



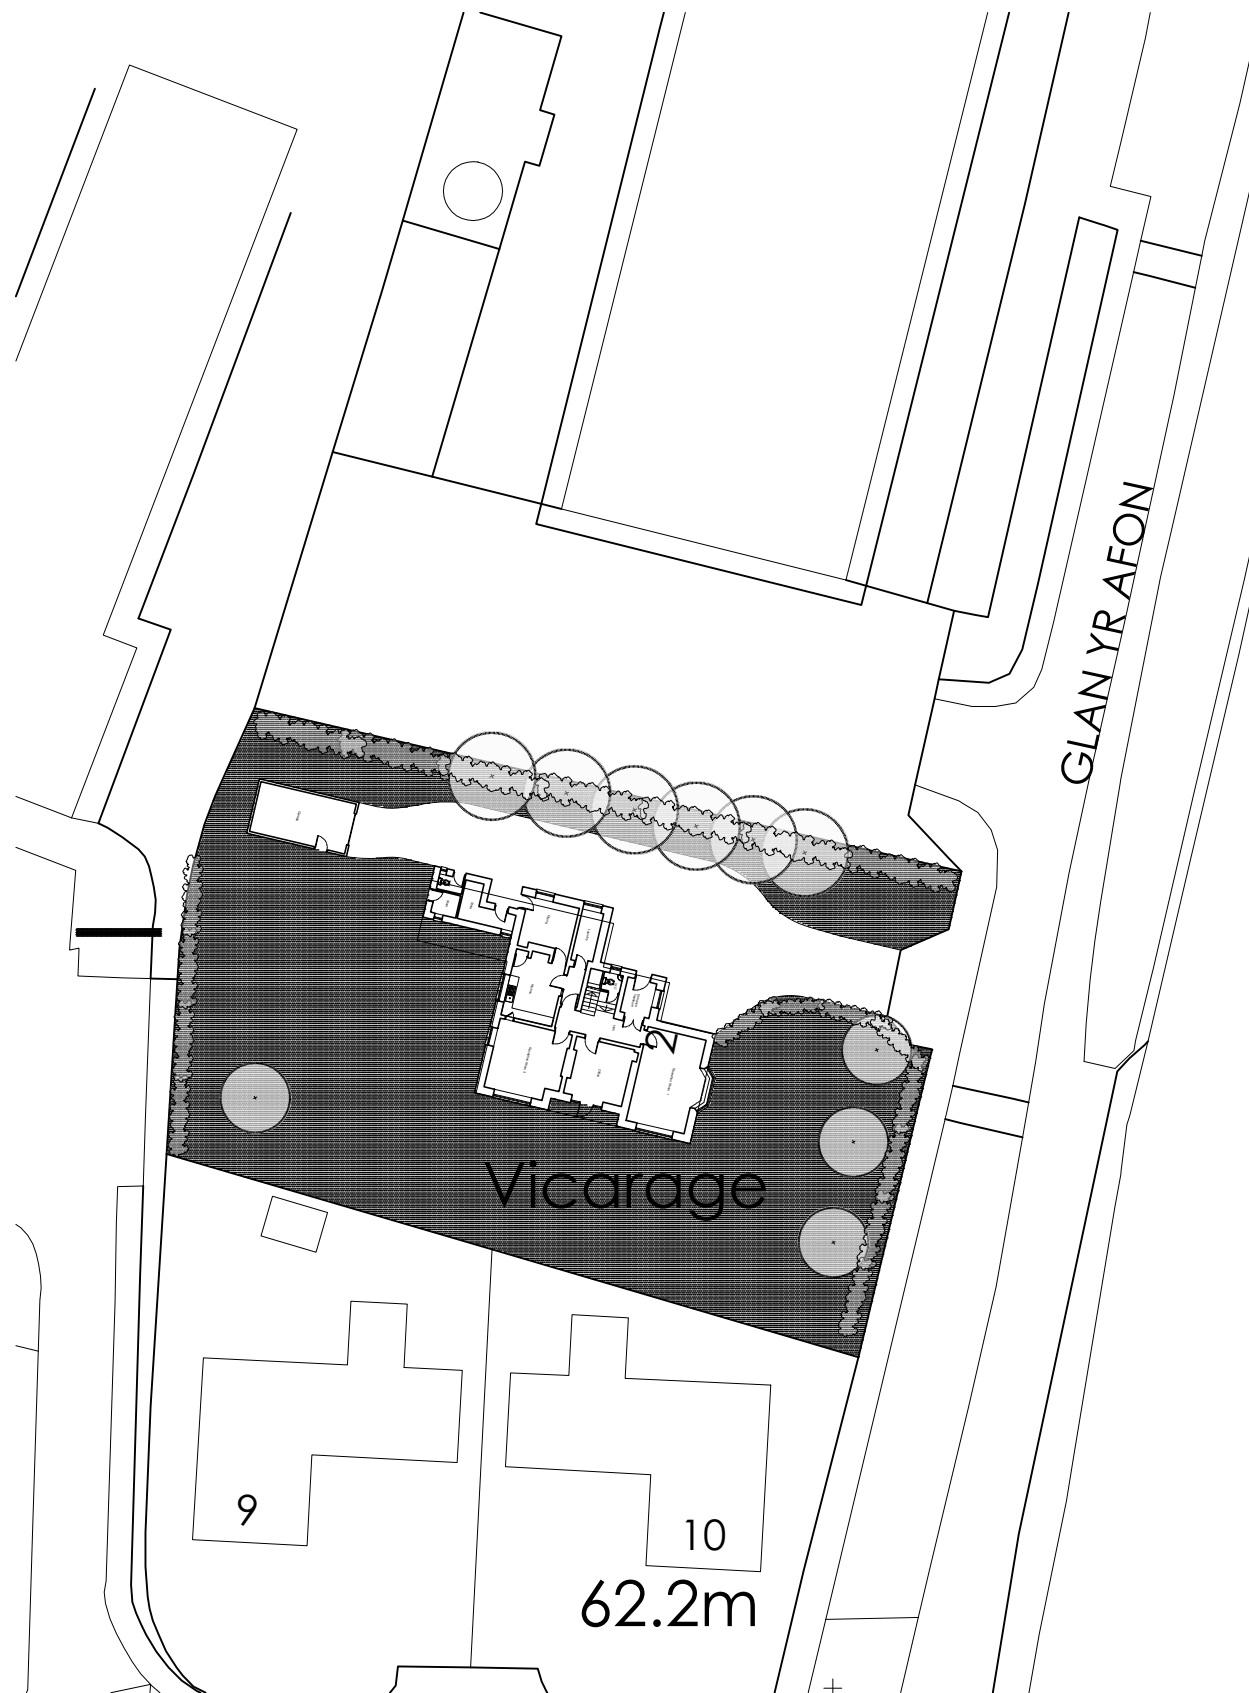

Existing block plan
1:500

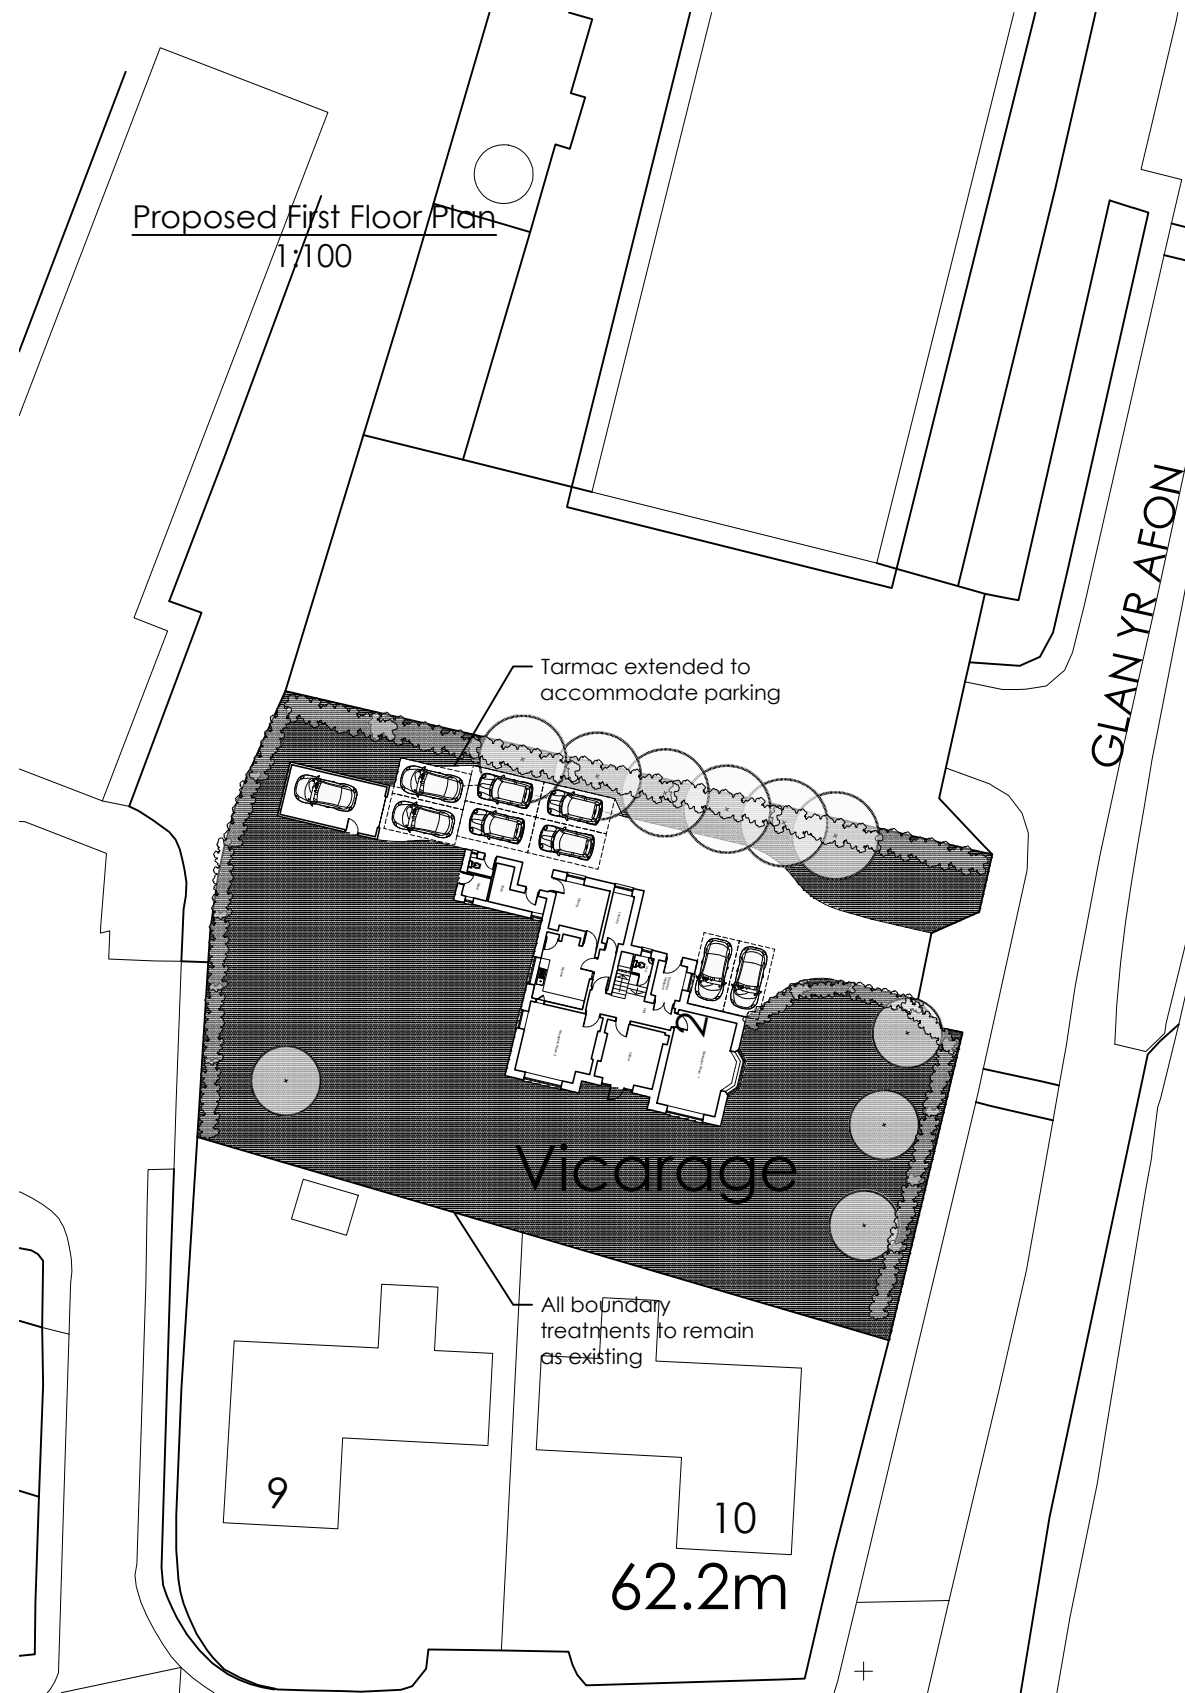

Proposed block plan
1:500

The Vicarage, Glanyrafon road, Ystalyfera		Job No. 24_040	Rev.
Title Block plans		Dwg No. AL(00)03	
Date 12.07.24	Drawn ***	Scale 1:500 @ A3	

Architects **Town planners**

Environmental & Urban design

Unit 1A, Compass Business Park,
Pacific Road, Cardiff. CF24 5HL

www.c2architects.co.uk
tel: 029 20452100