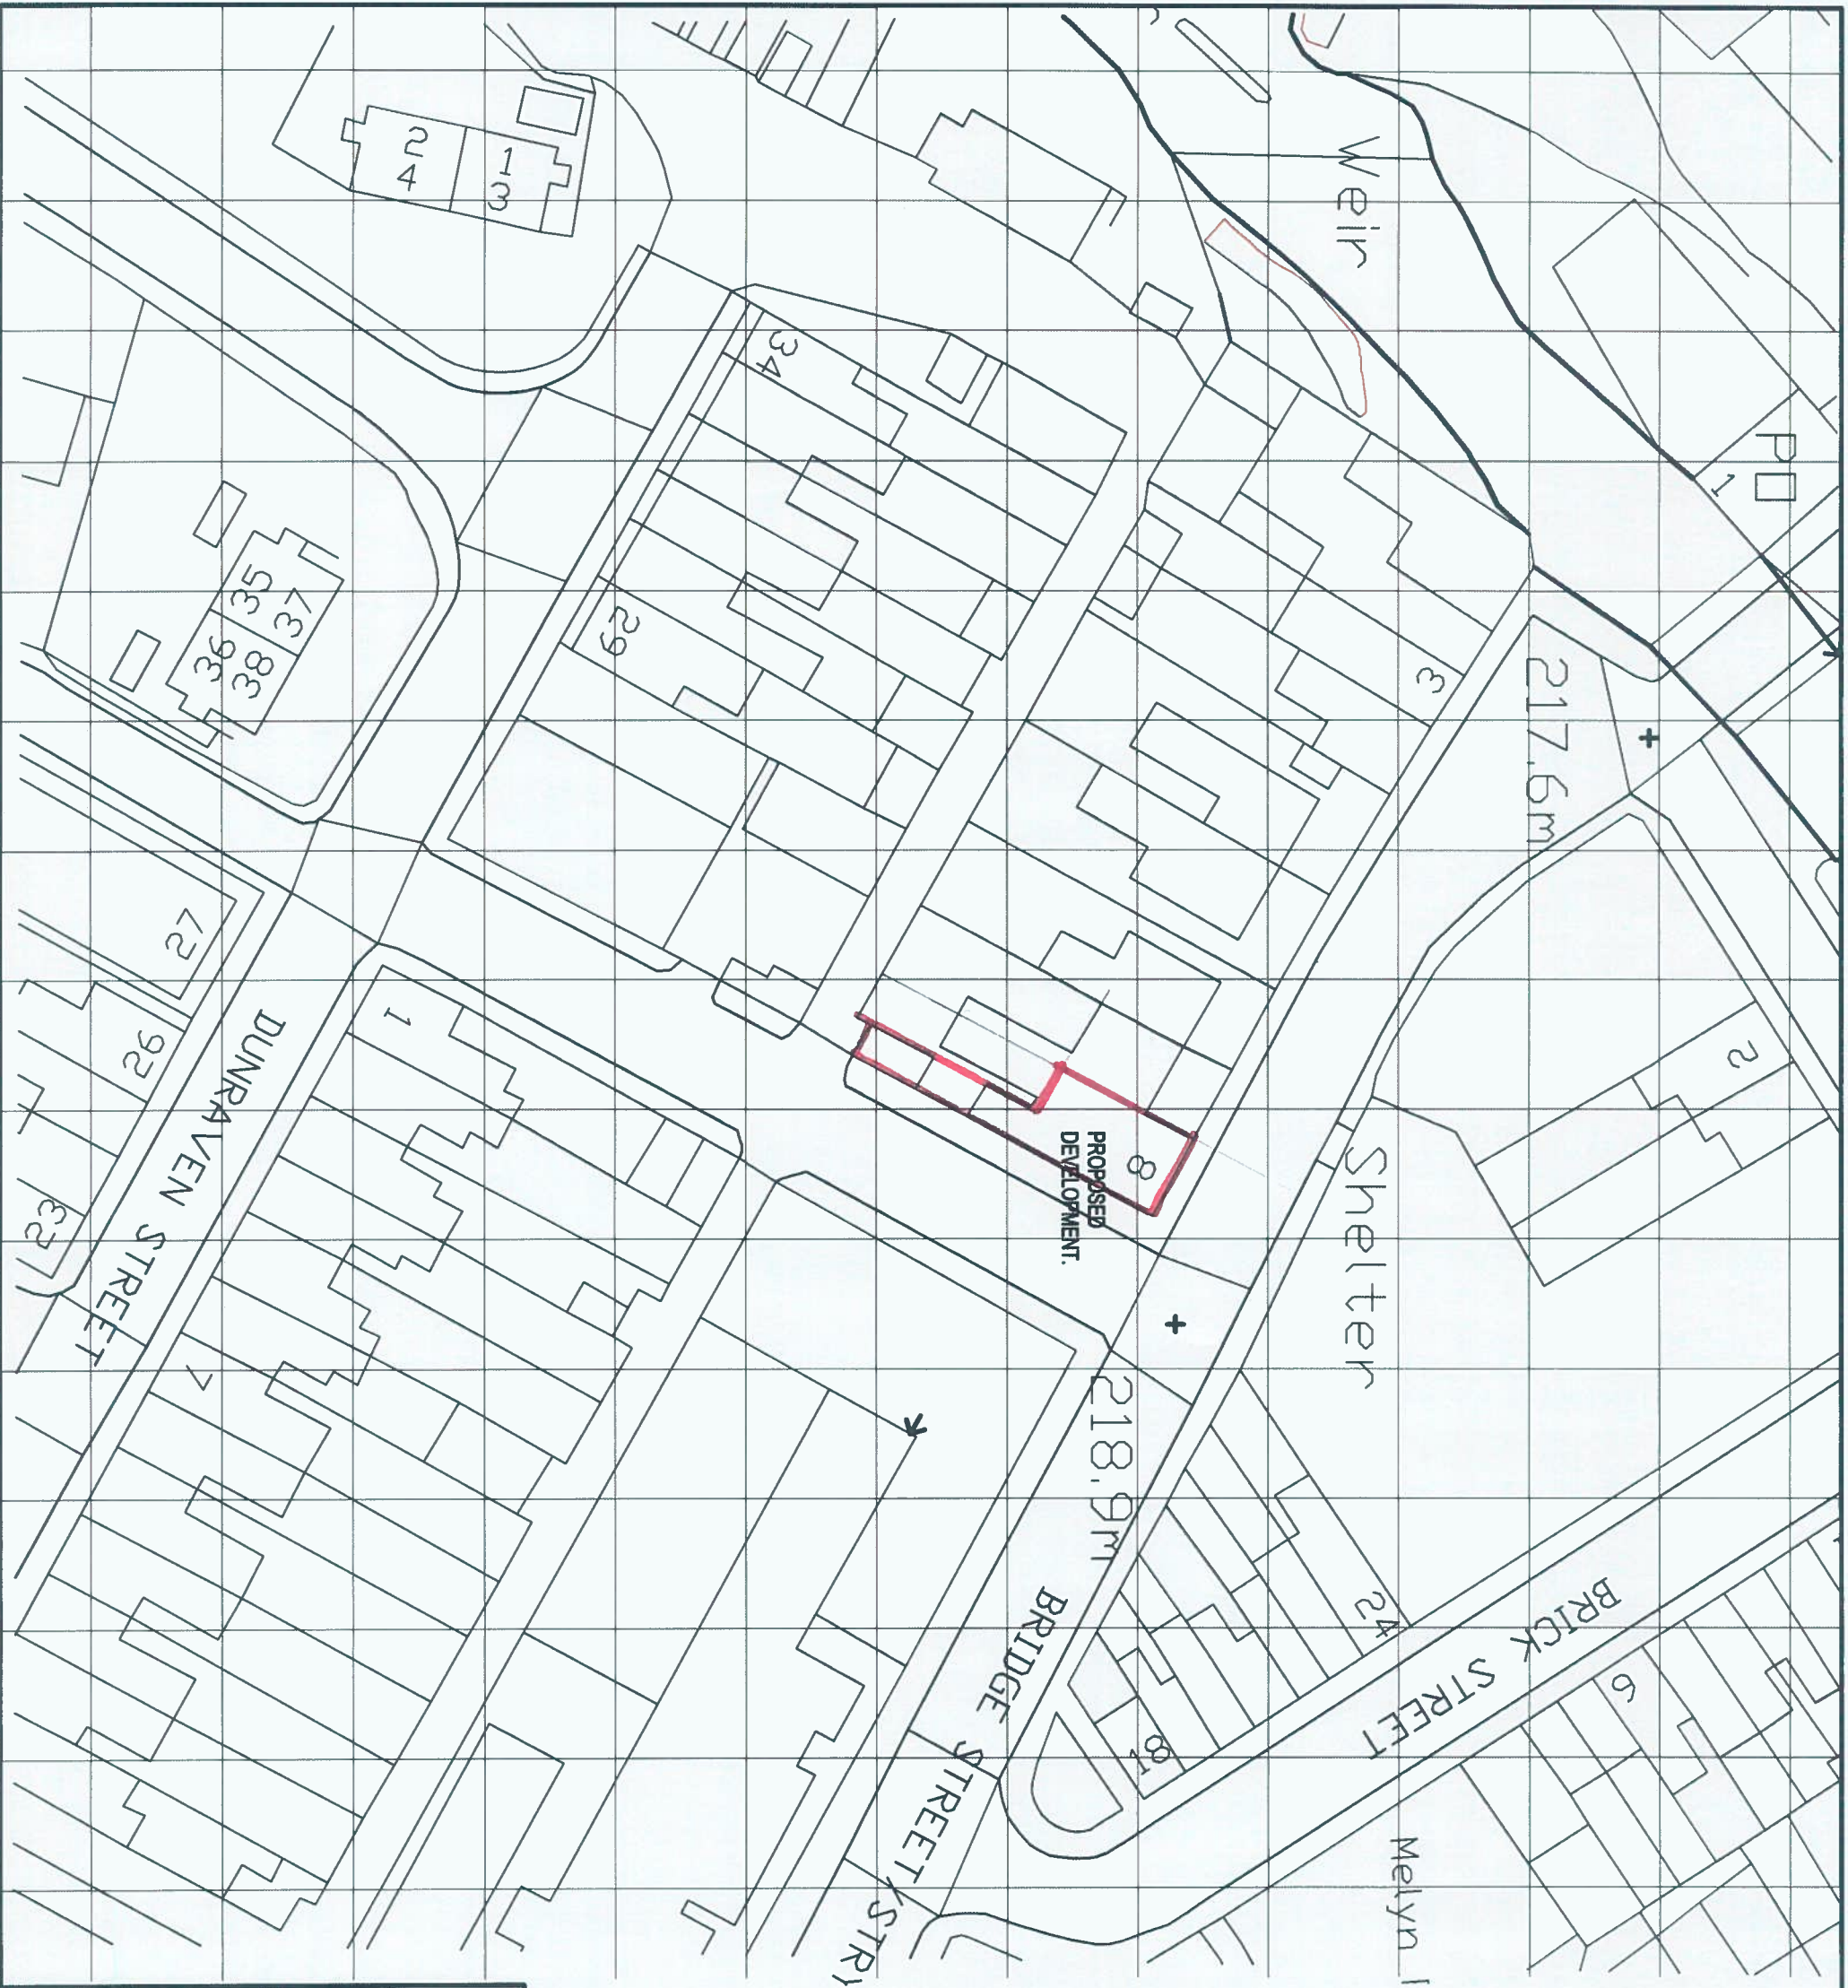


CLIENT		
MR RAJ PATEL		
job title	PROPOSED CHANGE OF USE FROM GROUND FLOOR CAFE TOO DWELLING UNIT.	
drawing title	@ 8, BRIDGE STREET. GLYNCORRWG. SA13 3AH	
LOCATION/BLOCK PLAN.		
job No:	drawing No:	scales:
17.81	01	1:500