
Superseded


Drawing No.

Project


<u>Materials</u>
UPVC Windows – Anthracite Grey
Walls – Hampton Rural Blend Bricks
Roof – To Match Existing Tiles
Facias & Soffits – Anthracite Grey

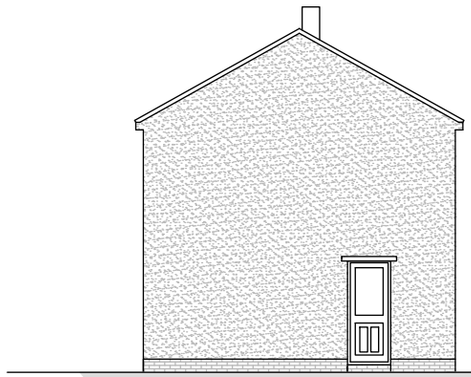


SIDE ELEVATION – EXISTING
Scale 1:100 @ A3

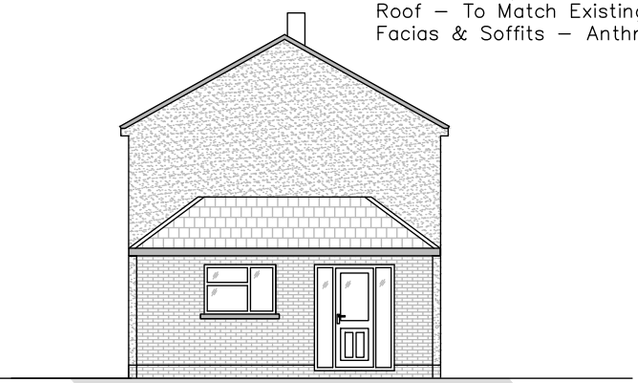

SIDE ELEVATION – PROPOSED
Scale 1:100 @ A3

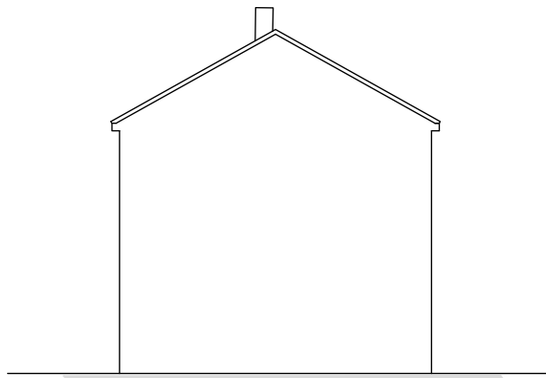

SIDE ELEVATION – EXISTING
Scale 1:100 @ A3

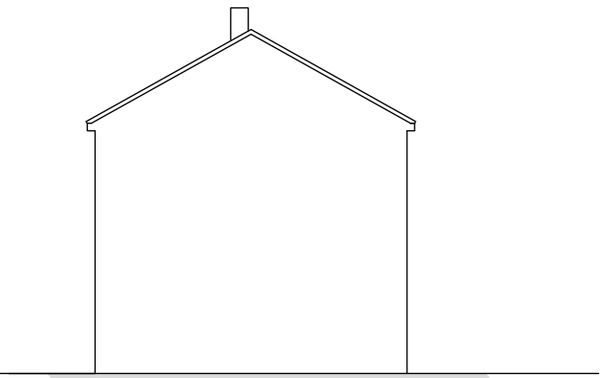

SIDE ELEVATION – PROPOSED
Scale 1:100 @ A3

NOTES A3

1 THIS IS A C.A.D. DRAWING AND SHOULD NOT BE AMENDED BY HAND.

2 All dimensions in millimetres unless otherwise stated.

Rev	Details	Dr	Ch	Ap	Date

Client

Garry Tucker

10 Heol Penhydd, Bryn
SA13 2SF

JW DESIGNS

JOSEFF WILLIAMS
joewills1998@aol.com
07585609748

Project

SINGLE STORY
SIDE EXTENSION

EXISTING & PROPOSED
SIDE ELEVATIONS

File No.		Financial Code No.			
Drawn	JW	Checked		Approved	
Date	JULY 24	Date		Date	
Scales	1:100 @ A3				
Drawing No.	JW-23-05				