
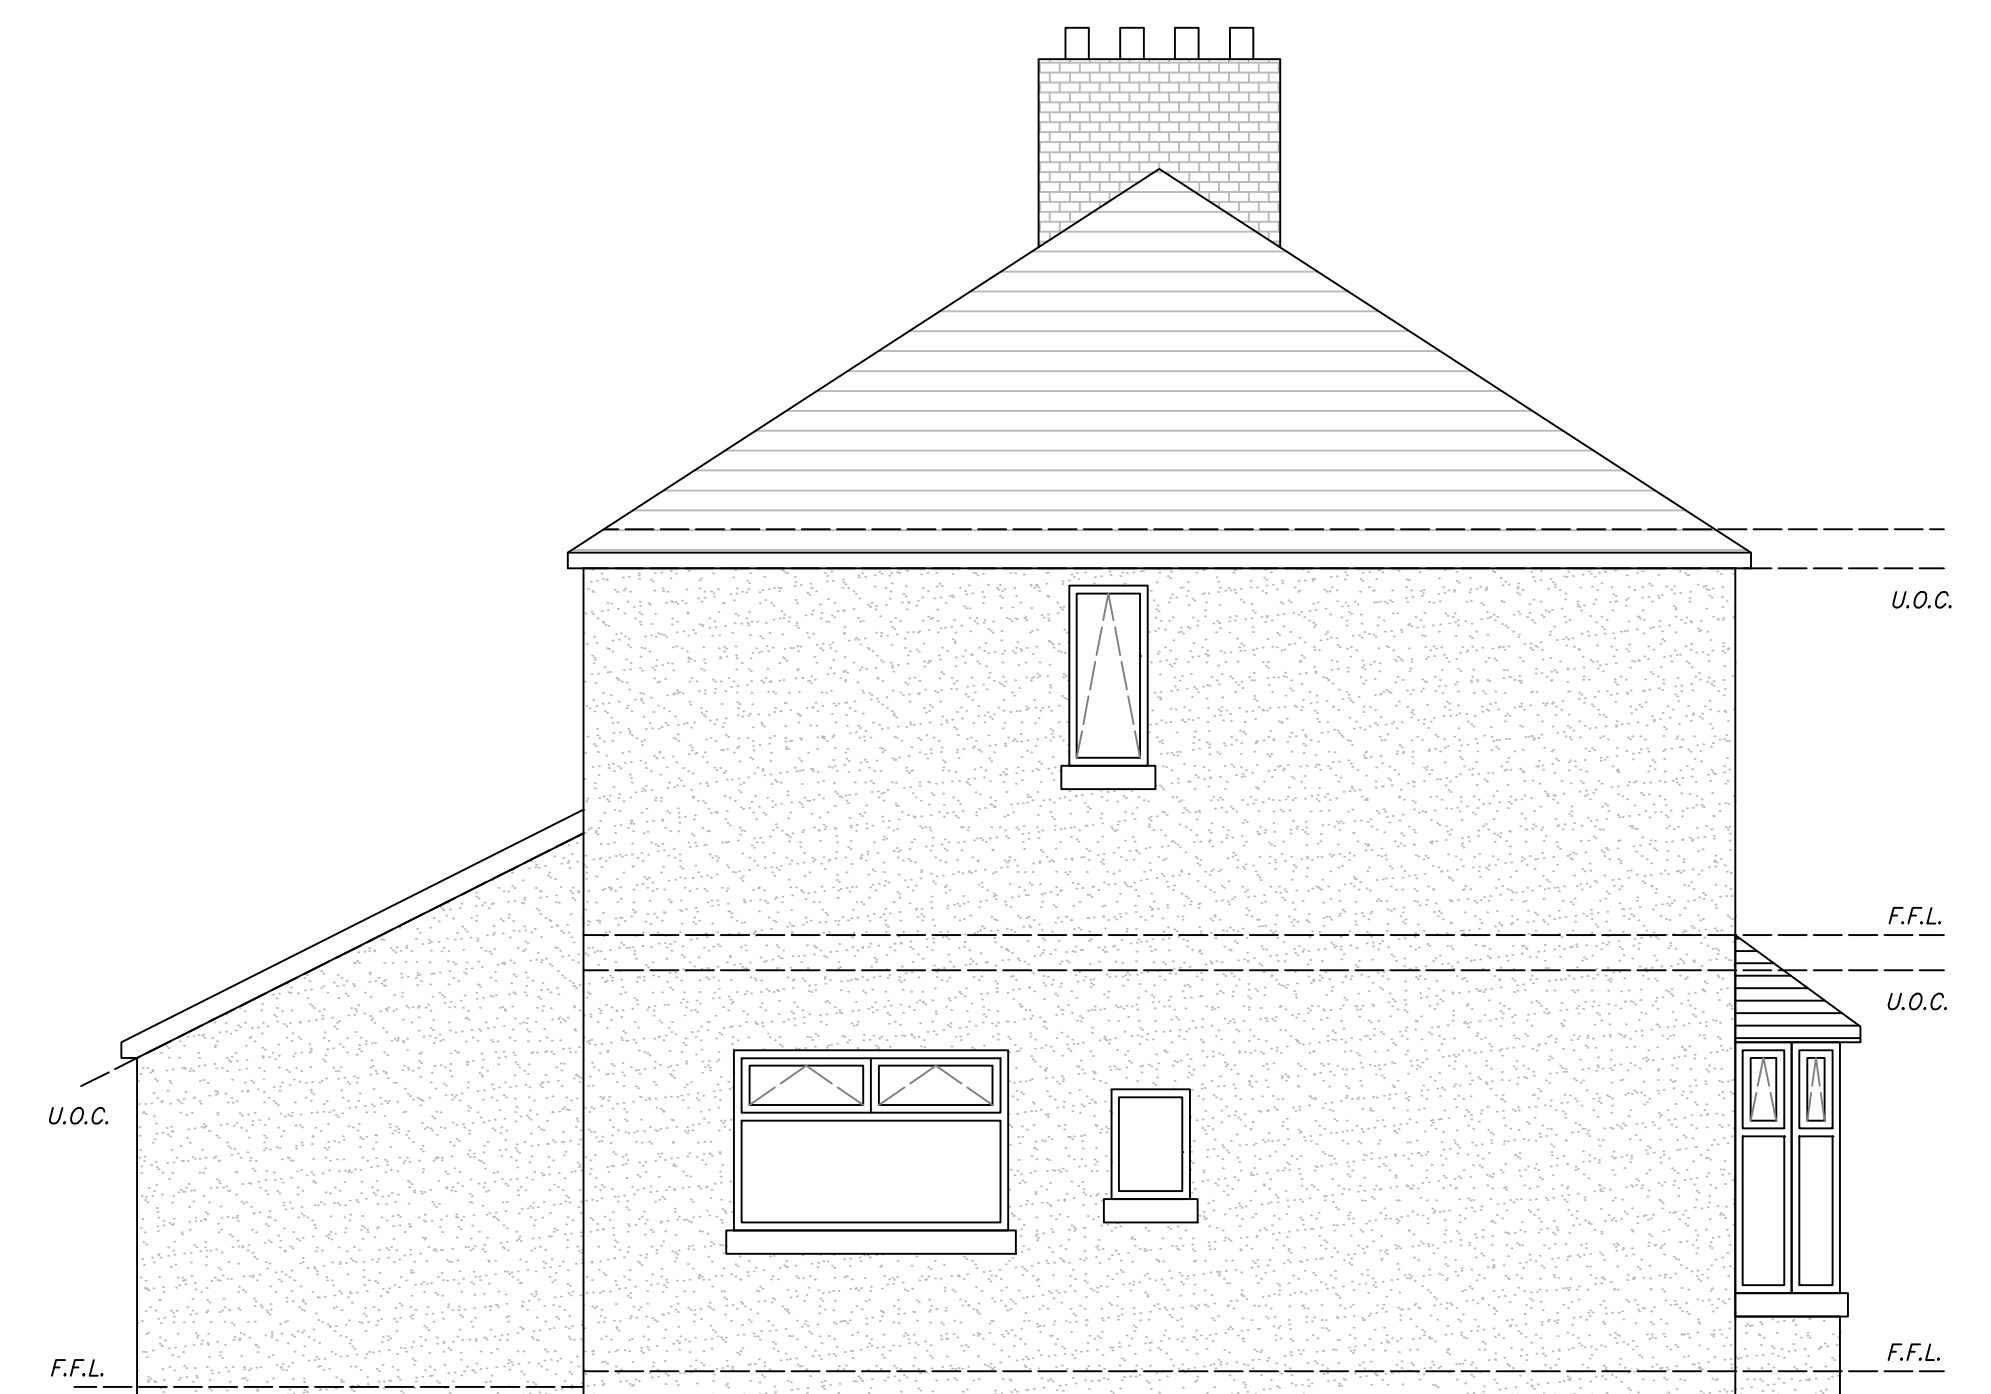
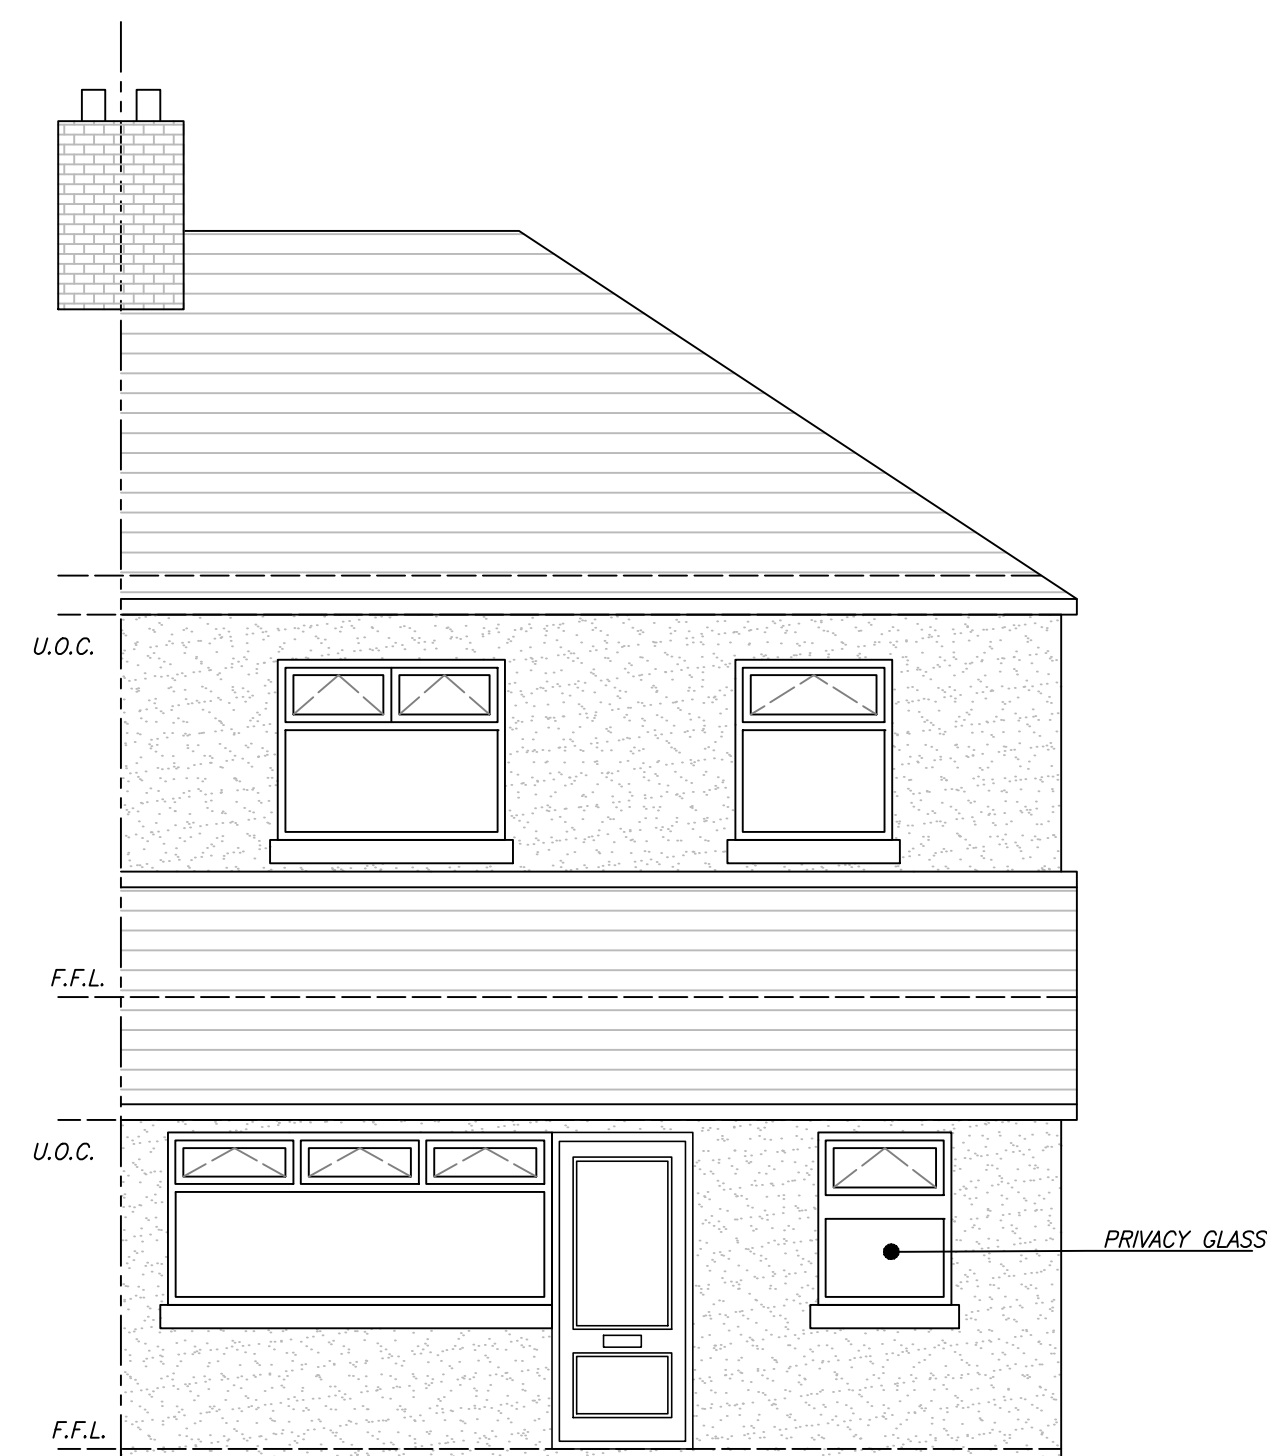
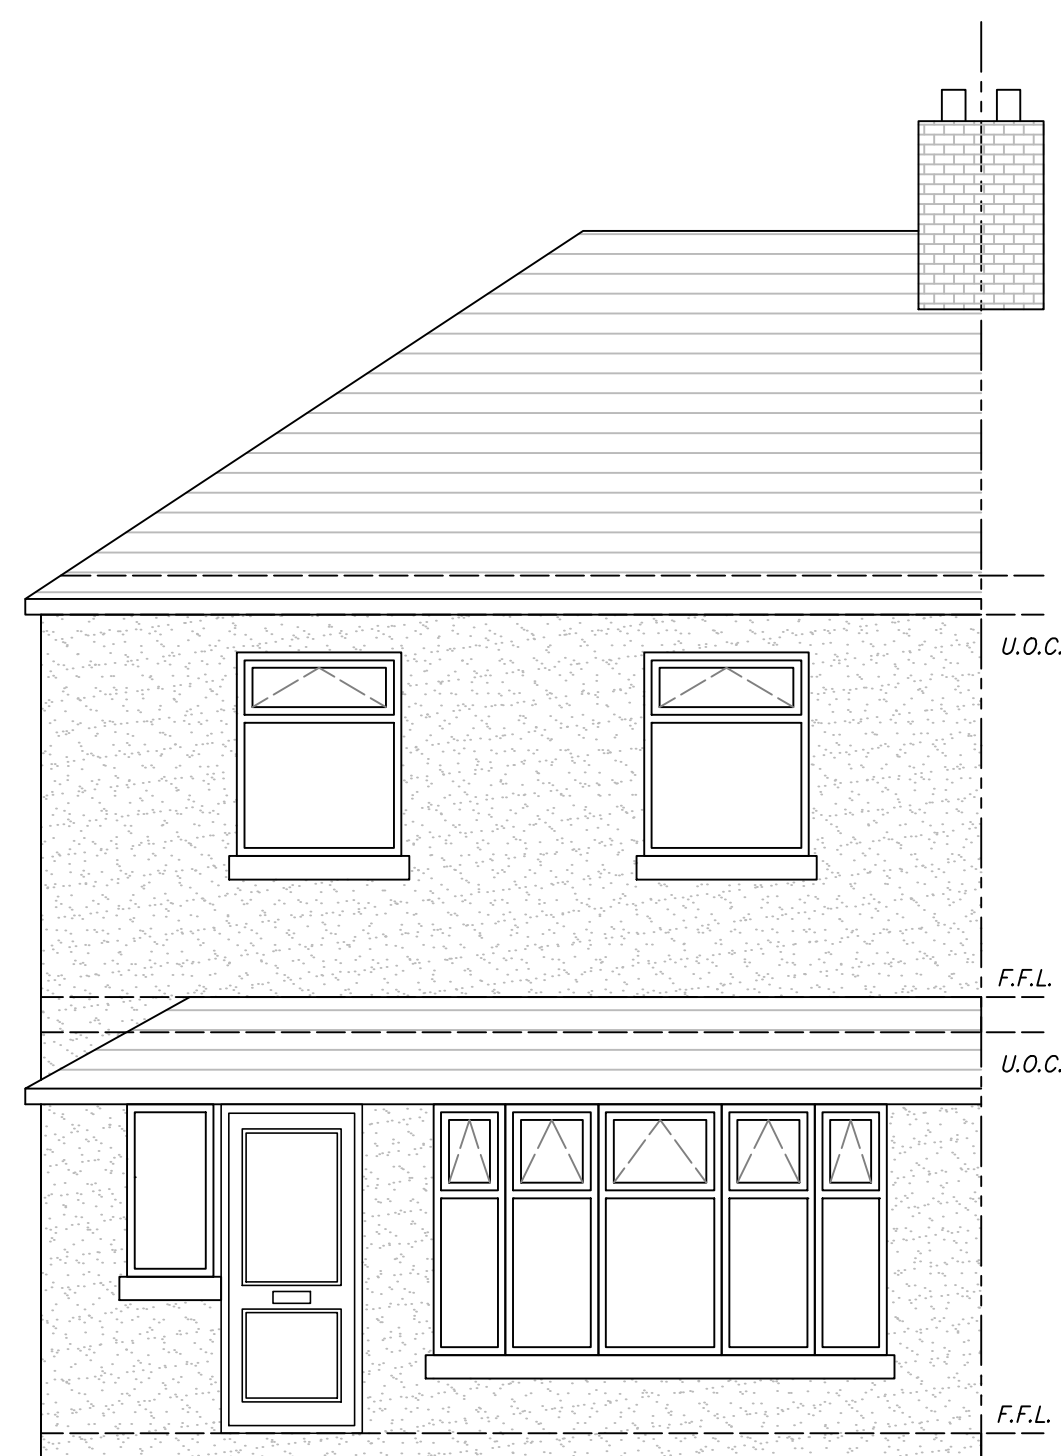
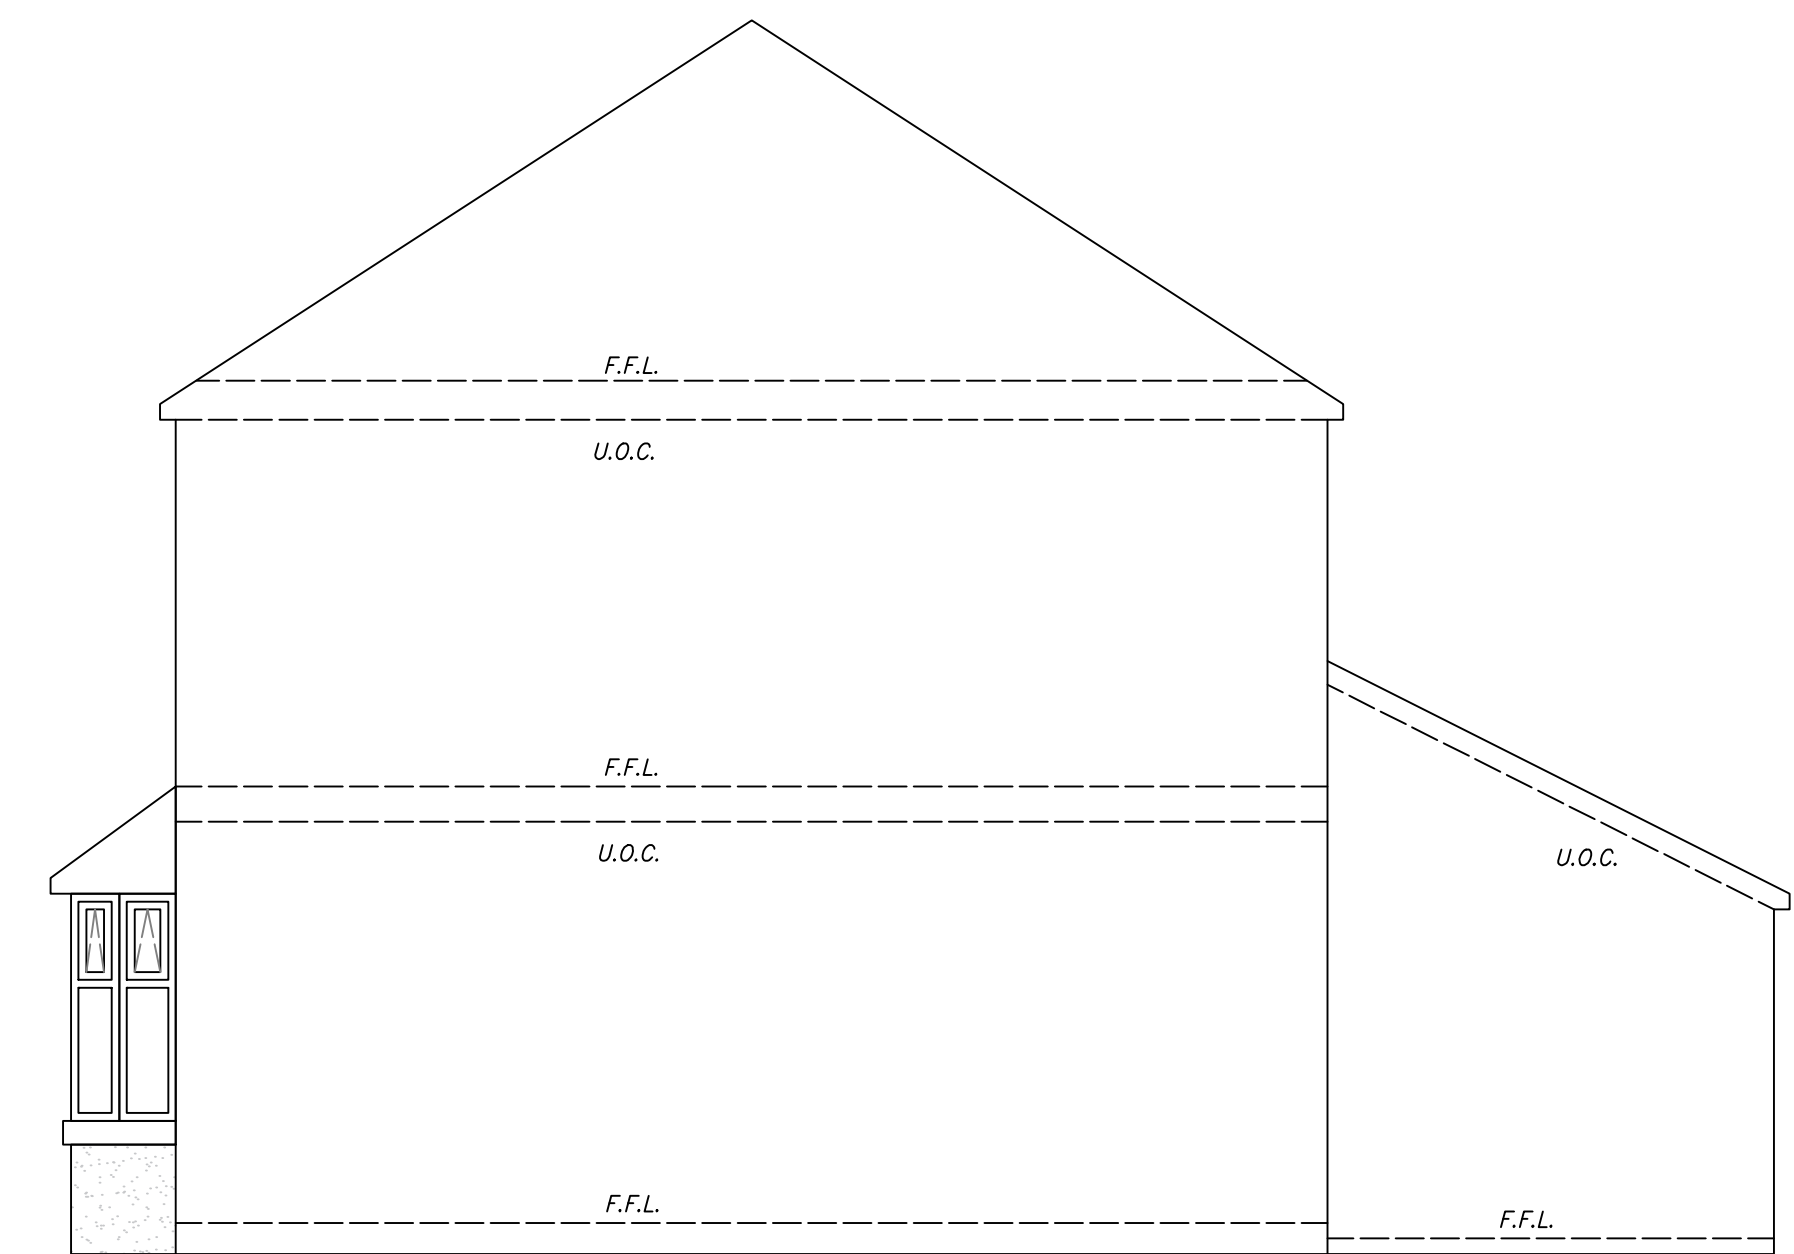
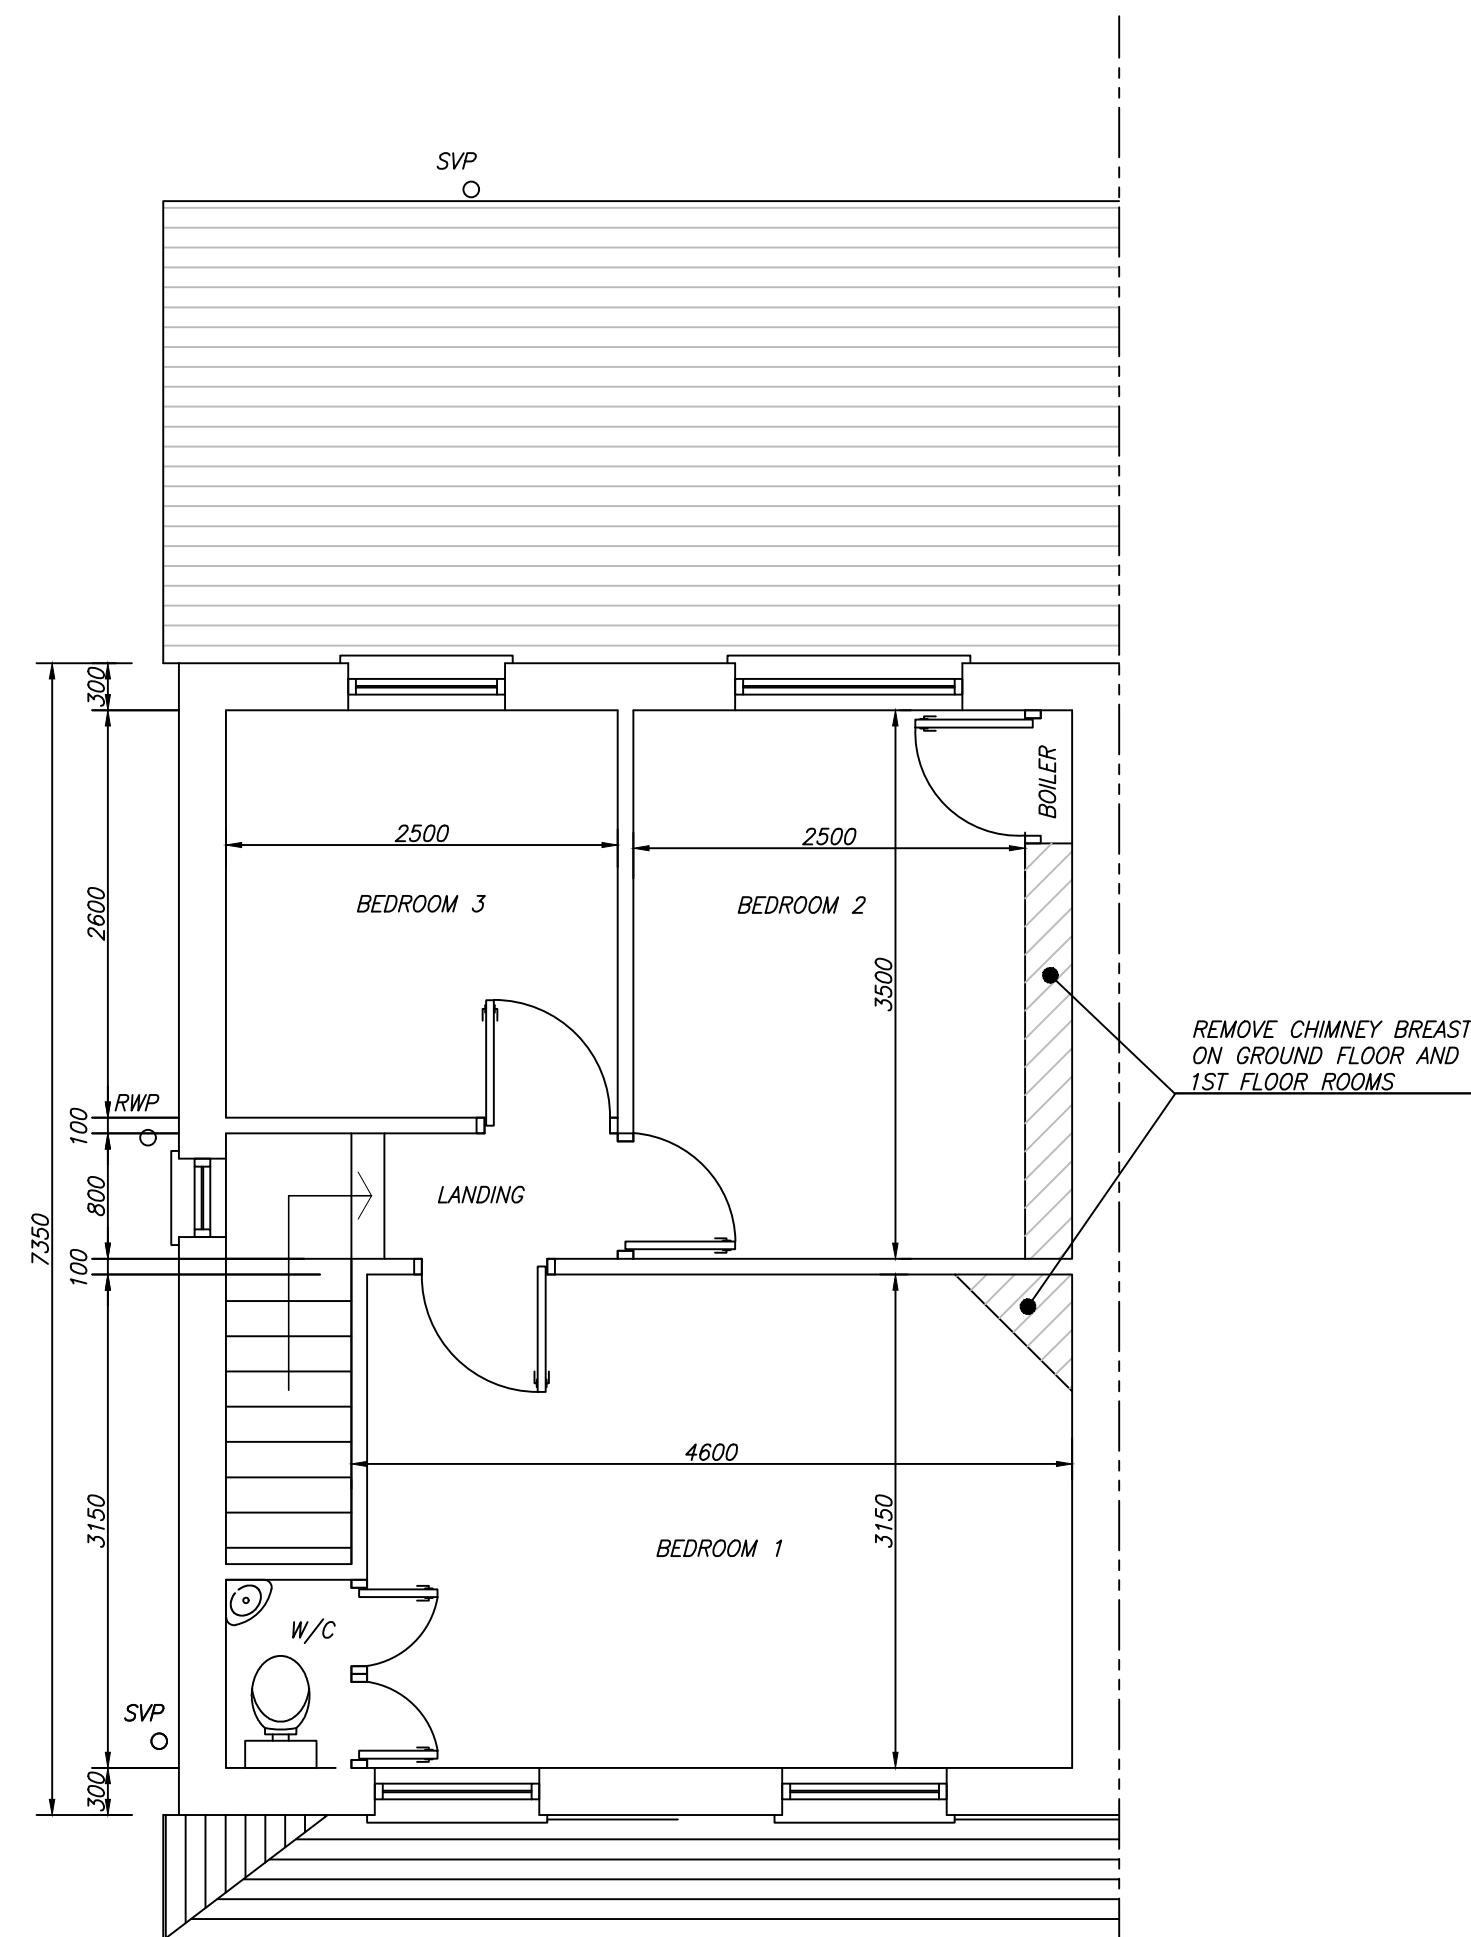


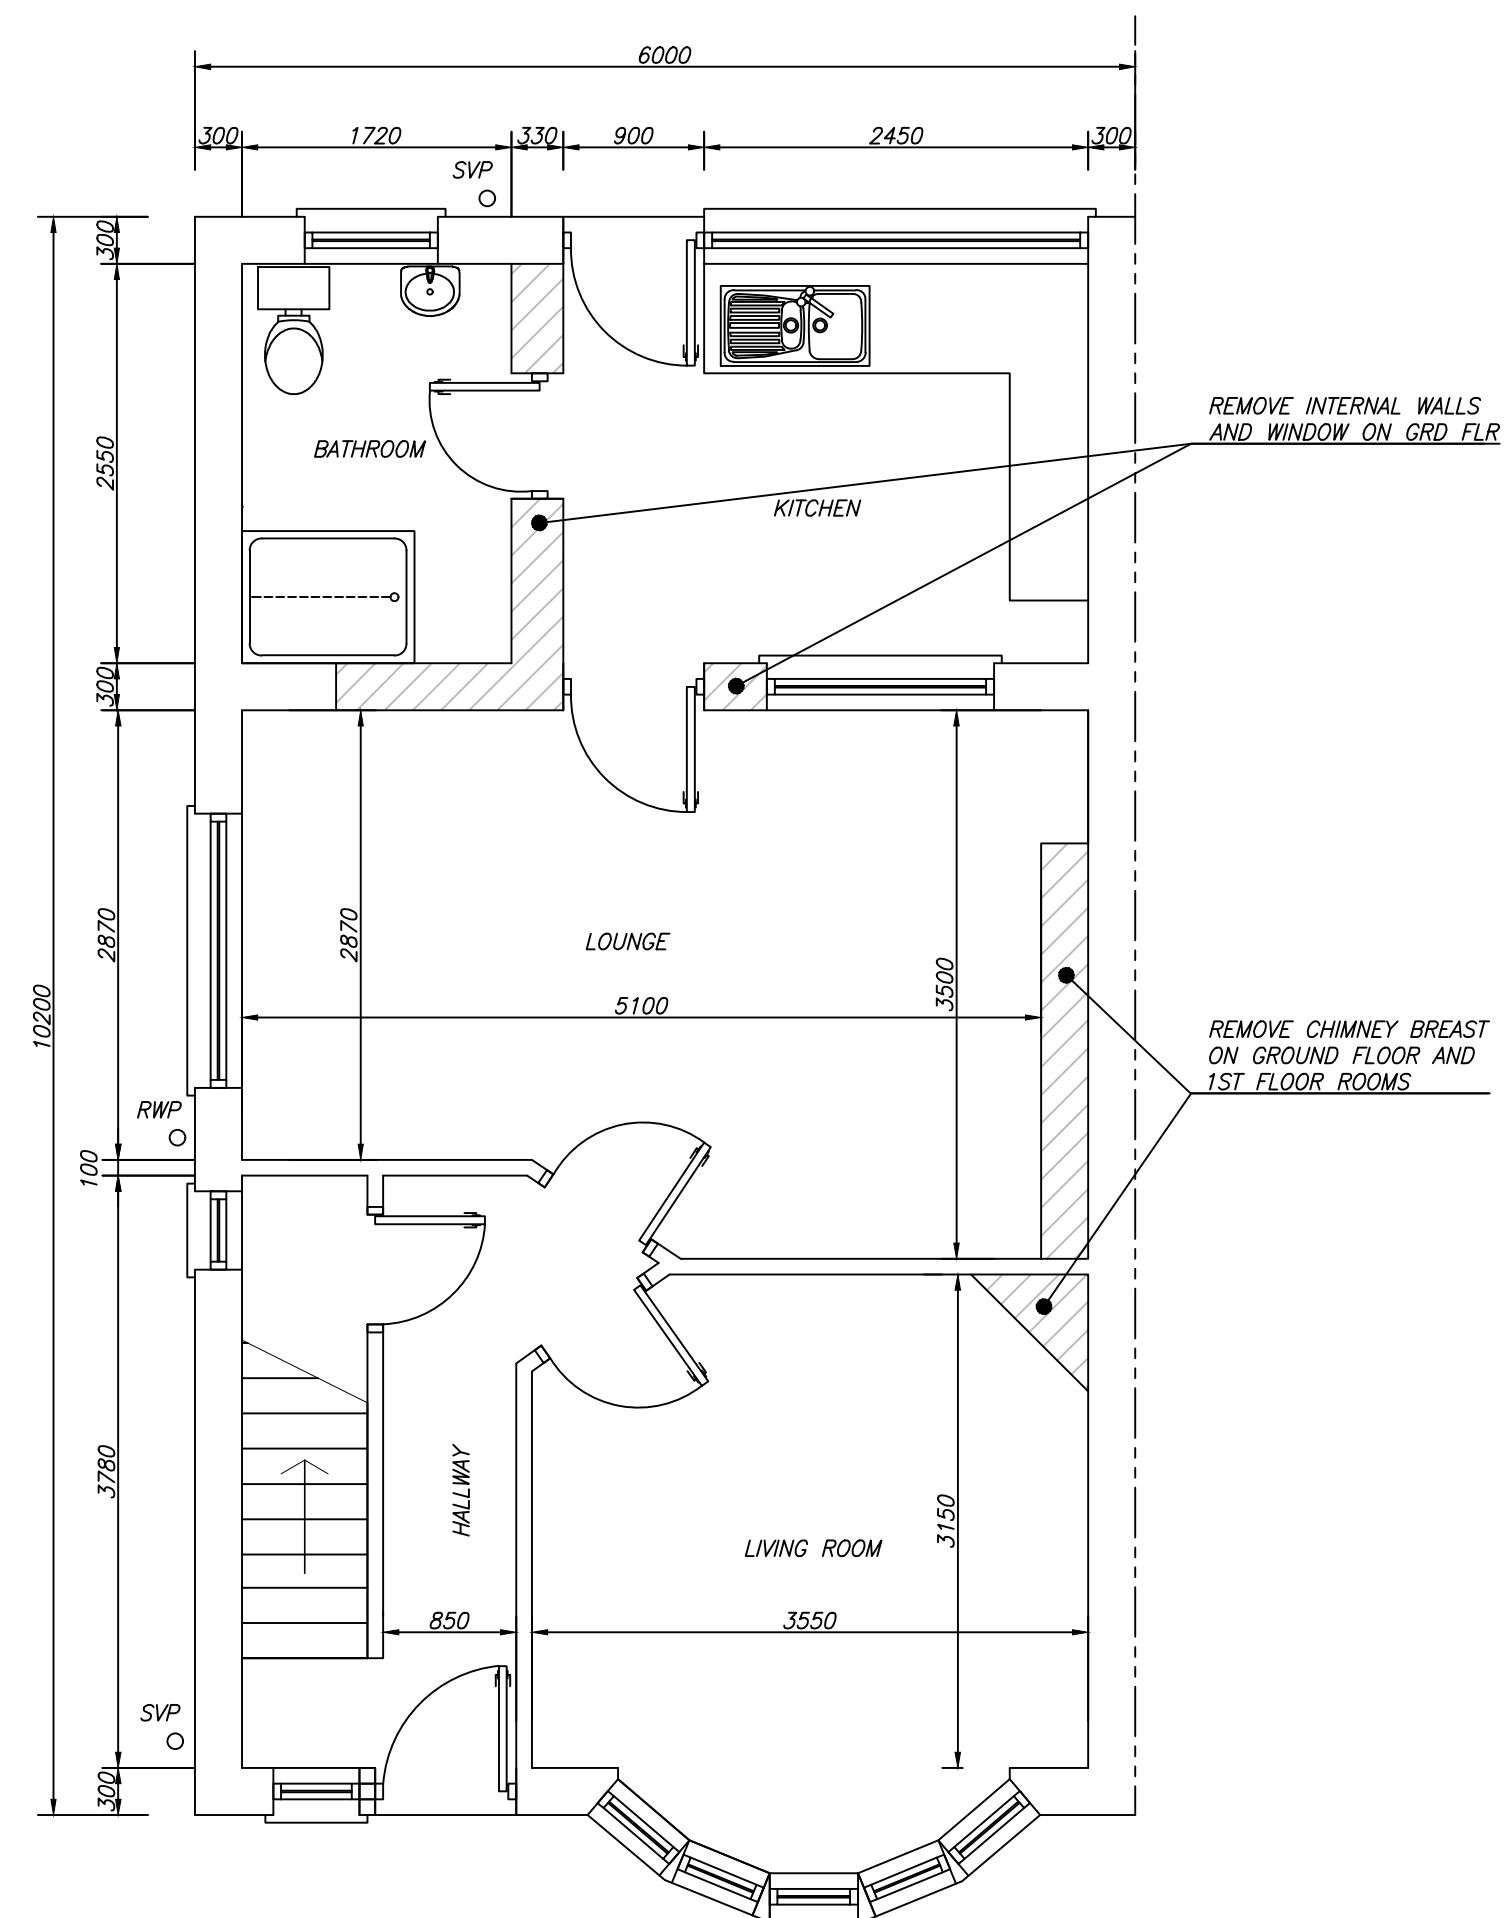

Rev		By	Date	SK DESIGN SERVICES Riverbank House, Dan-y-bont, Pontrhydyfen Port Talbot SA12 9RP Tel: 01639 892310 E-Mail: s.kennerley@sky.com
A	Existing House Plan and Elevations	ODK	18/04/24	
Project: <i>Existing House Plan and Elevations</i> Scale: 1:50 Address: <i>3 Woodland Park, Glynneath</i> Date: APR 24 <i>Neath / Port-Talbot</i> Drawn: ODK Client: <i>Mr Owen Kennerley</i> Title: <i>Existing Layout</i> Dwg.No. <i>001-01</i> Rev: <i>A</i>				