
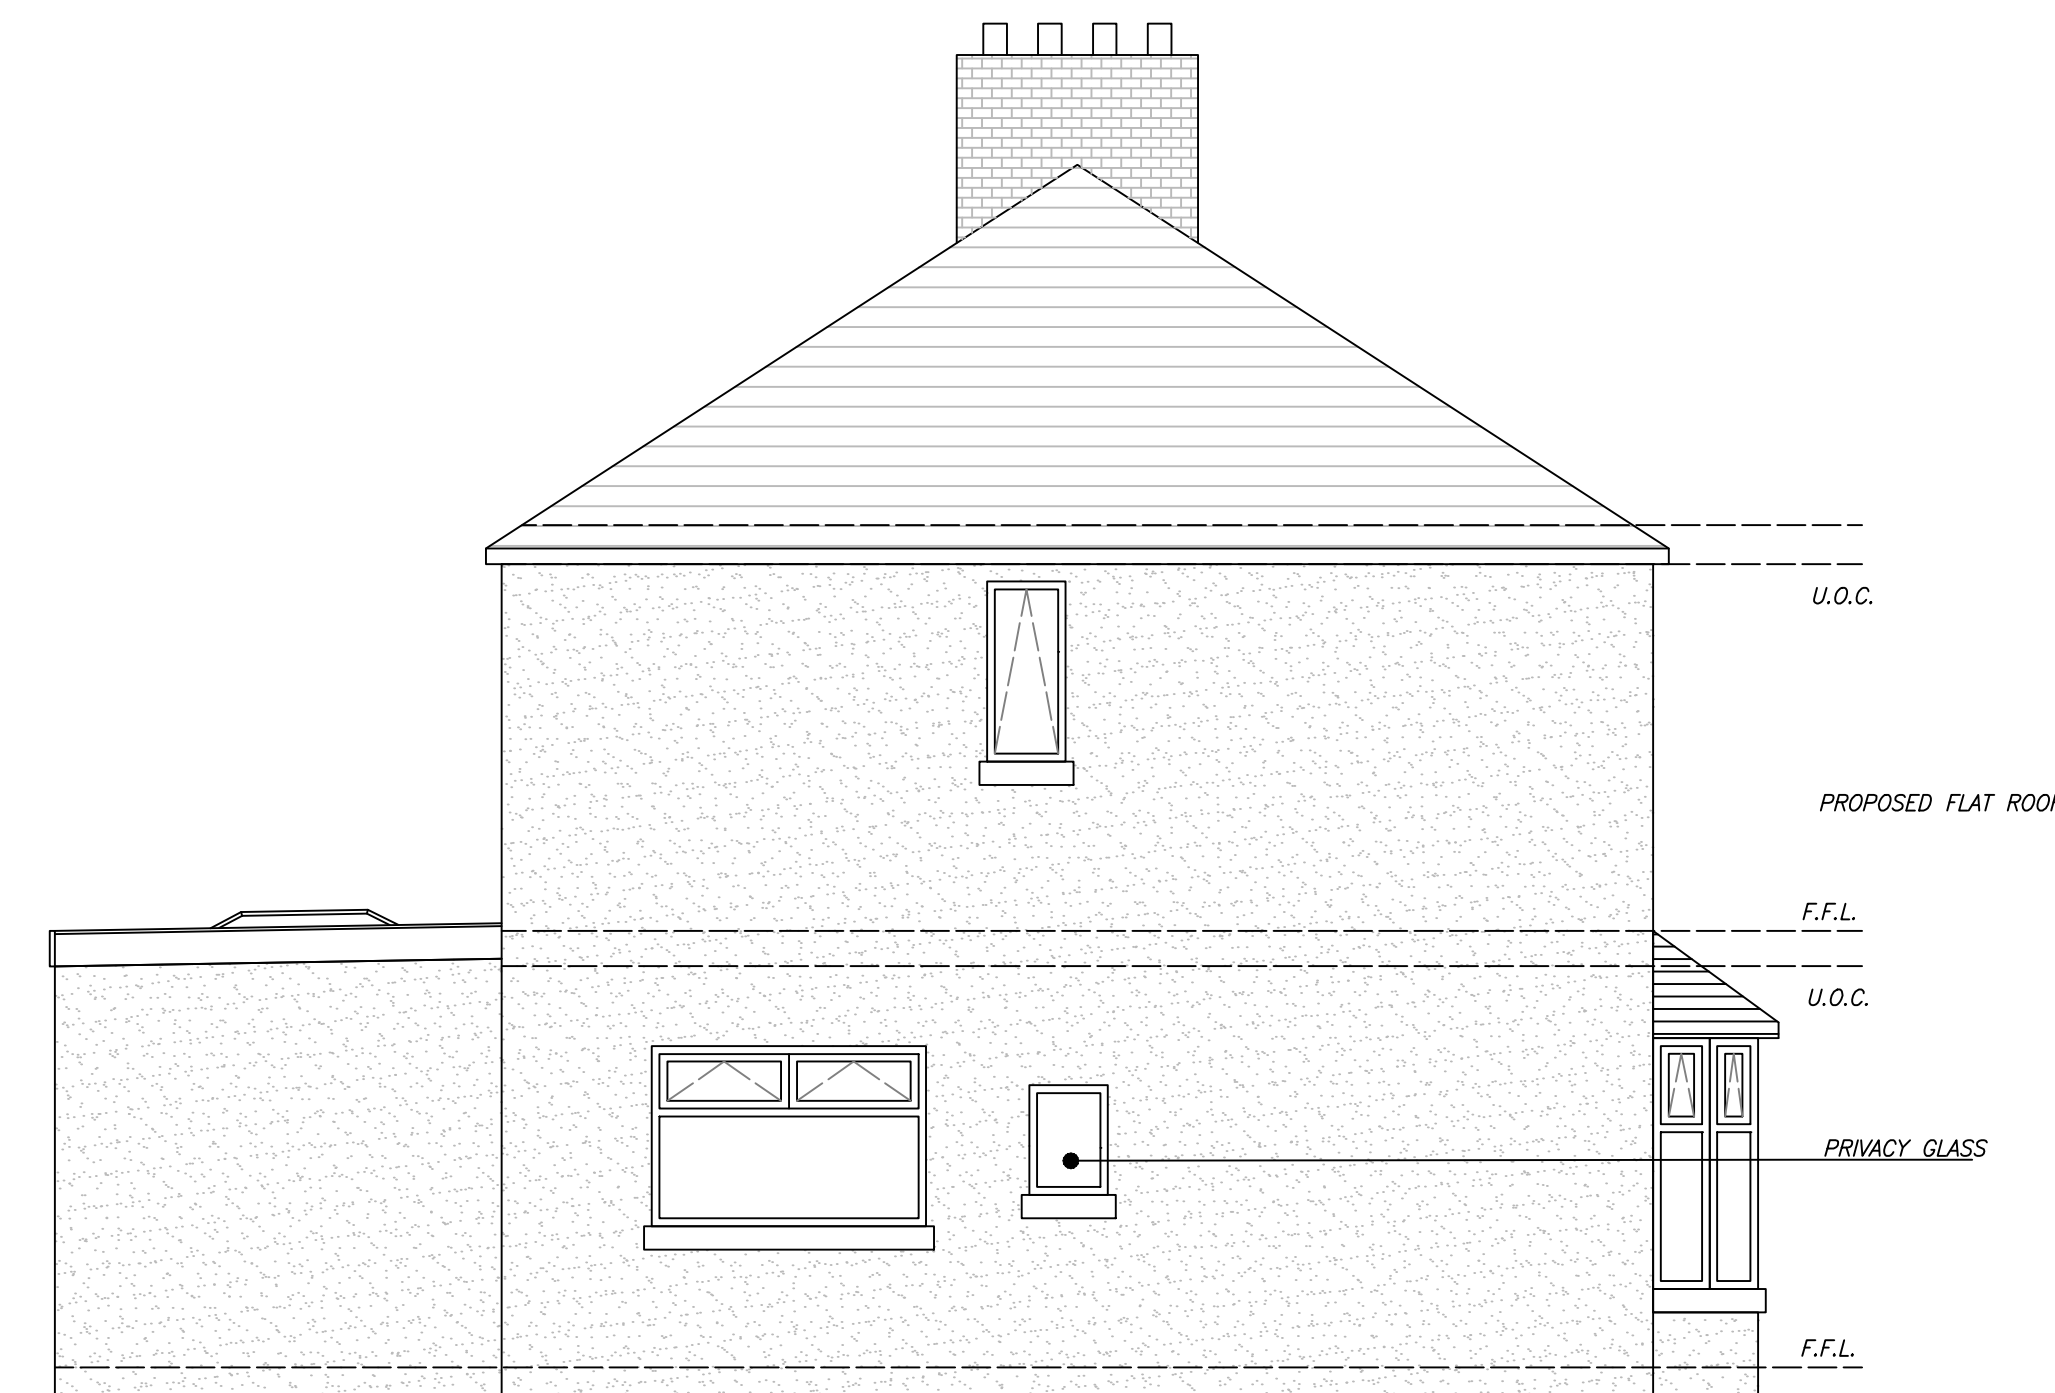
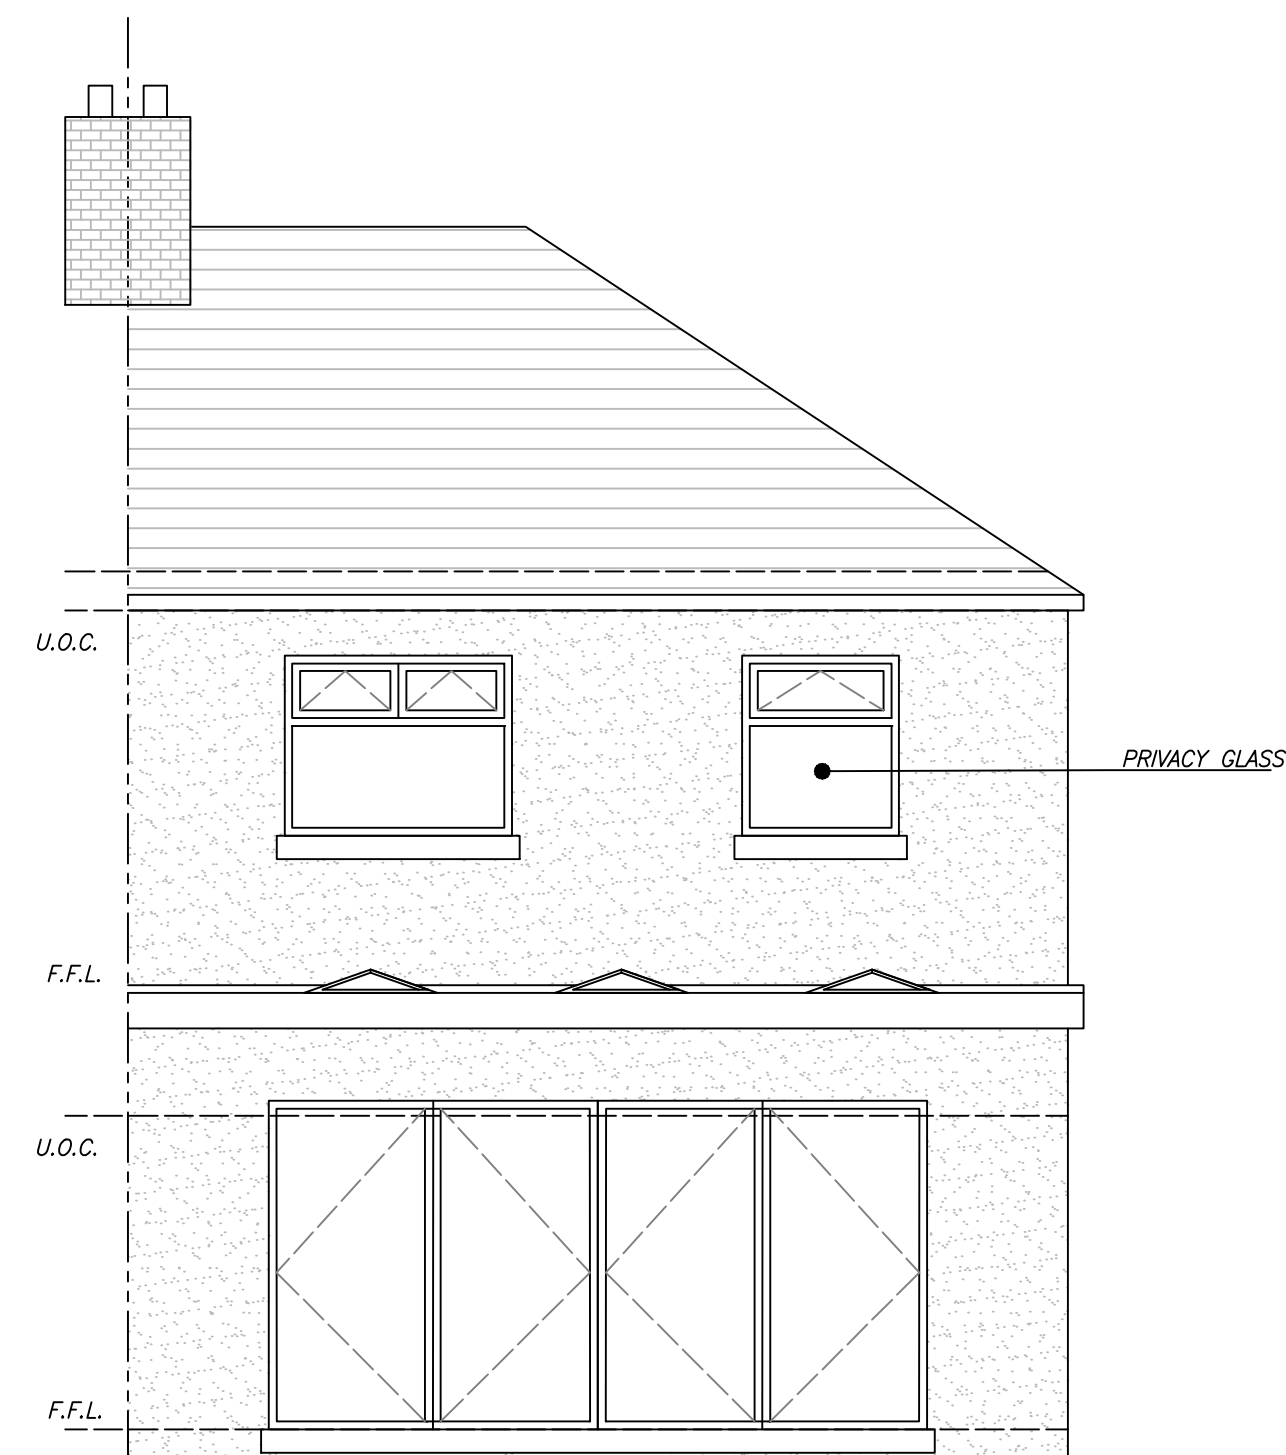
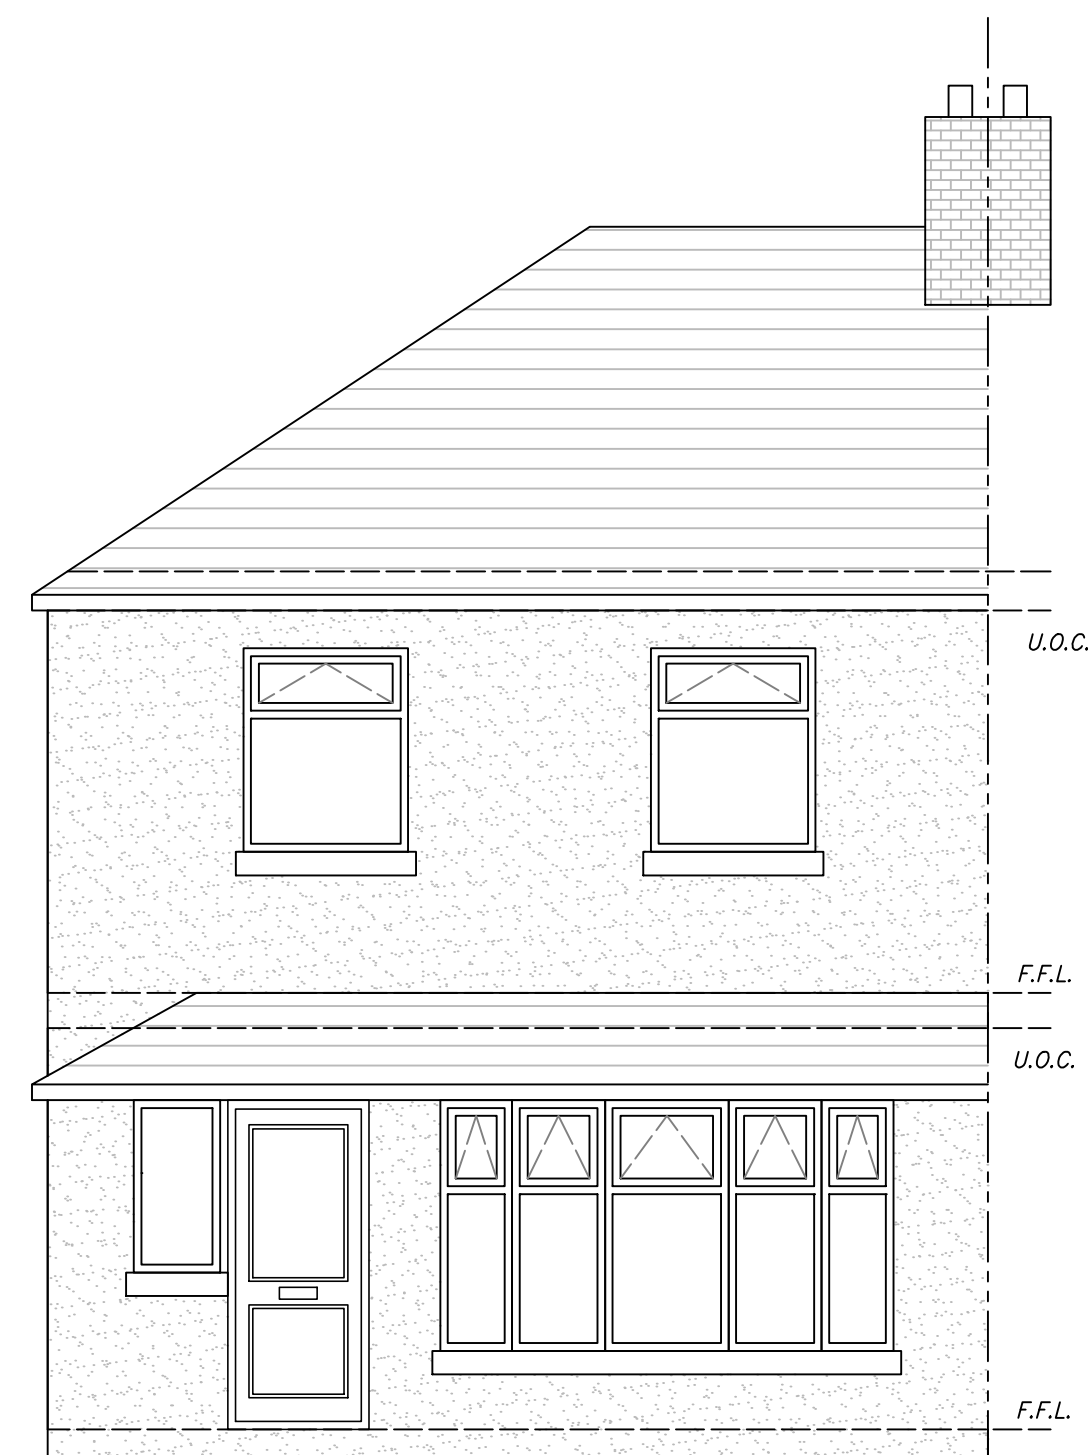
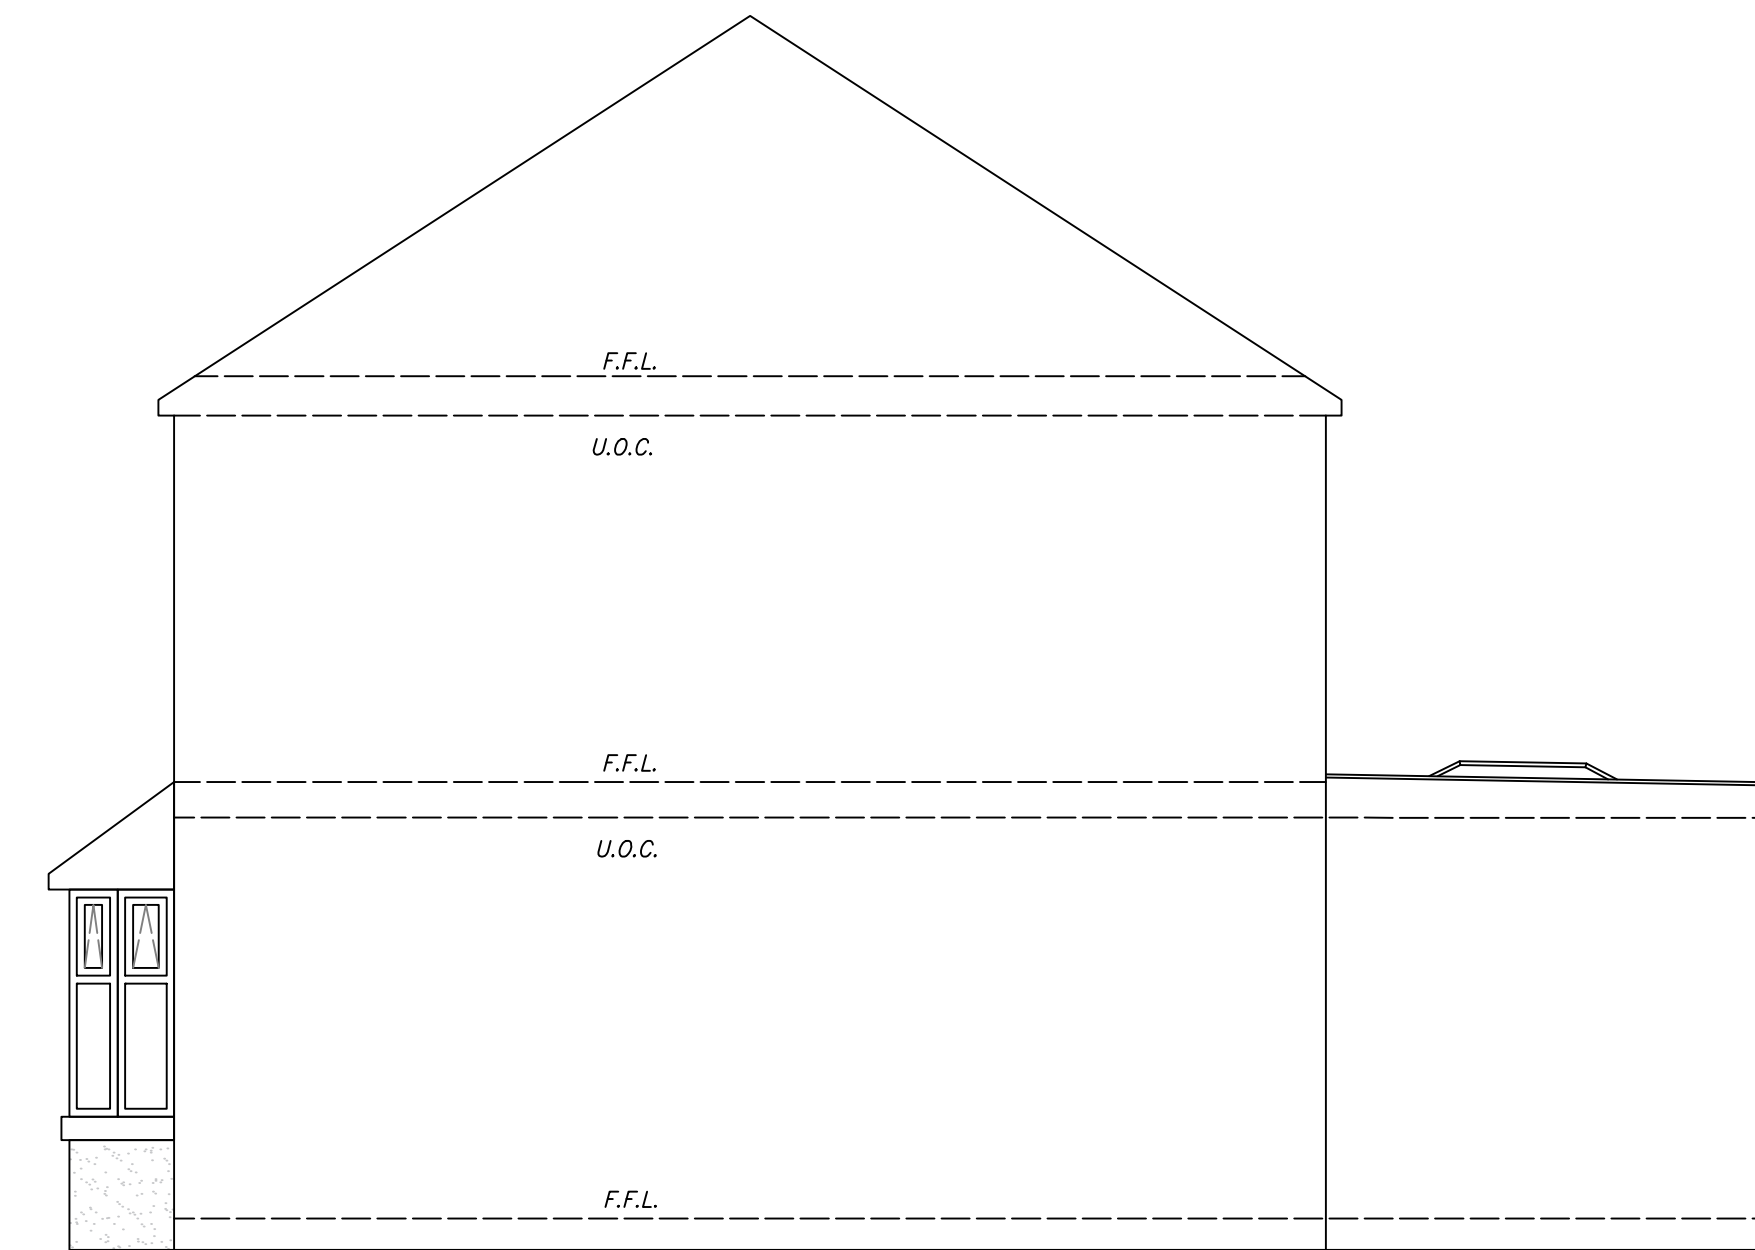
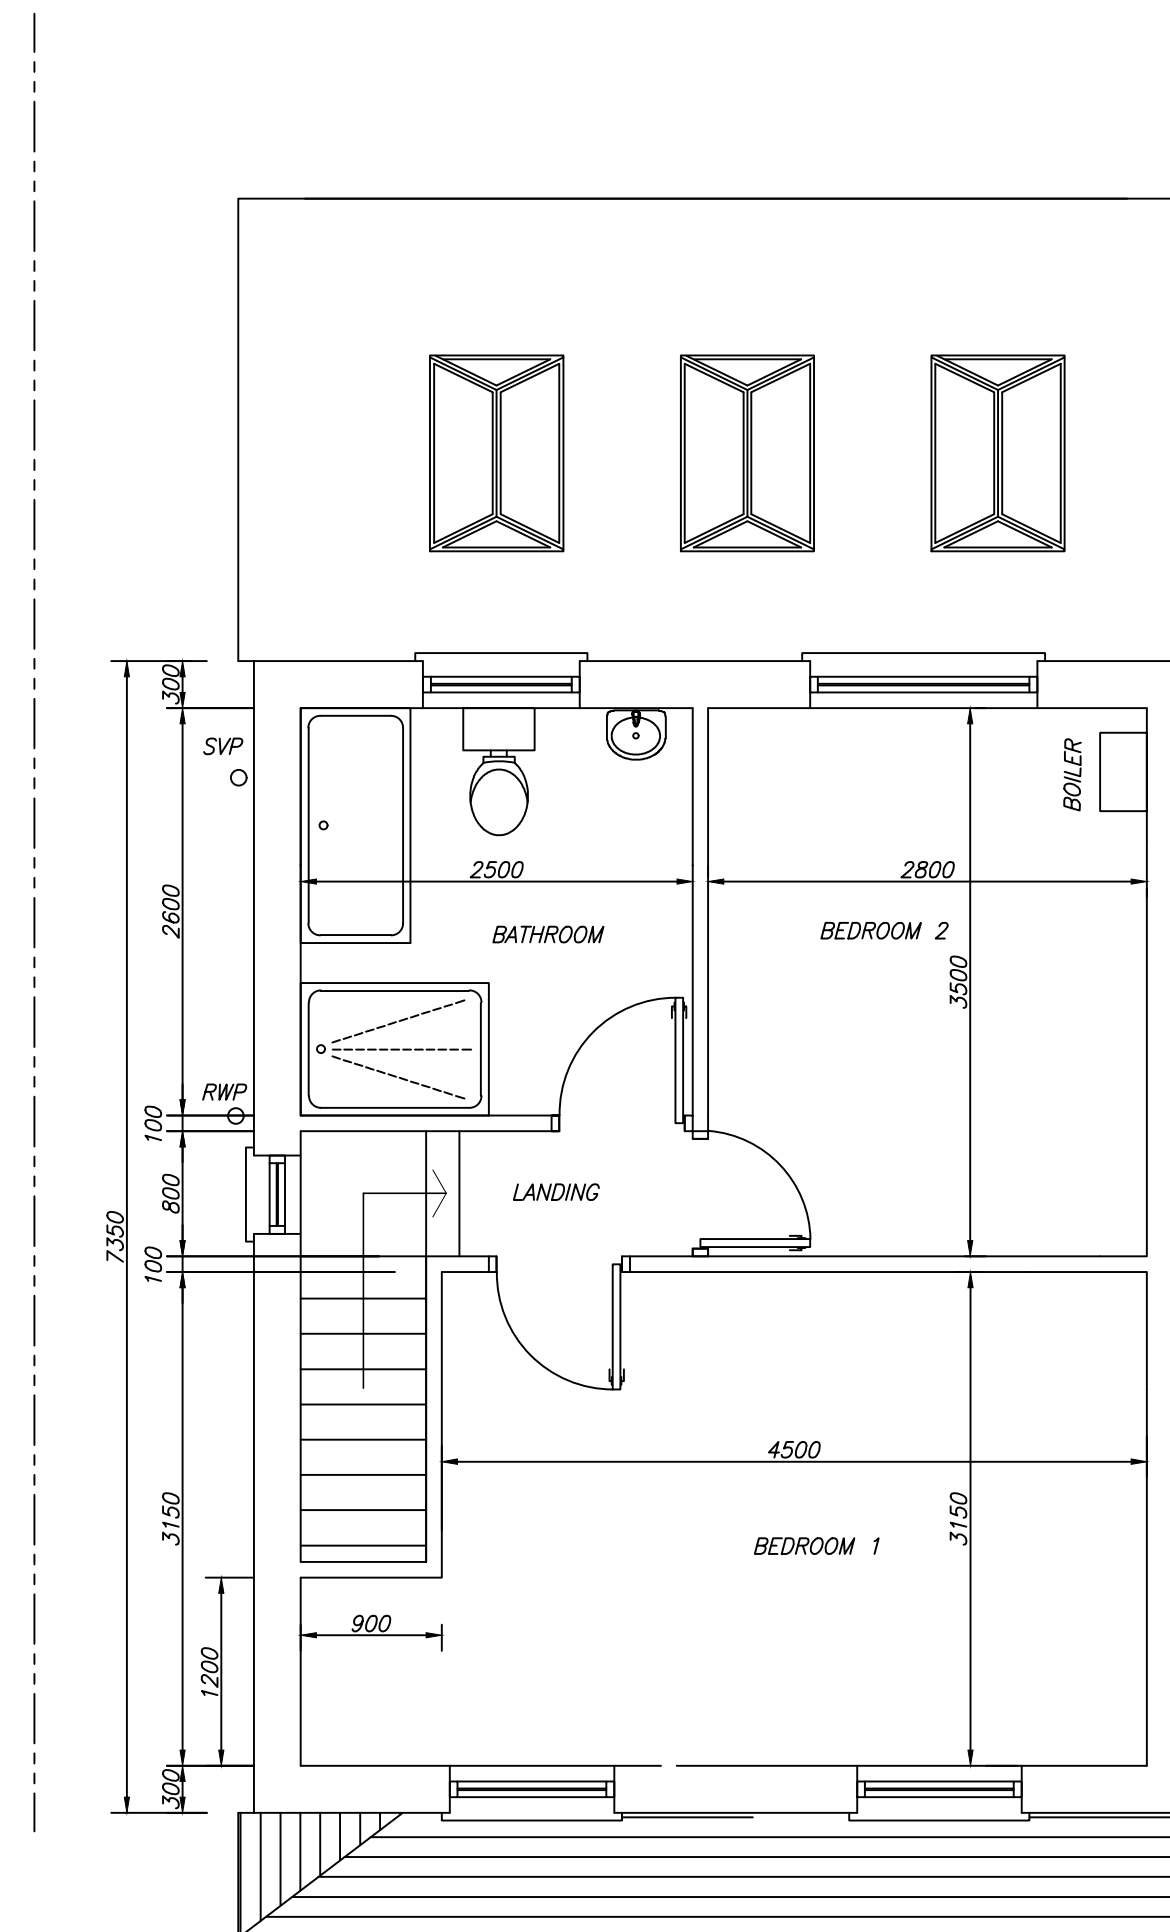


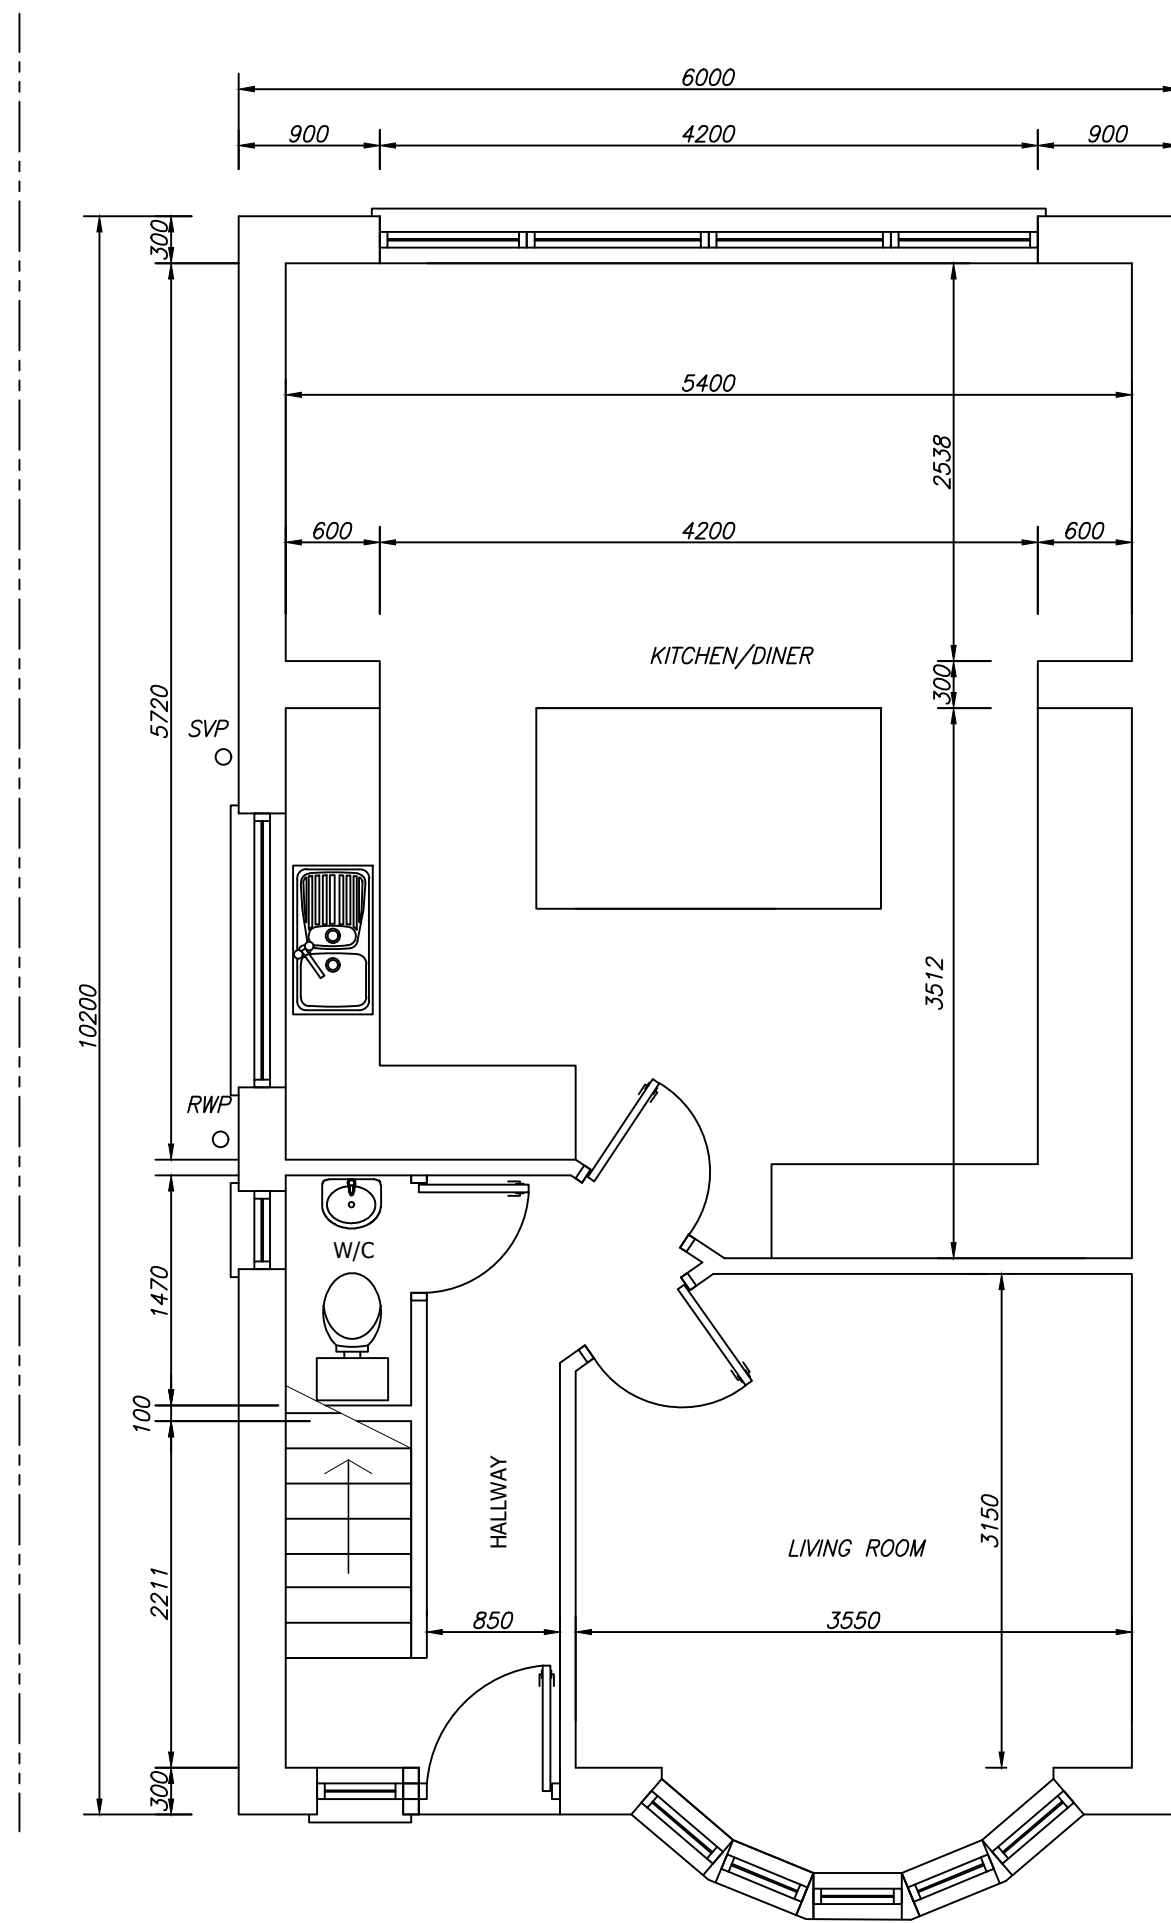

Rev		By	Date	SK DESIGN SERVICES Riverbank House, Dan-y-bont, Pontrhydyfen Port Talbot SA12 9RP Tel: 01639 892310 E-Mail: s.kennerley@sky.com
A	Proposed House Plan and Elevations	ODK	18/04/24	
Project: Proposed House Plan and Elevations Address: 3 Woodland Park, Glynneath Neath / Port-Talbot Client: Mr Owen Kennerley Title: Proposed Layout				Scale: 1:50 Date: APR 24 Drawn: ODK
				Dwg.No. 001-02 Rev: A