


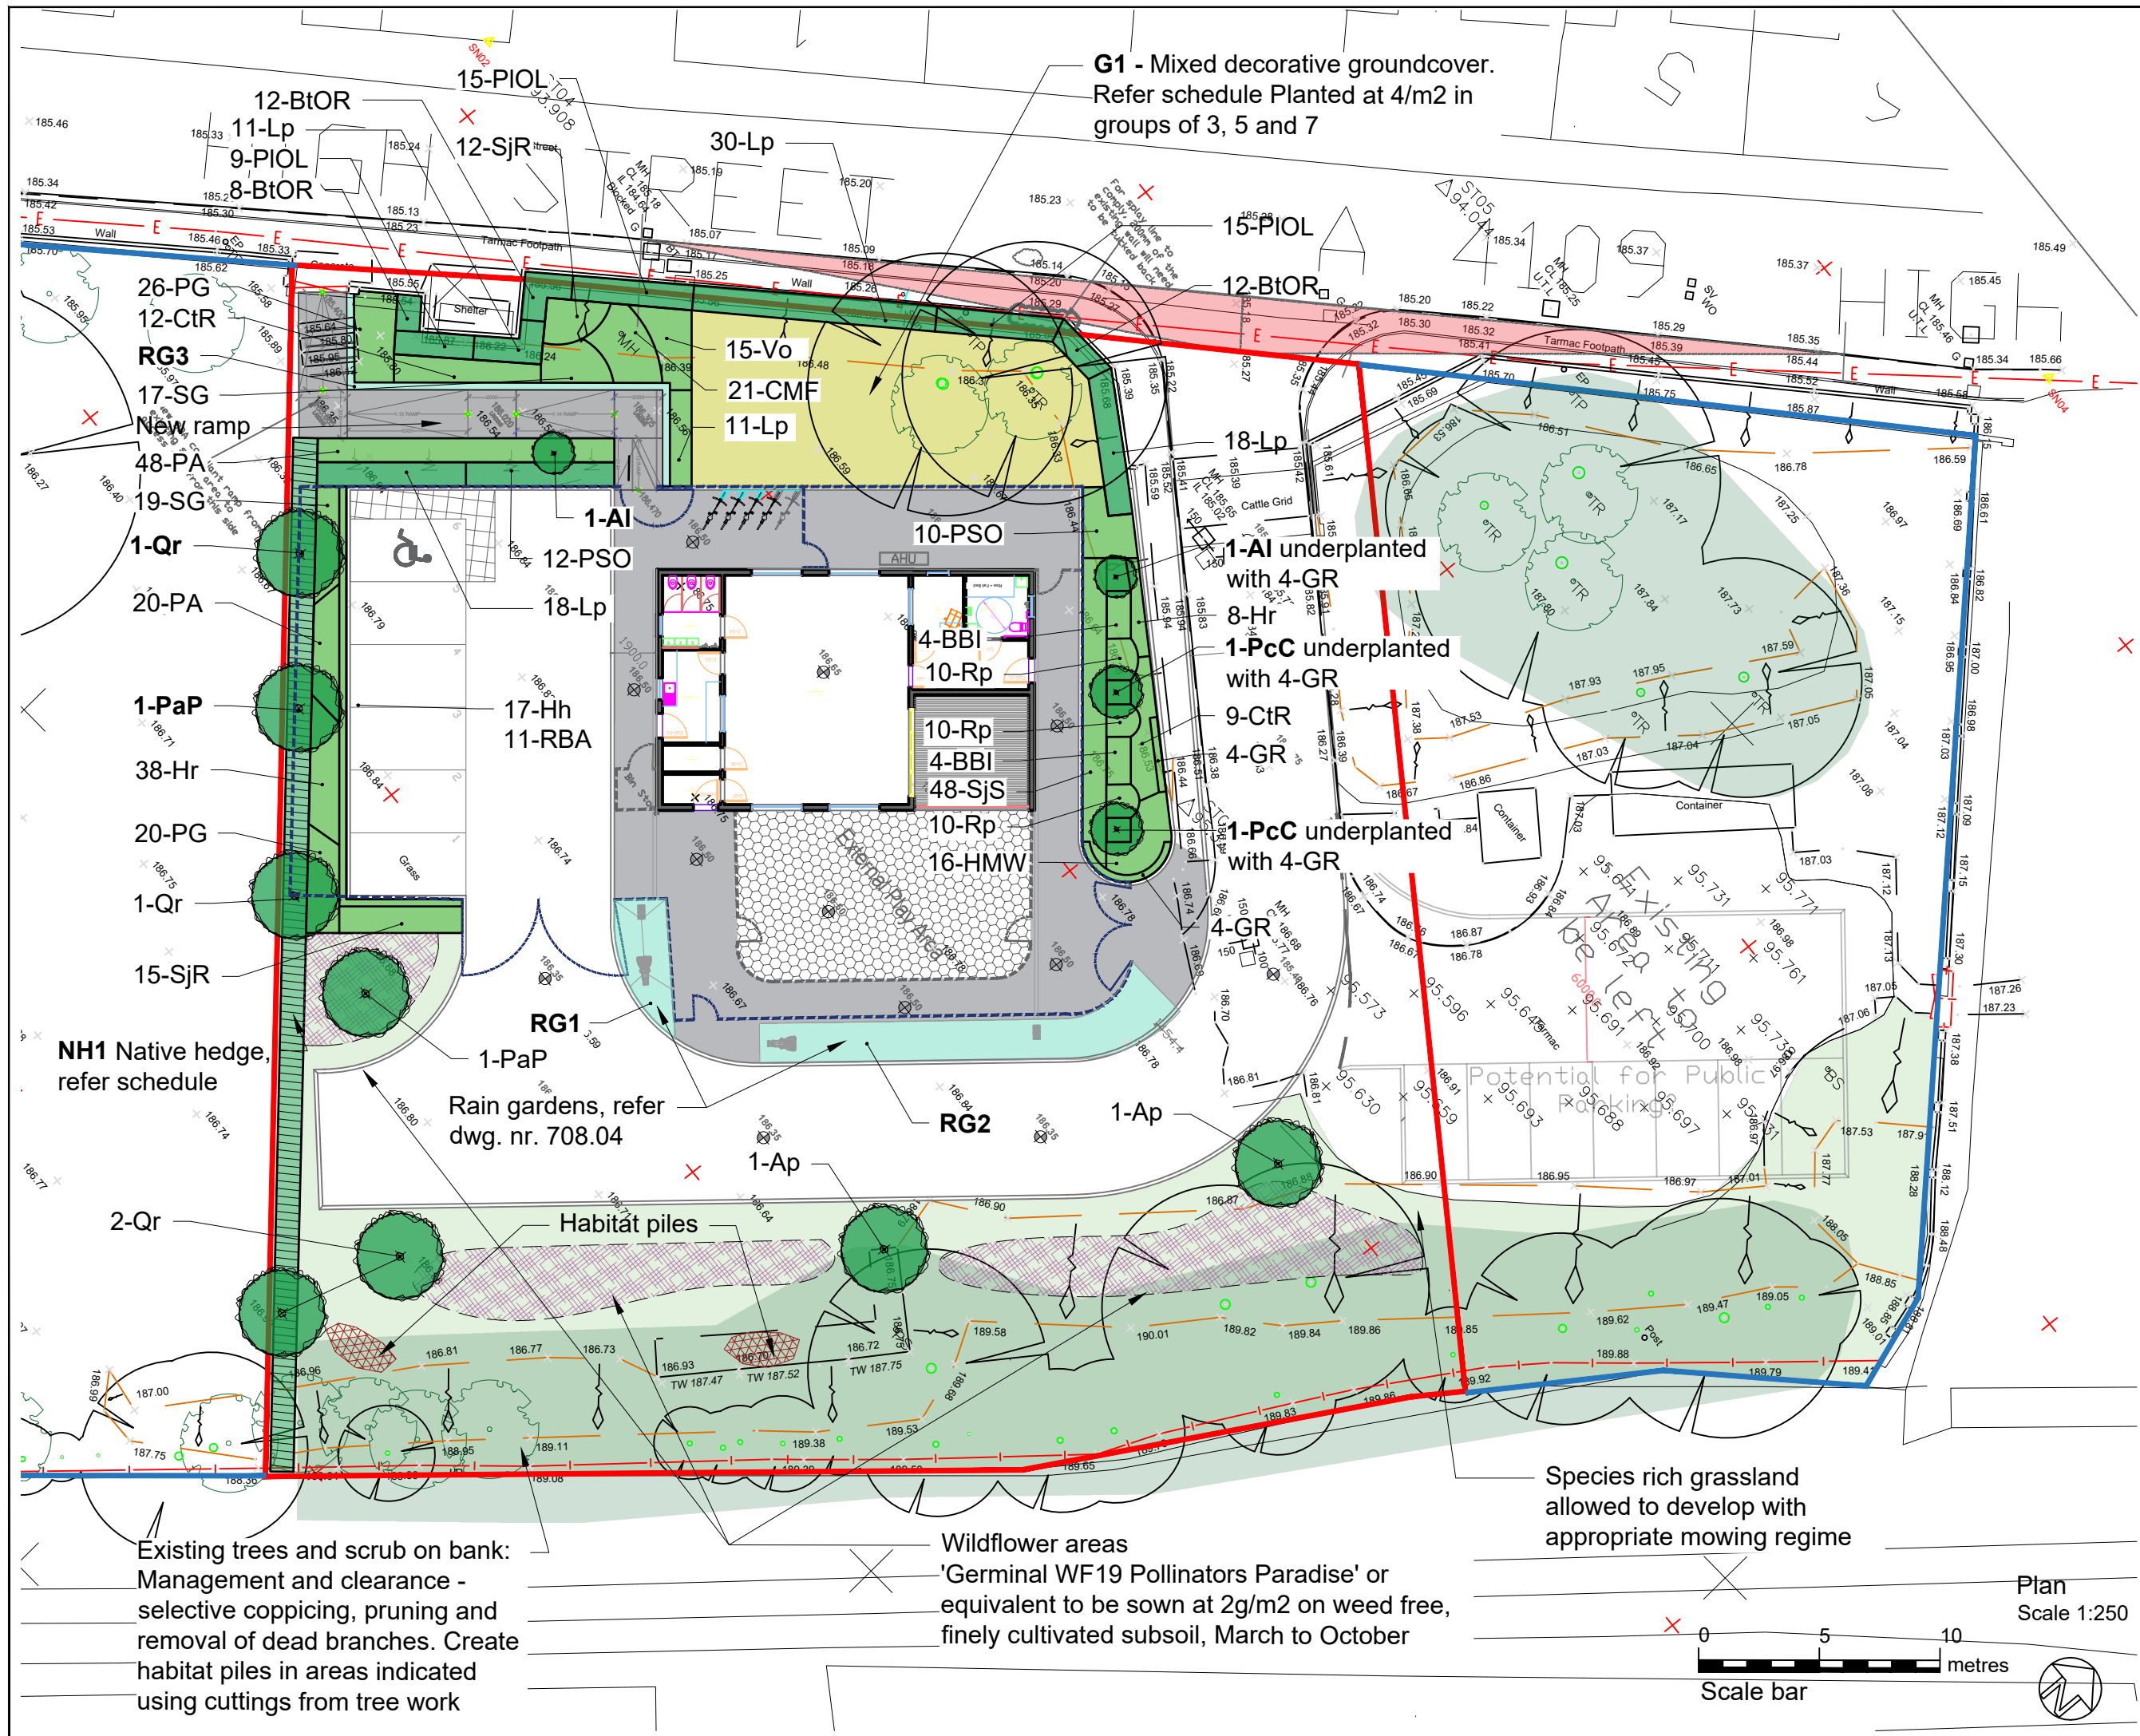

G1 - Mixed decorative groundcover.
Refer schedule Planted at 4/m2 in
groups of 3, 5 and 7

Refer dwg. nr. 708.03 for Plant
Schedules and Specification

Refer dwg. nr. 708.04 for Rain
garden plant Schedule and
Specification

E	02.07.24	Two trees removed along High St.
D	16.05.24	Rain garden added (RG3), associated shrub numbers reduced
C	09.04.24	Planter removed
B	11.03.24	Rain gardens added
A	11.12.23	Planting revisions due to revised layout

HAIRE
LANDSCAPE
CONSULTANTS

UPPER BRECHFA LLANDEFALLE
BRECON POWYS LD3 0NG
Tel: 07714 961358
Email: mike@hairelandscapeconsultants.co.uk
Website: hairelandscapeconsultants.co.uk

Neath Port Talbot County
Borough Council

Blaendulais Childcare Unit

Landscape Planting Plan

Drawing title:	1:250@A3	Date:	Aug '23	Drawn by:	KH	Clid by:	-
Scale:							
Drawing no:	708/02						
Rev:	E						