




NO.	NOTES
1	All dimensions in millimetres unless otherwise stated.
2	Do not scale off drawing. All dimensions to be checked on site by contractor.
3	Drawings to be used for purposes of Planning Application only.
4	These are not Construction Drawings.
5	The contractor is to set out, check and co-ordinate all dimensions on site during the course of works.

APPROX. BOUNDARY

APPROX. BOUNDARY

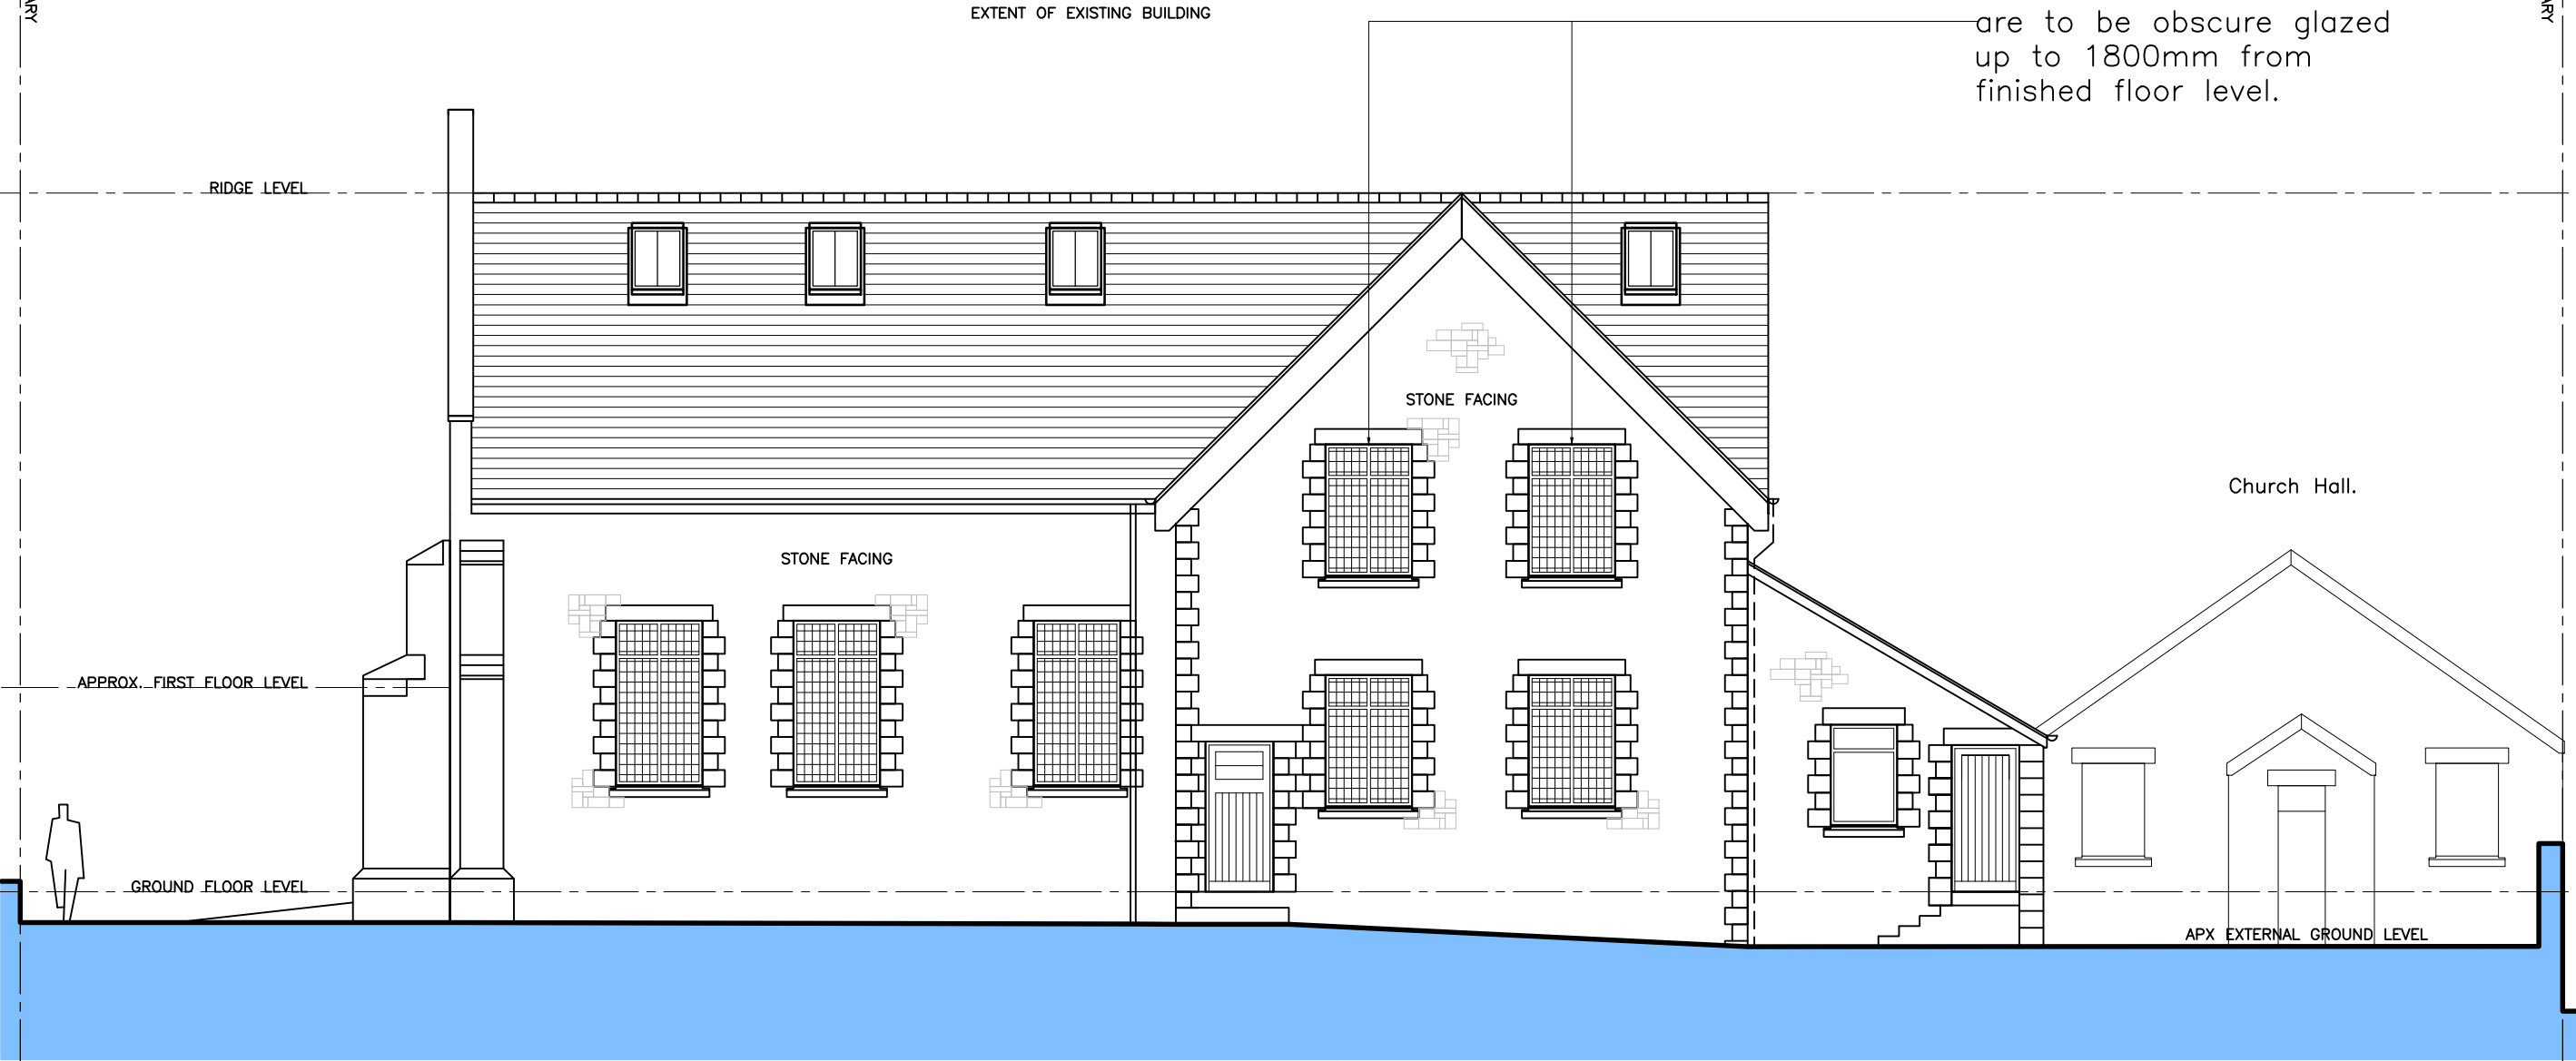

DRAWING NUMBER; 2342 - AL(4-)-01.

Elevation 1
FACING NORTH - WEST
(A S P R O P O S E D)



LABC
Registered
Partner Authority Scheme

REVISIONS :
B. 27/06/23 PLANNING VALIDATION. KNU
C. 26/07/24 ISSUED. KNU

SHEET TITLE:
AS SHOWN.

PROJECT DESCRIPTION:
PROPOSED CONVERSION OF EXISTING CHAPEL
TO RESIDENTIAL USE AT 39, MARGAN ROAD,
PORT TALBOT, SA13 2BN.
FOR MR KYLE MORGAN.

atrium
Planning Consultants
MOBILE: 07505 210952
EMAIL: atriumplanning@icloud.com

DATE:

JUNE. 23.

SCALE:

AS SHOWN

SHEET:

A-3