




NO.	NOTES
1	All dimensions in millimetres unless otherwise stated.
2	Do not scale off drawing. All dimensions to be checked on site by contractor.
3	Drawings to be used for purposes of Planning Application only.
4	These are not Construction Drawings.
5	The contractor is to set out, check and co-ordinate all dimensions on site during the course of works.

APPROX. BOUNDARY

APPROX. BOUNDARY

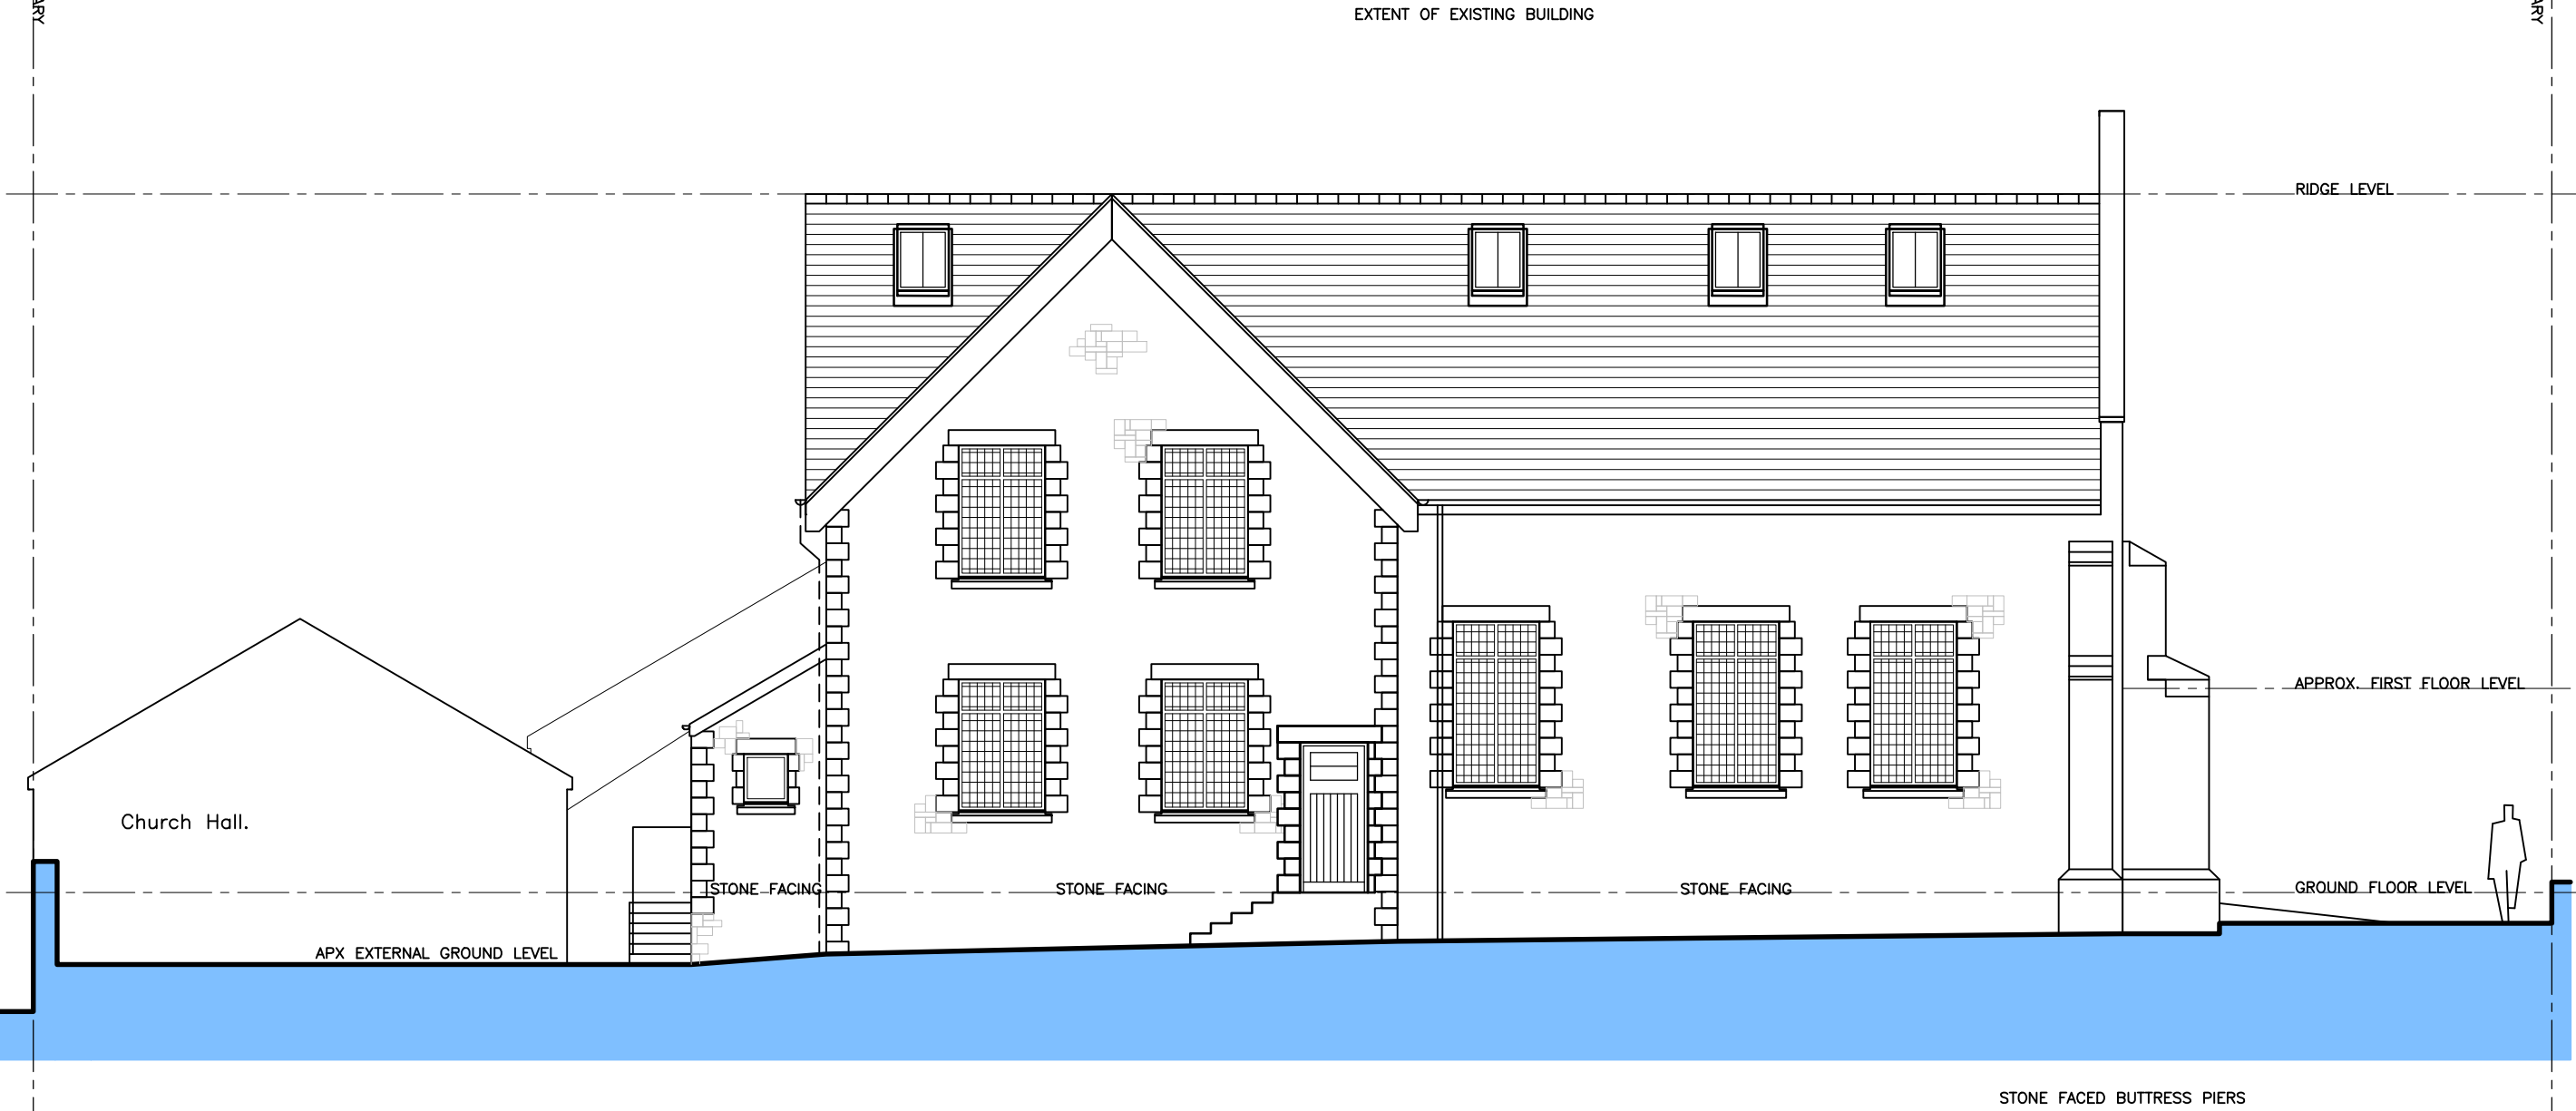

Elevation 2
FACING SOUTH - EAST
(A S P R O P O S E D)



DRAWING NUMBER; 2342 - AL(4-)02.



REVISIONS :	KNJ
B. 27/06/23	KNJ
C. 02/07/24	KNJ
D. 26/07/24	KNJ

SHEET TITLE:
AS SHOWN.

PROJECT DESCRIPTION:
PROPOSED CONVERSION OF EXISTING CHAPEL
TO RESIDENTIAL USE AT 39, MARGAN ROAD,
PORT TALBOT, SA13 2BN.
FOR MR KYLE MORGAN.

atrium
Planning Consultants
MOBILE: 07505 210952
EMAIL: atriumplanning@icloud.com

DATE:
JUNE. 23.
SCALE:
AS SHOWN
SHEET:
A-3