



ELEVATION
Doors Open


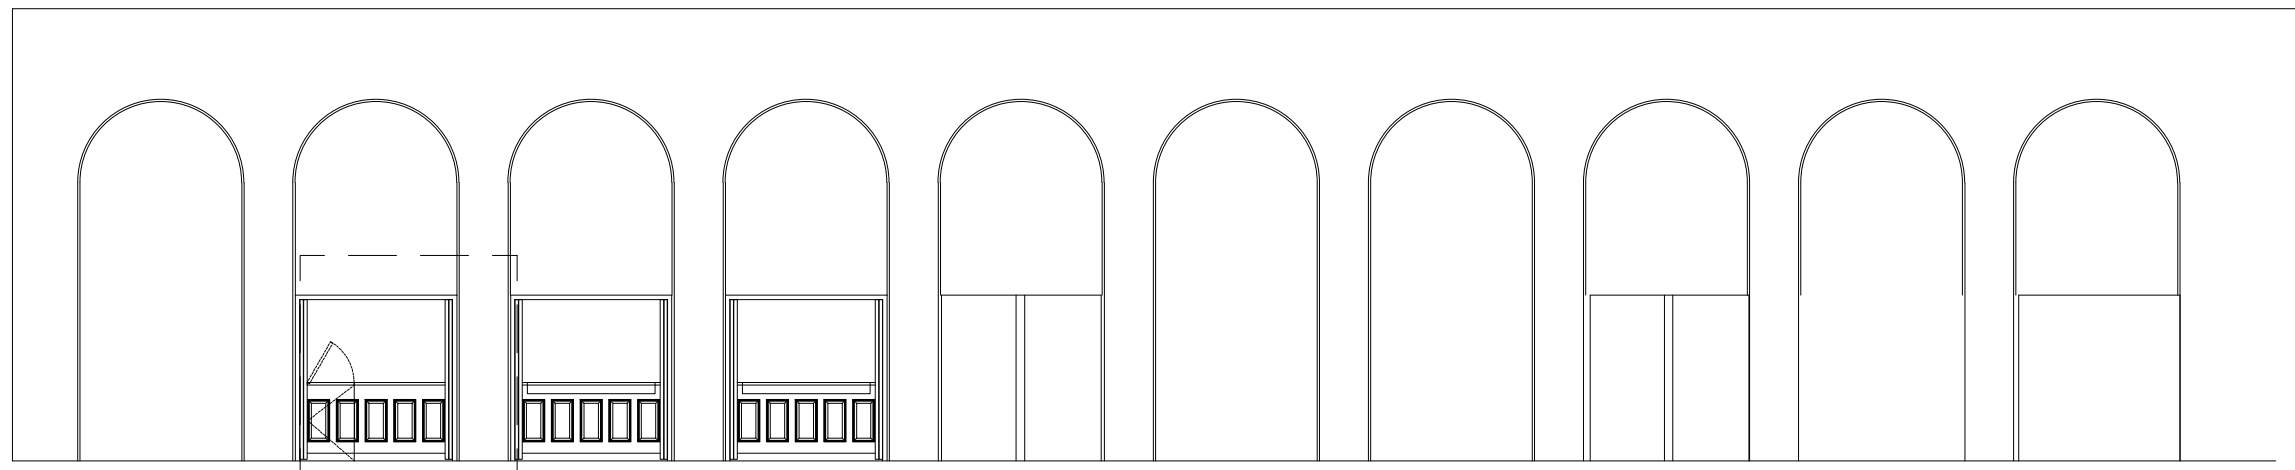


Detail: Existing timber panels is cut and hinged to form an an access opening

ELEVATION
Doors Closed

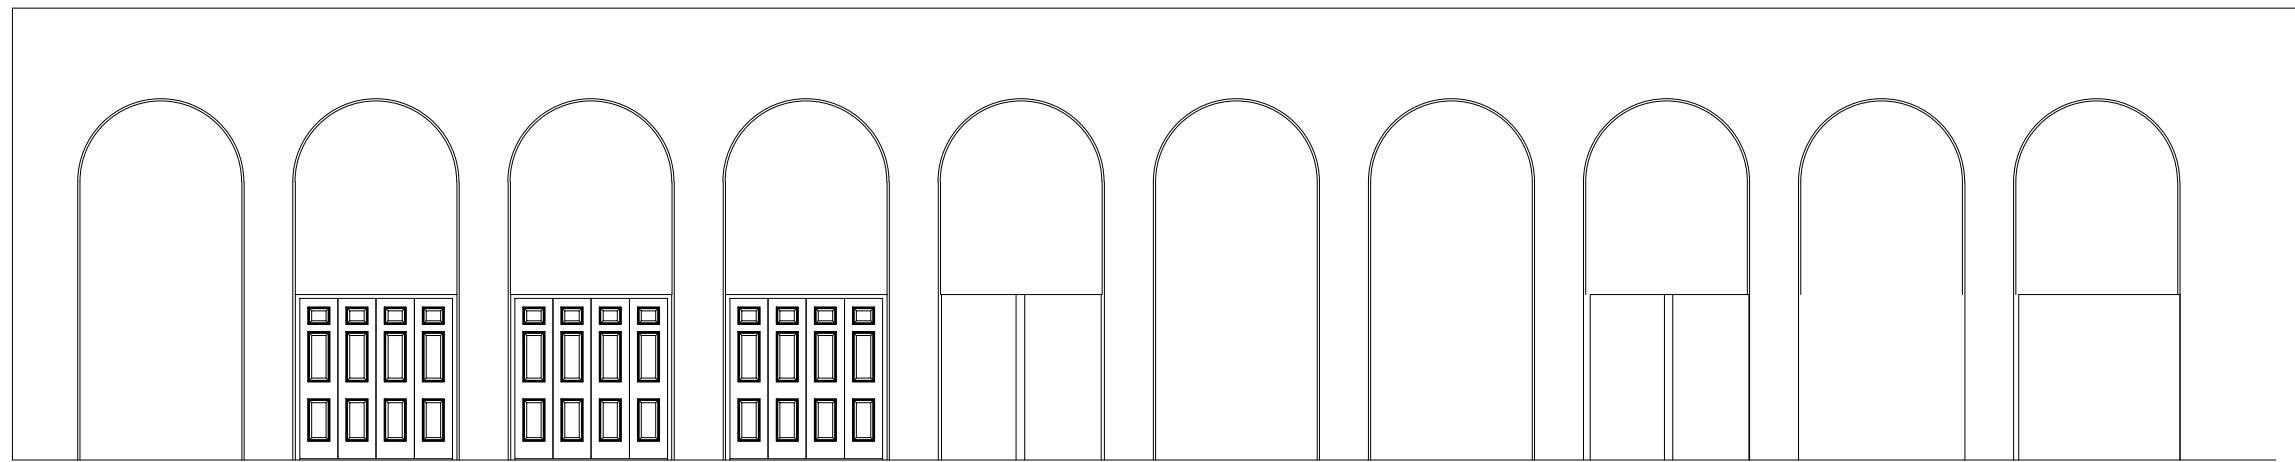

EXISTING BAR OPENING
Scale 1:20 @ A1

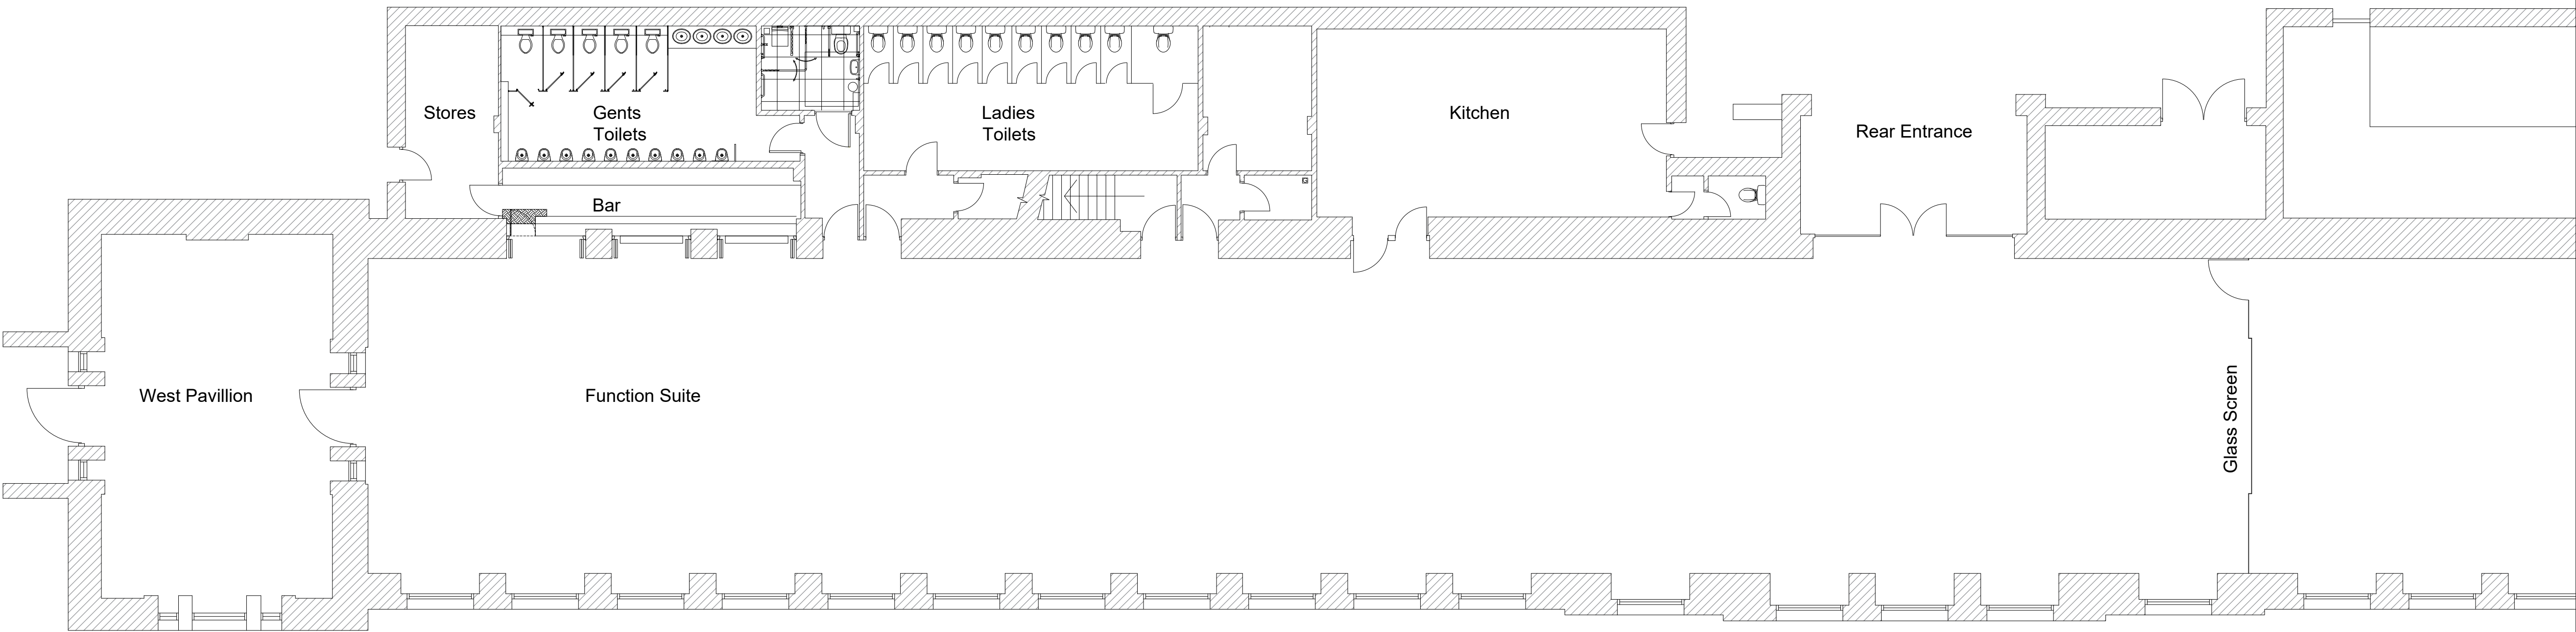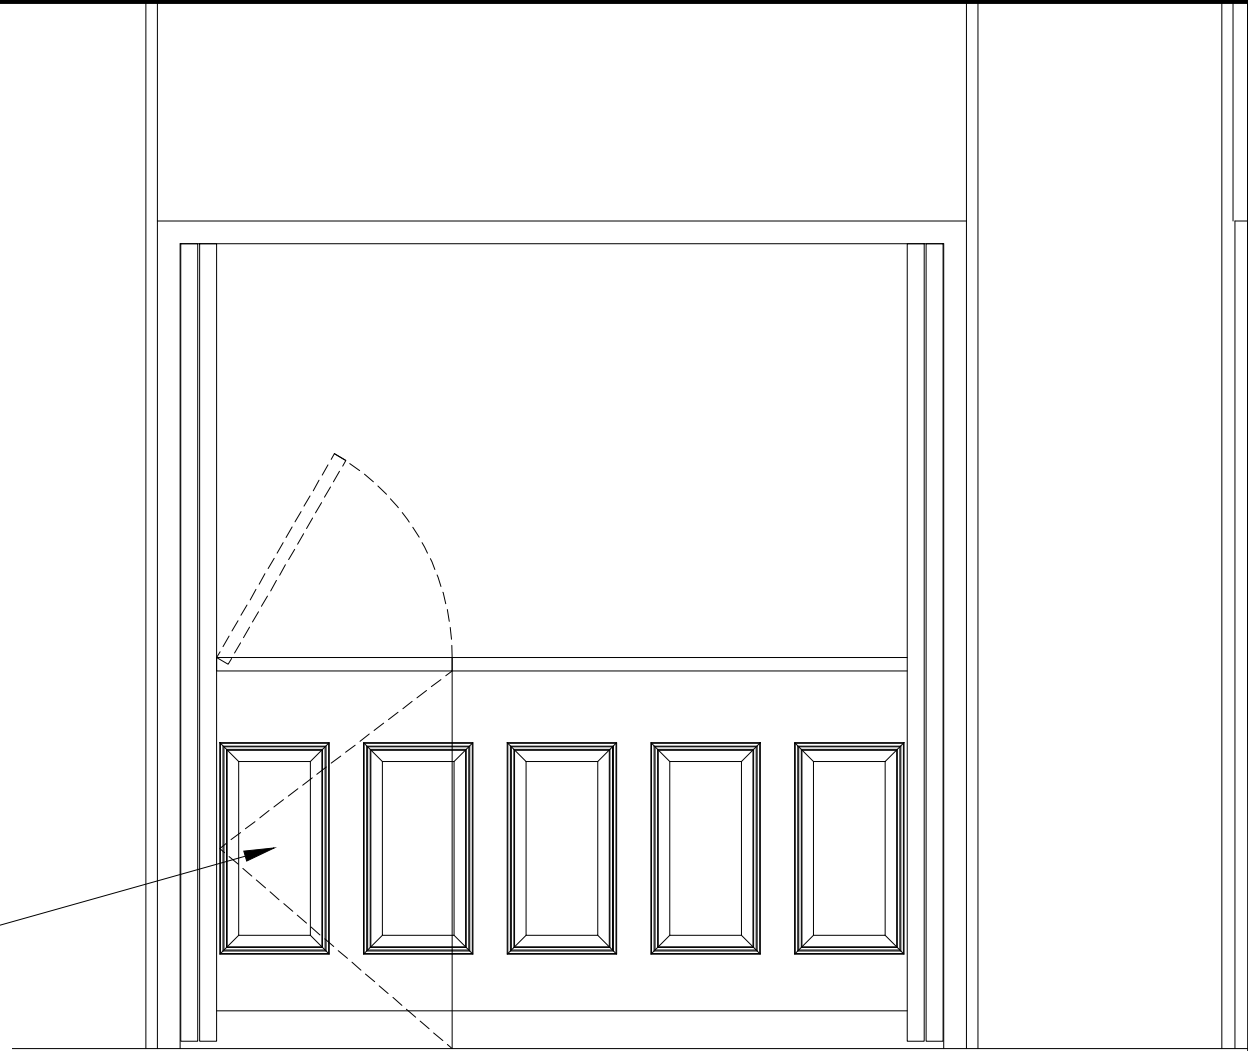

PLAN
Existing Bar Layout

NOTES

1. All dimensions in millimetres unless otherwise stated.

Rev	Details	Dr	Ch	Apr	Date
-----	---------	----	----	-----	------



PROPERTY & REGENERATION
Nicola Pearce BSc(Hons) DipTP MRTPI
DIRECTOR OF ENVIRONMENT AND REGENERATION
THE QUAYS, BRUNEL WAY
BAGLAN ENERGY PARK, SA11 2GG
www.npt.gov.uk

MARGAM ORANGERY
BAR REPLACEMENT

EXISTING LAYOUT
Visual Impact

File No.		Property Ref. No.			
Drawn	TJE	Checked		Approved	
Date	April 2024	Date		Date	
Scales	1:100 and 1:20 @ A1				
Drawing No.	A1285-03				Rev.