



Rev.

Dwg No.


Project

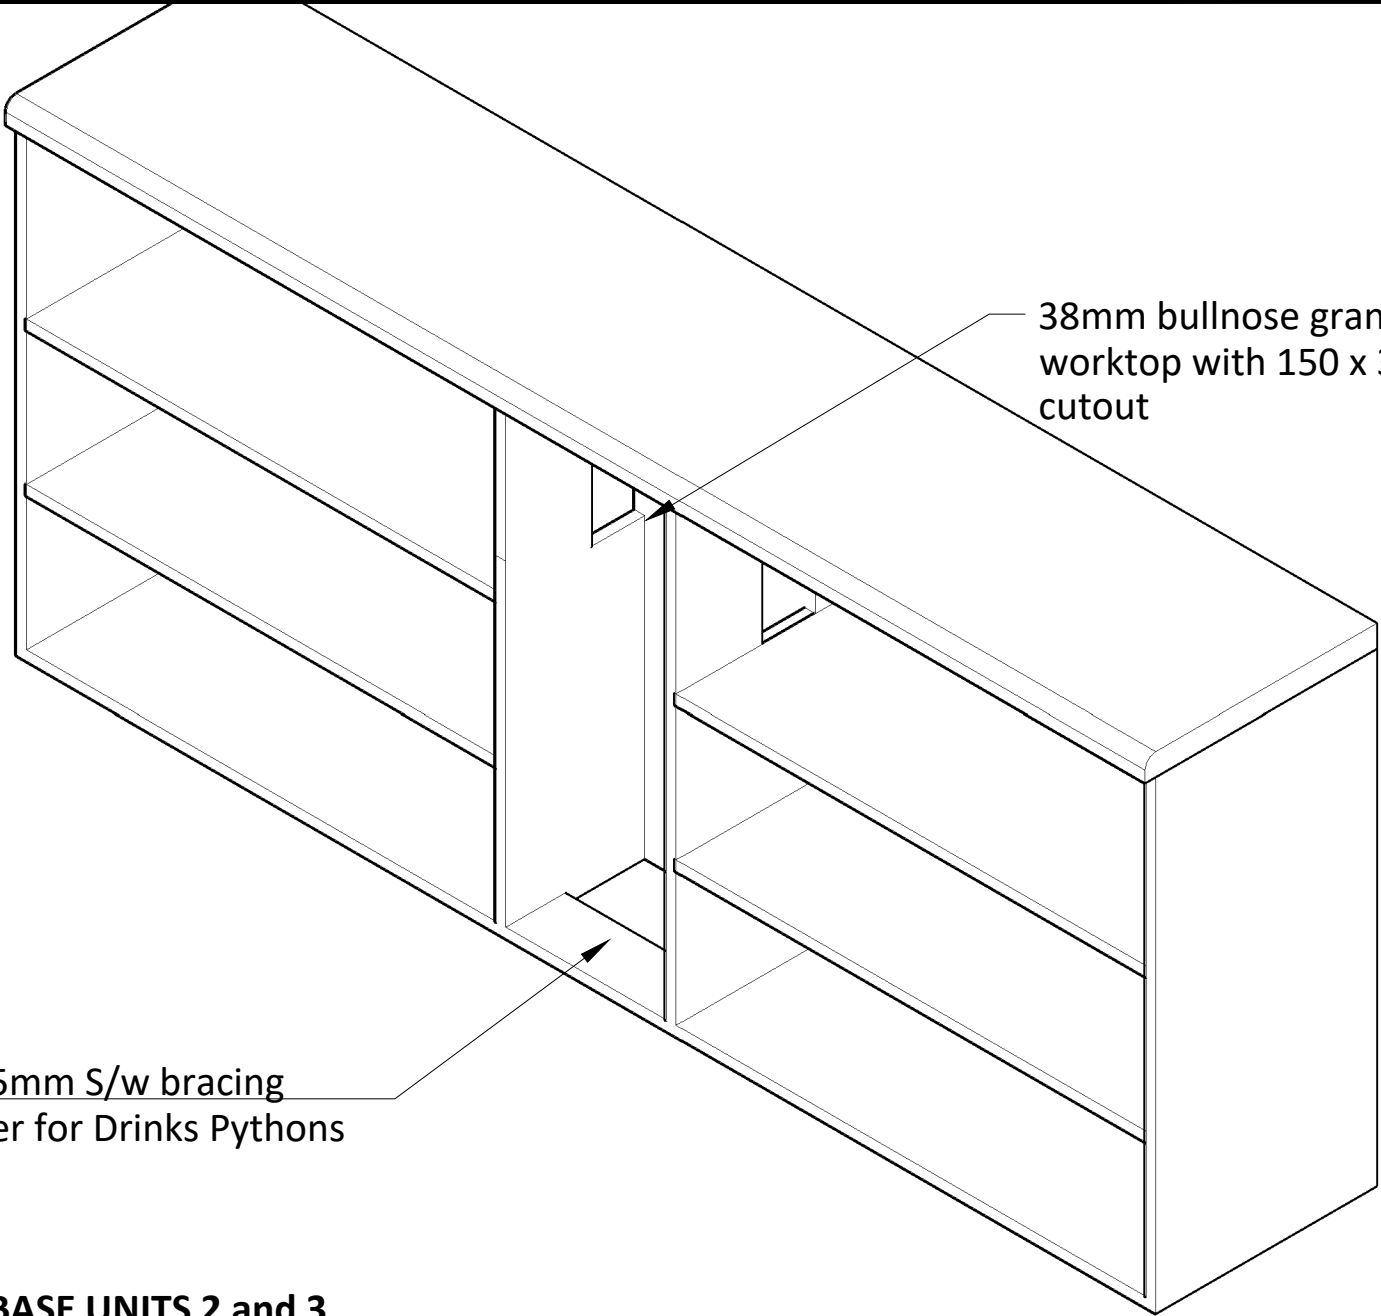


BASE UNITS 2 and 3
Carcase
3D VIEW

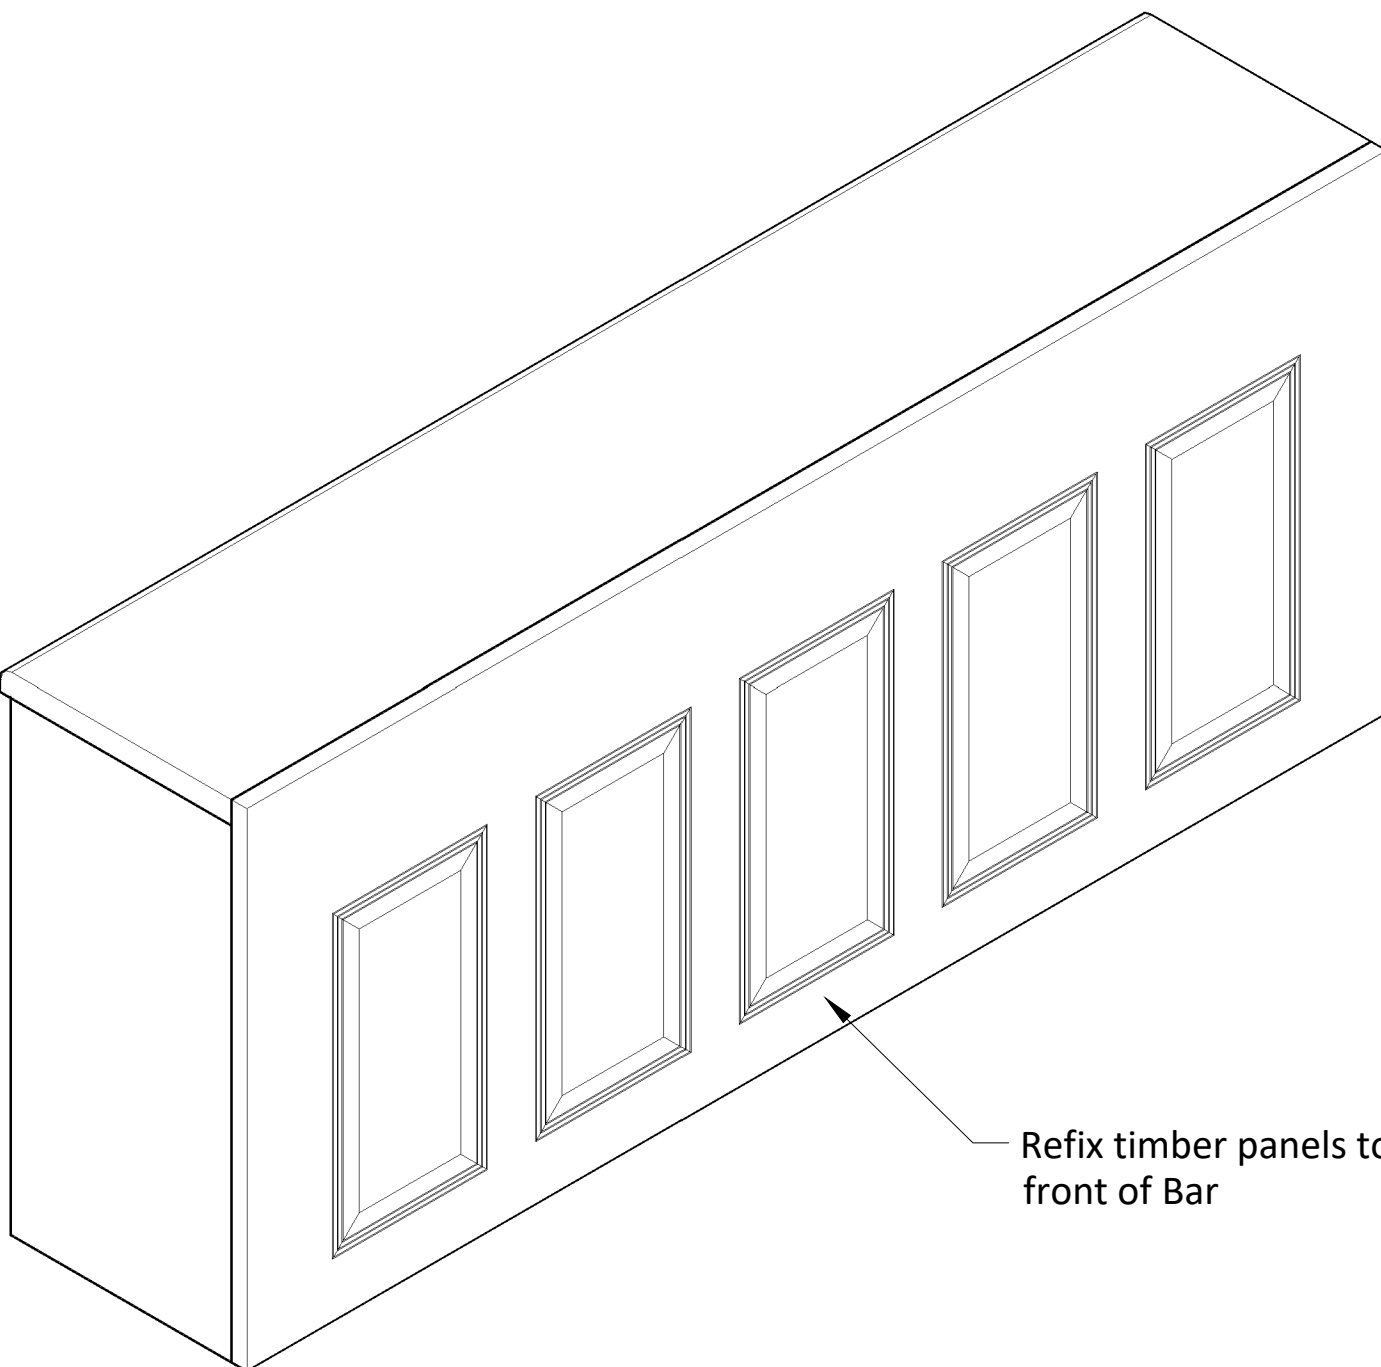

BASE UNIT 2 and 3
Raised and Fielded Panels
3D VIEW

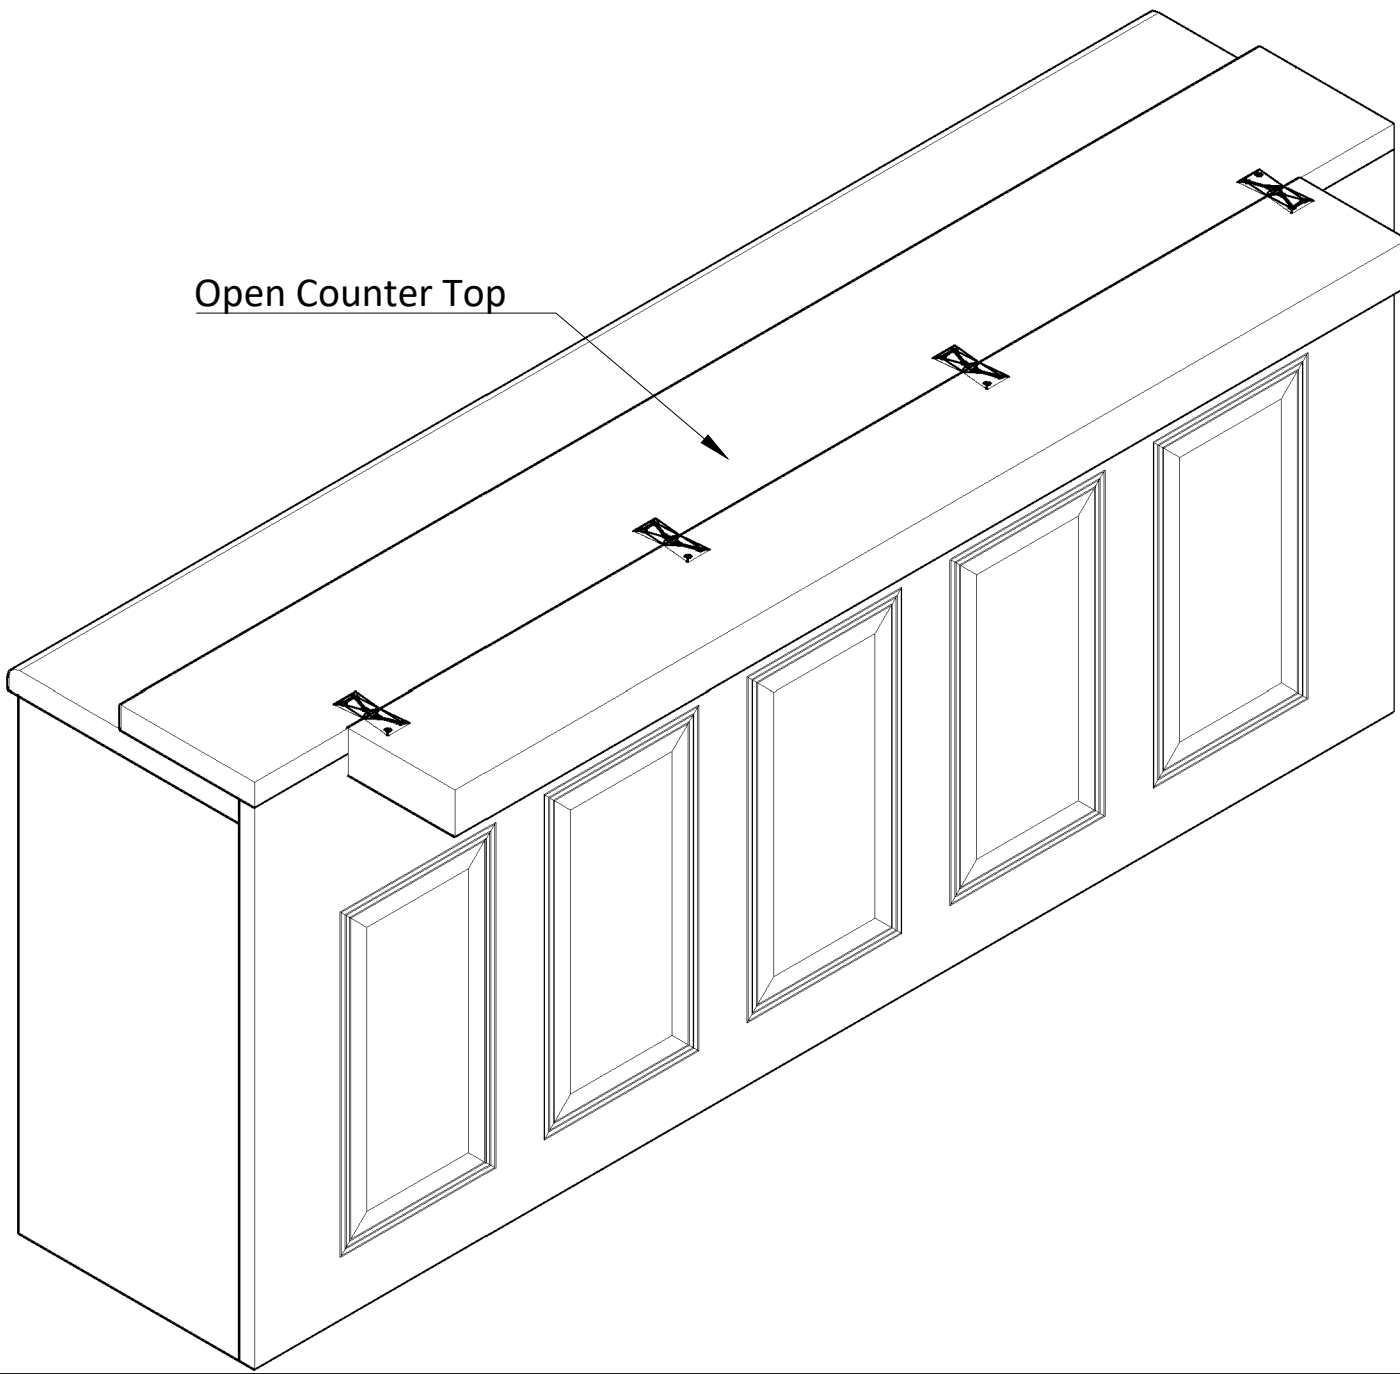


BASE UNITS 2 and 3
COUNTER TOP
3D VIEW

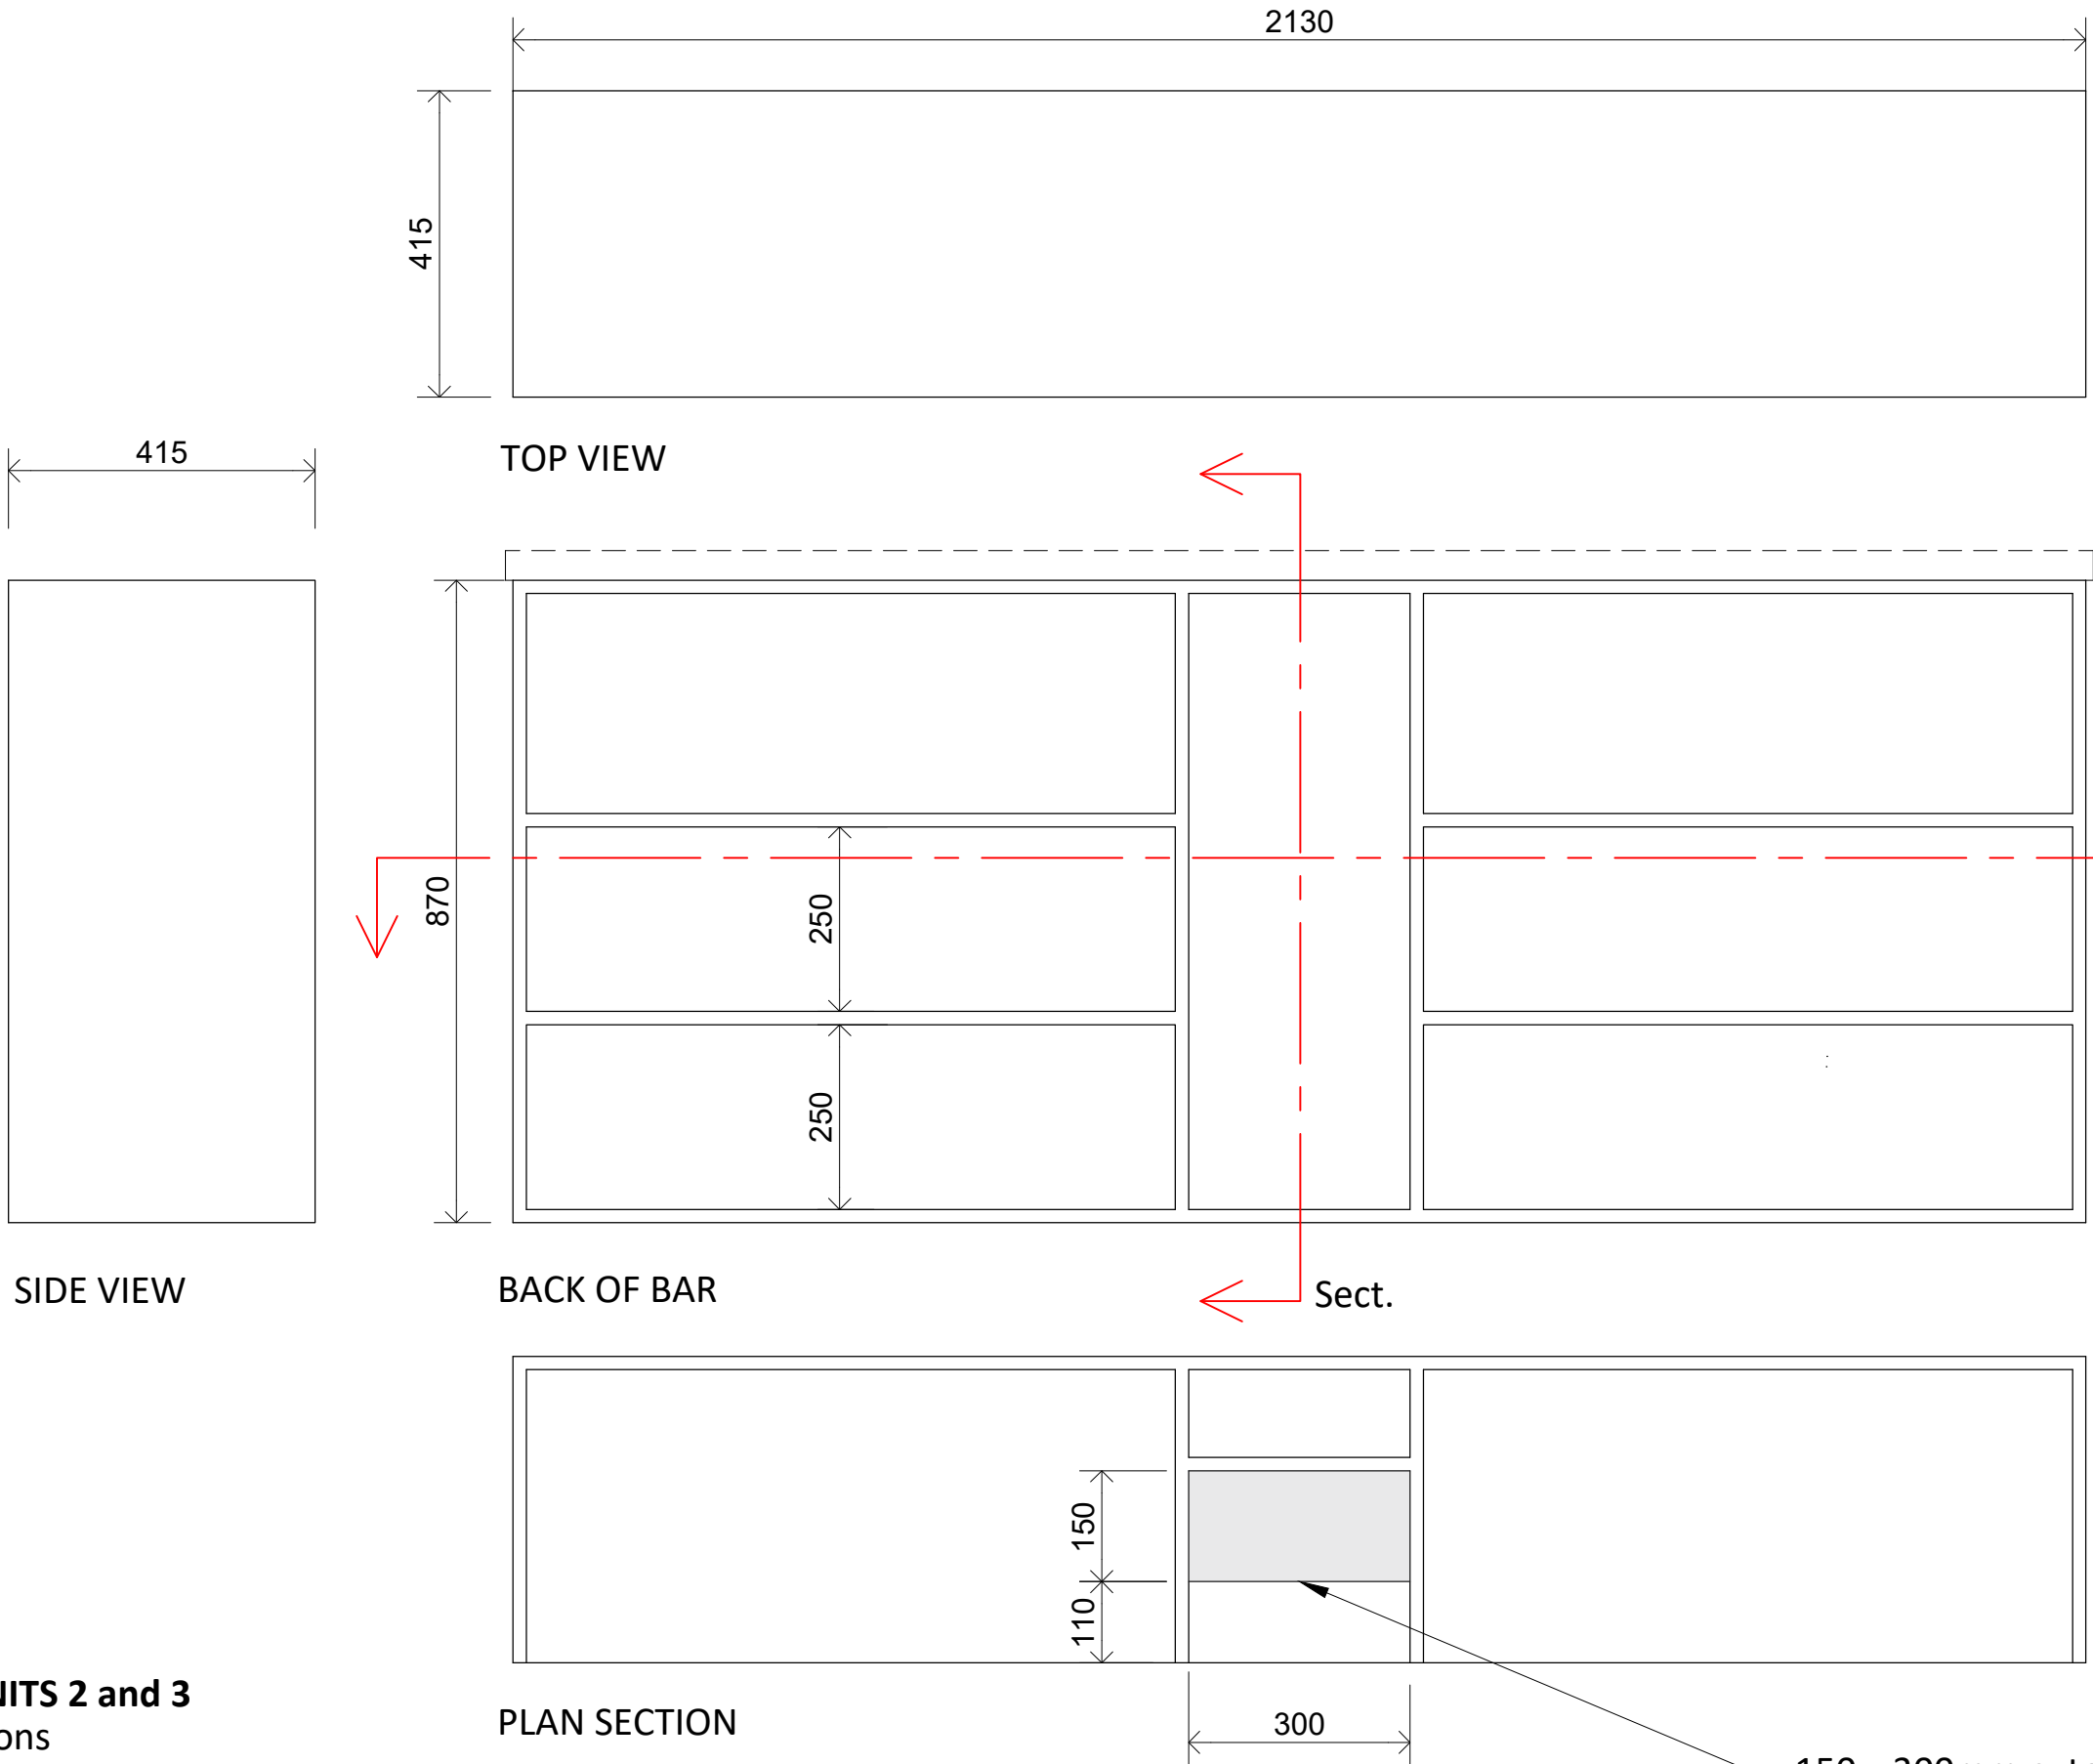

BASE UNITS 2 and 3
Dimensions
Scale 1:10 @ A1

Carcase Construction

- Bespoke Joinery made Unit. Dimensions to be confirmed by the contractor.
- 18mm MDF Units to be pre assembled and finished by the manufacturer.
- Pilot hole and countersink for screws at junctions. Fixings generally to be 50mm from edge and max 150mm centres.
- 38mm bullnose granite effect worktop with 150 x 300mm cutout for the purpose of fixing Drinks Pythons. For example: Howdens Bullnose Black Granite WHT4160
- Also supply matching Counter Top infill's as dwg A128508
- Screws such as TurboGold PZ Double Countersunk 4x50mm
- Polyurethane glue to all junctions, applied evenly before screw fixing. Wipe away all excess.
- Lost heads to be filled over and sanded back to an even finish.
- Pre treat cut faces with primer /undercoat and sand back to a smooth, level finish.
- Apply Leyland Trade Multi Surface Primer Undercoat to all surfaces using a semi-smooth roller. Enough coats to ensure seamless coverage.
- Top coat with Leyland Trade Hardwearing Acrylic Eggshell. Colour: RAL 7001, Silver Grey, to all visible surfaces. Apply minimum two coats with semi smooth roller and ensure seamless coverage

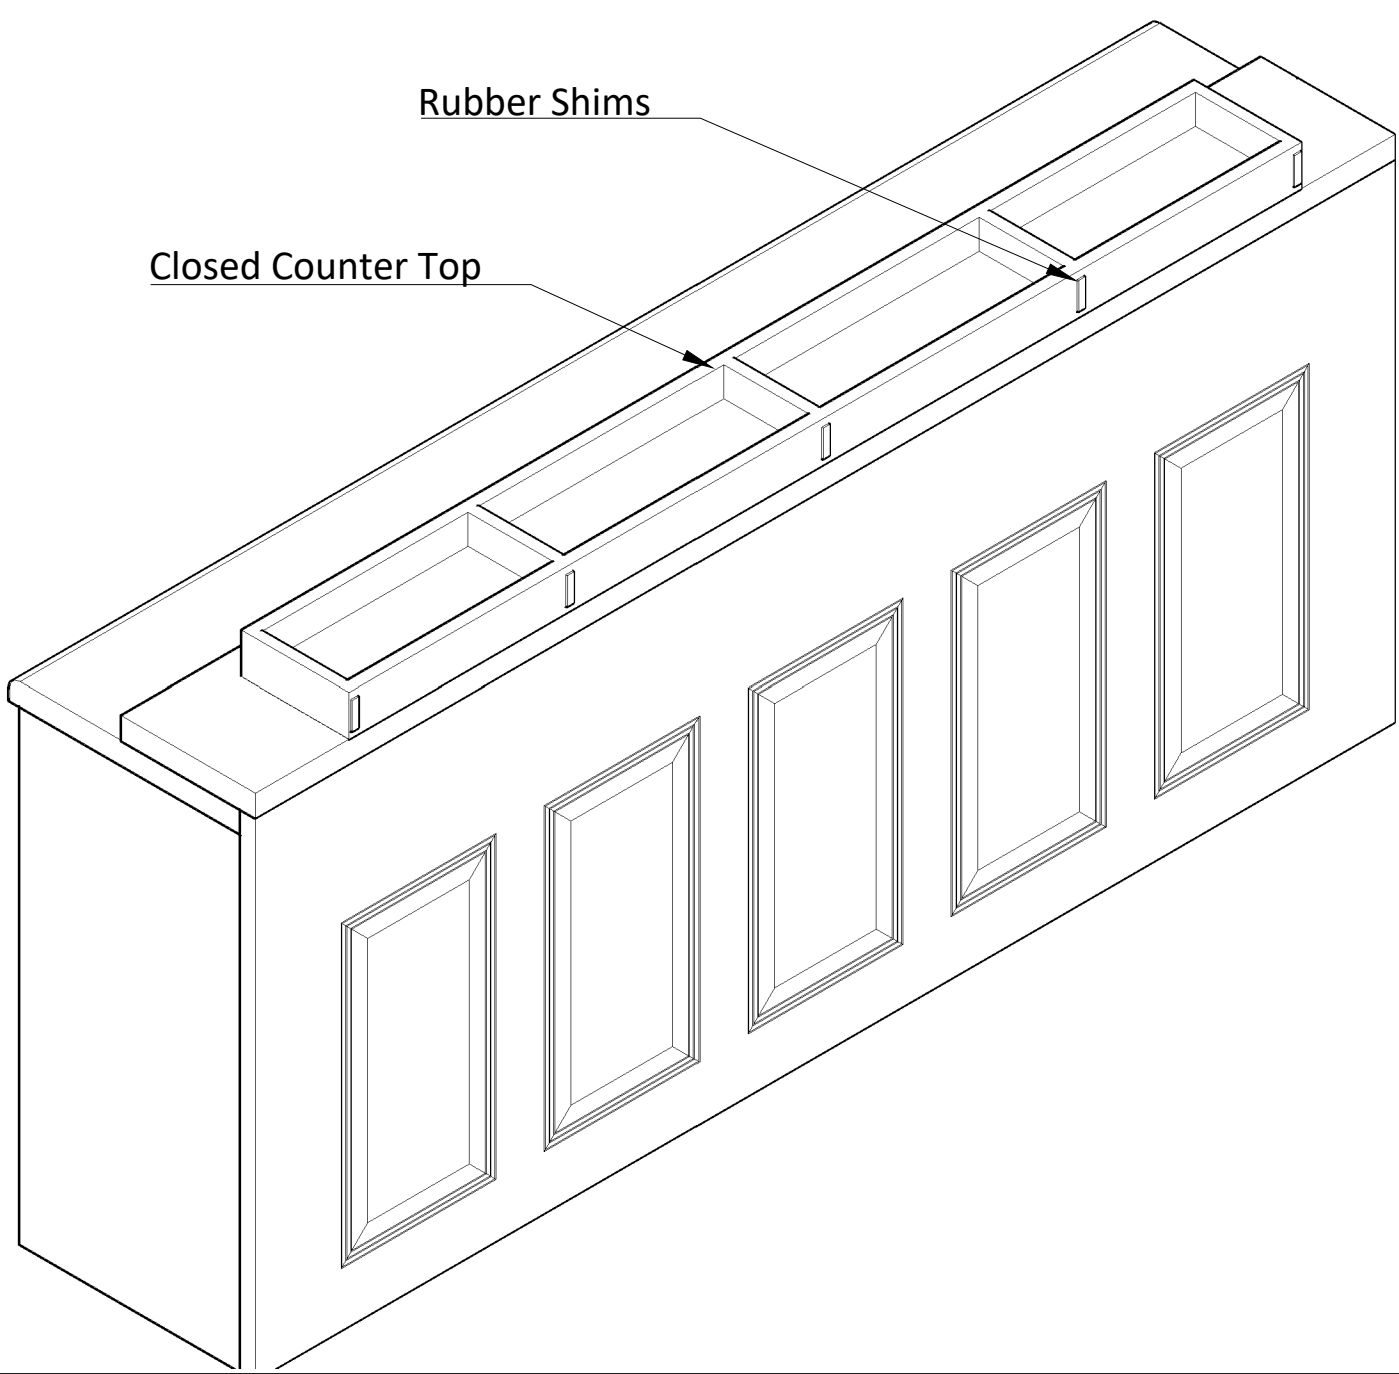

Face Panels

Reused timber raised and fielded panel as set aside during removals.

- Fill, sand and undercoat face.
- Top coat for refurbished panels to be agreed with the client and match the existing. To be applied post fixing as doors and frames.
- Fix panels from inside of carcase with TurboGold screws and brass screw caps. DO NOT GLUE. Fixings are intentionally visible to assist future restorations.


Counter Top

FIXED

- Minimum 1.2mm thick Aged Brass bonded onto a moisture resistant core with all edges folded underneath. Thickness approximately 40mm
- Welded corners with rounded fillets to avoid sharp edges
- Protective laquer finish

HINGED

- Aged Brass finish as above fixed to 18mm MDF carcase
- 102 x 32mm Counter Flap Hinges,
- Rubber shims to back of hinged top for level fitting adjustment

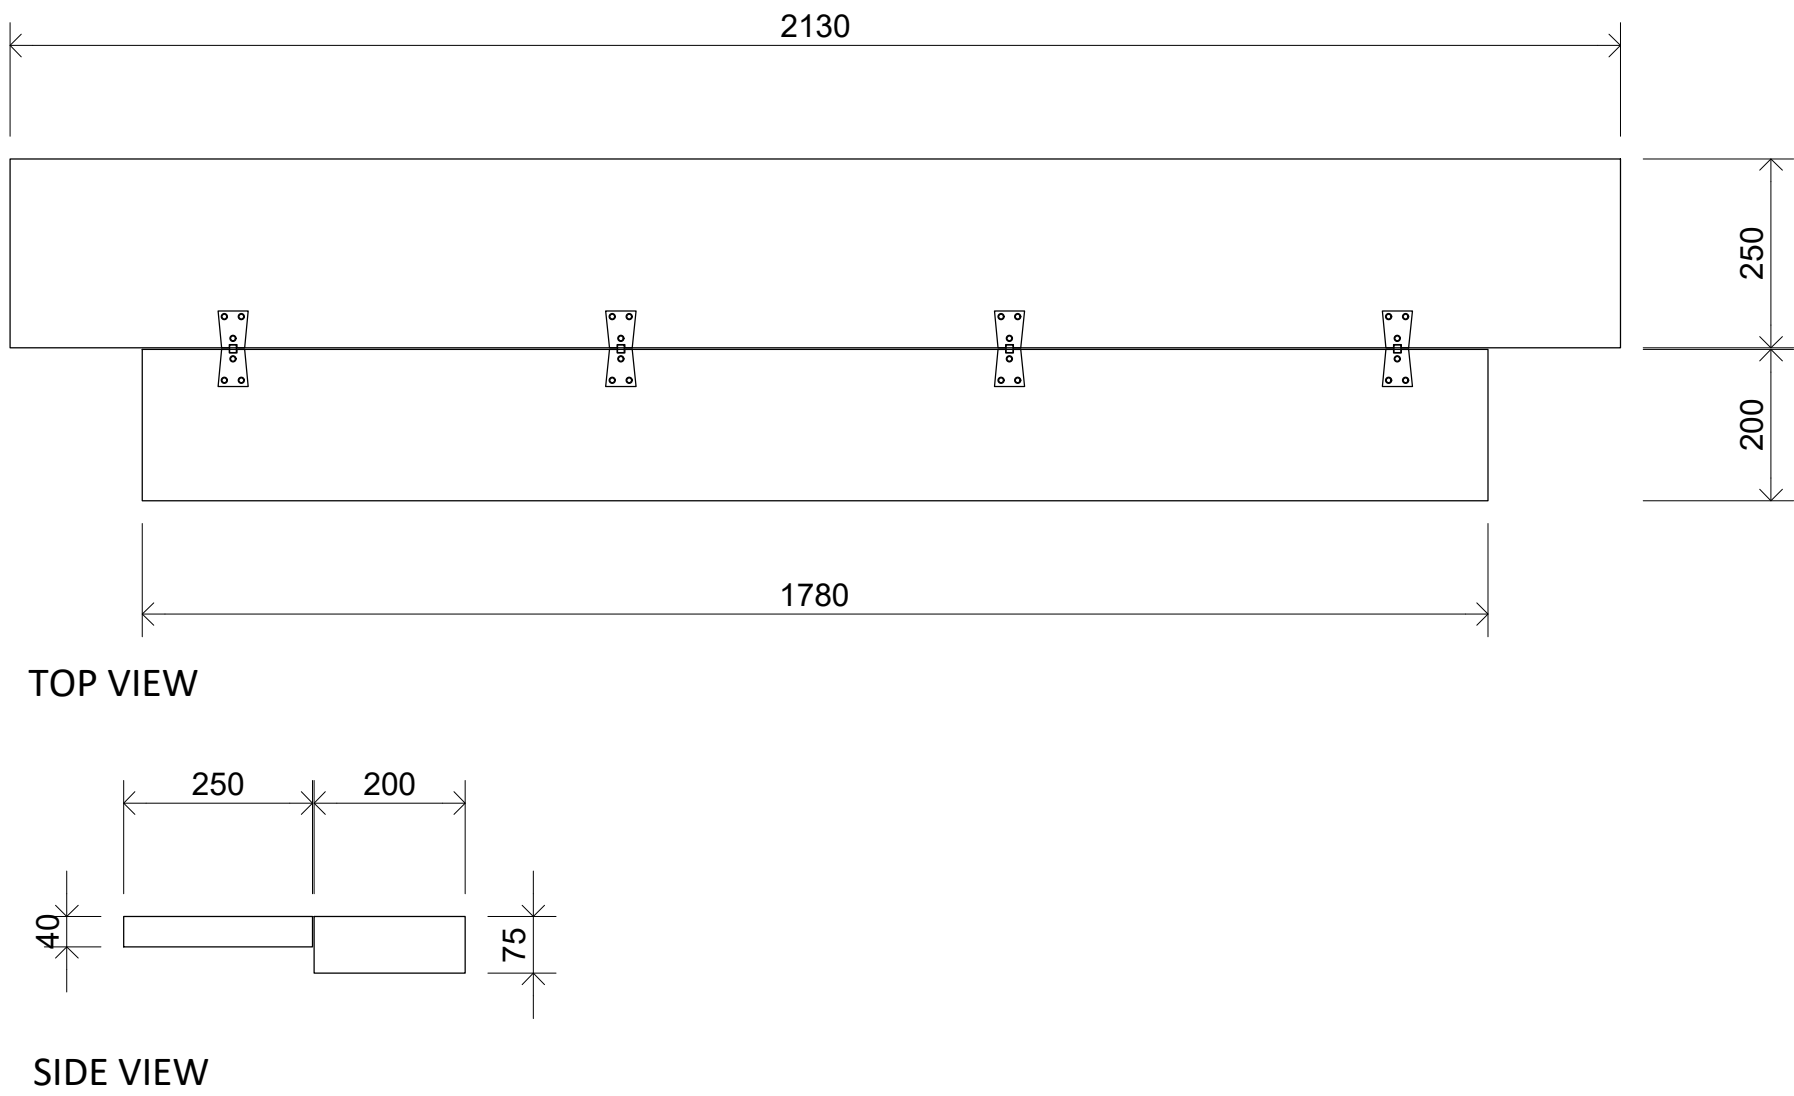

UNITS 2 and 3
COUNTER TOP DIMENSIONS

NOTES

1. All dimensions in millimetres unless otherwise stated.

Rev	Details	Dr	Ch	Apr	Date



PROPERTY & REGENERATION
Nicola Pearce BSc(Hons) DipTP MRTPI
DIRECTOR OF ENVIRONMENT AND REGENERATION
THE QUAYS, BRUNEL WAY
BAGLAN ENERGY PARK, SA11 2GG
www.npt.gov.uk

Project
MARGAM ORANGERY
BAR REPLACEMENT

Drawing Title
BAR UNITS 2 and 3

File No.	Property Ref. No.
Drawn TJE	Checked
Date April 2024	Date
Scales 1:10 @ A1	
Drawing No. A1285-11	Rev.