



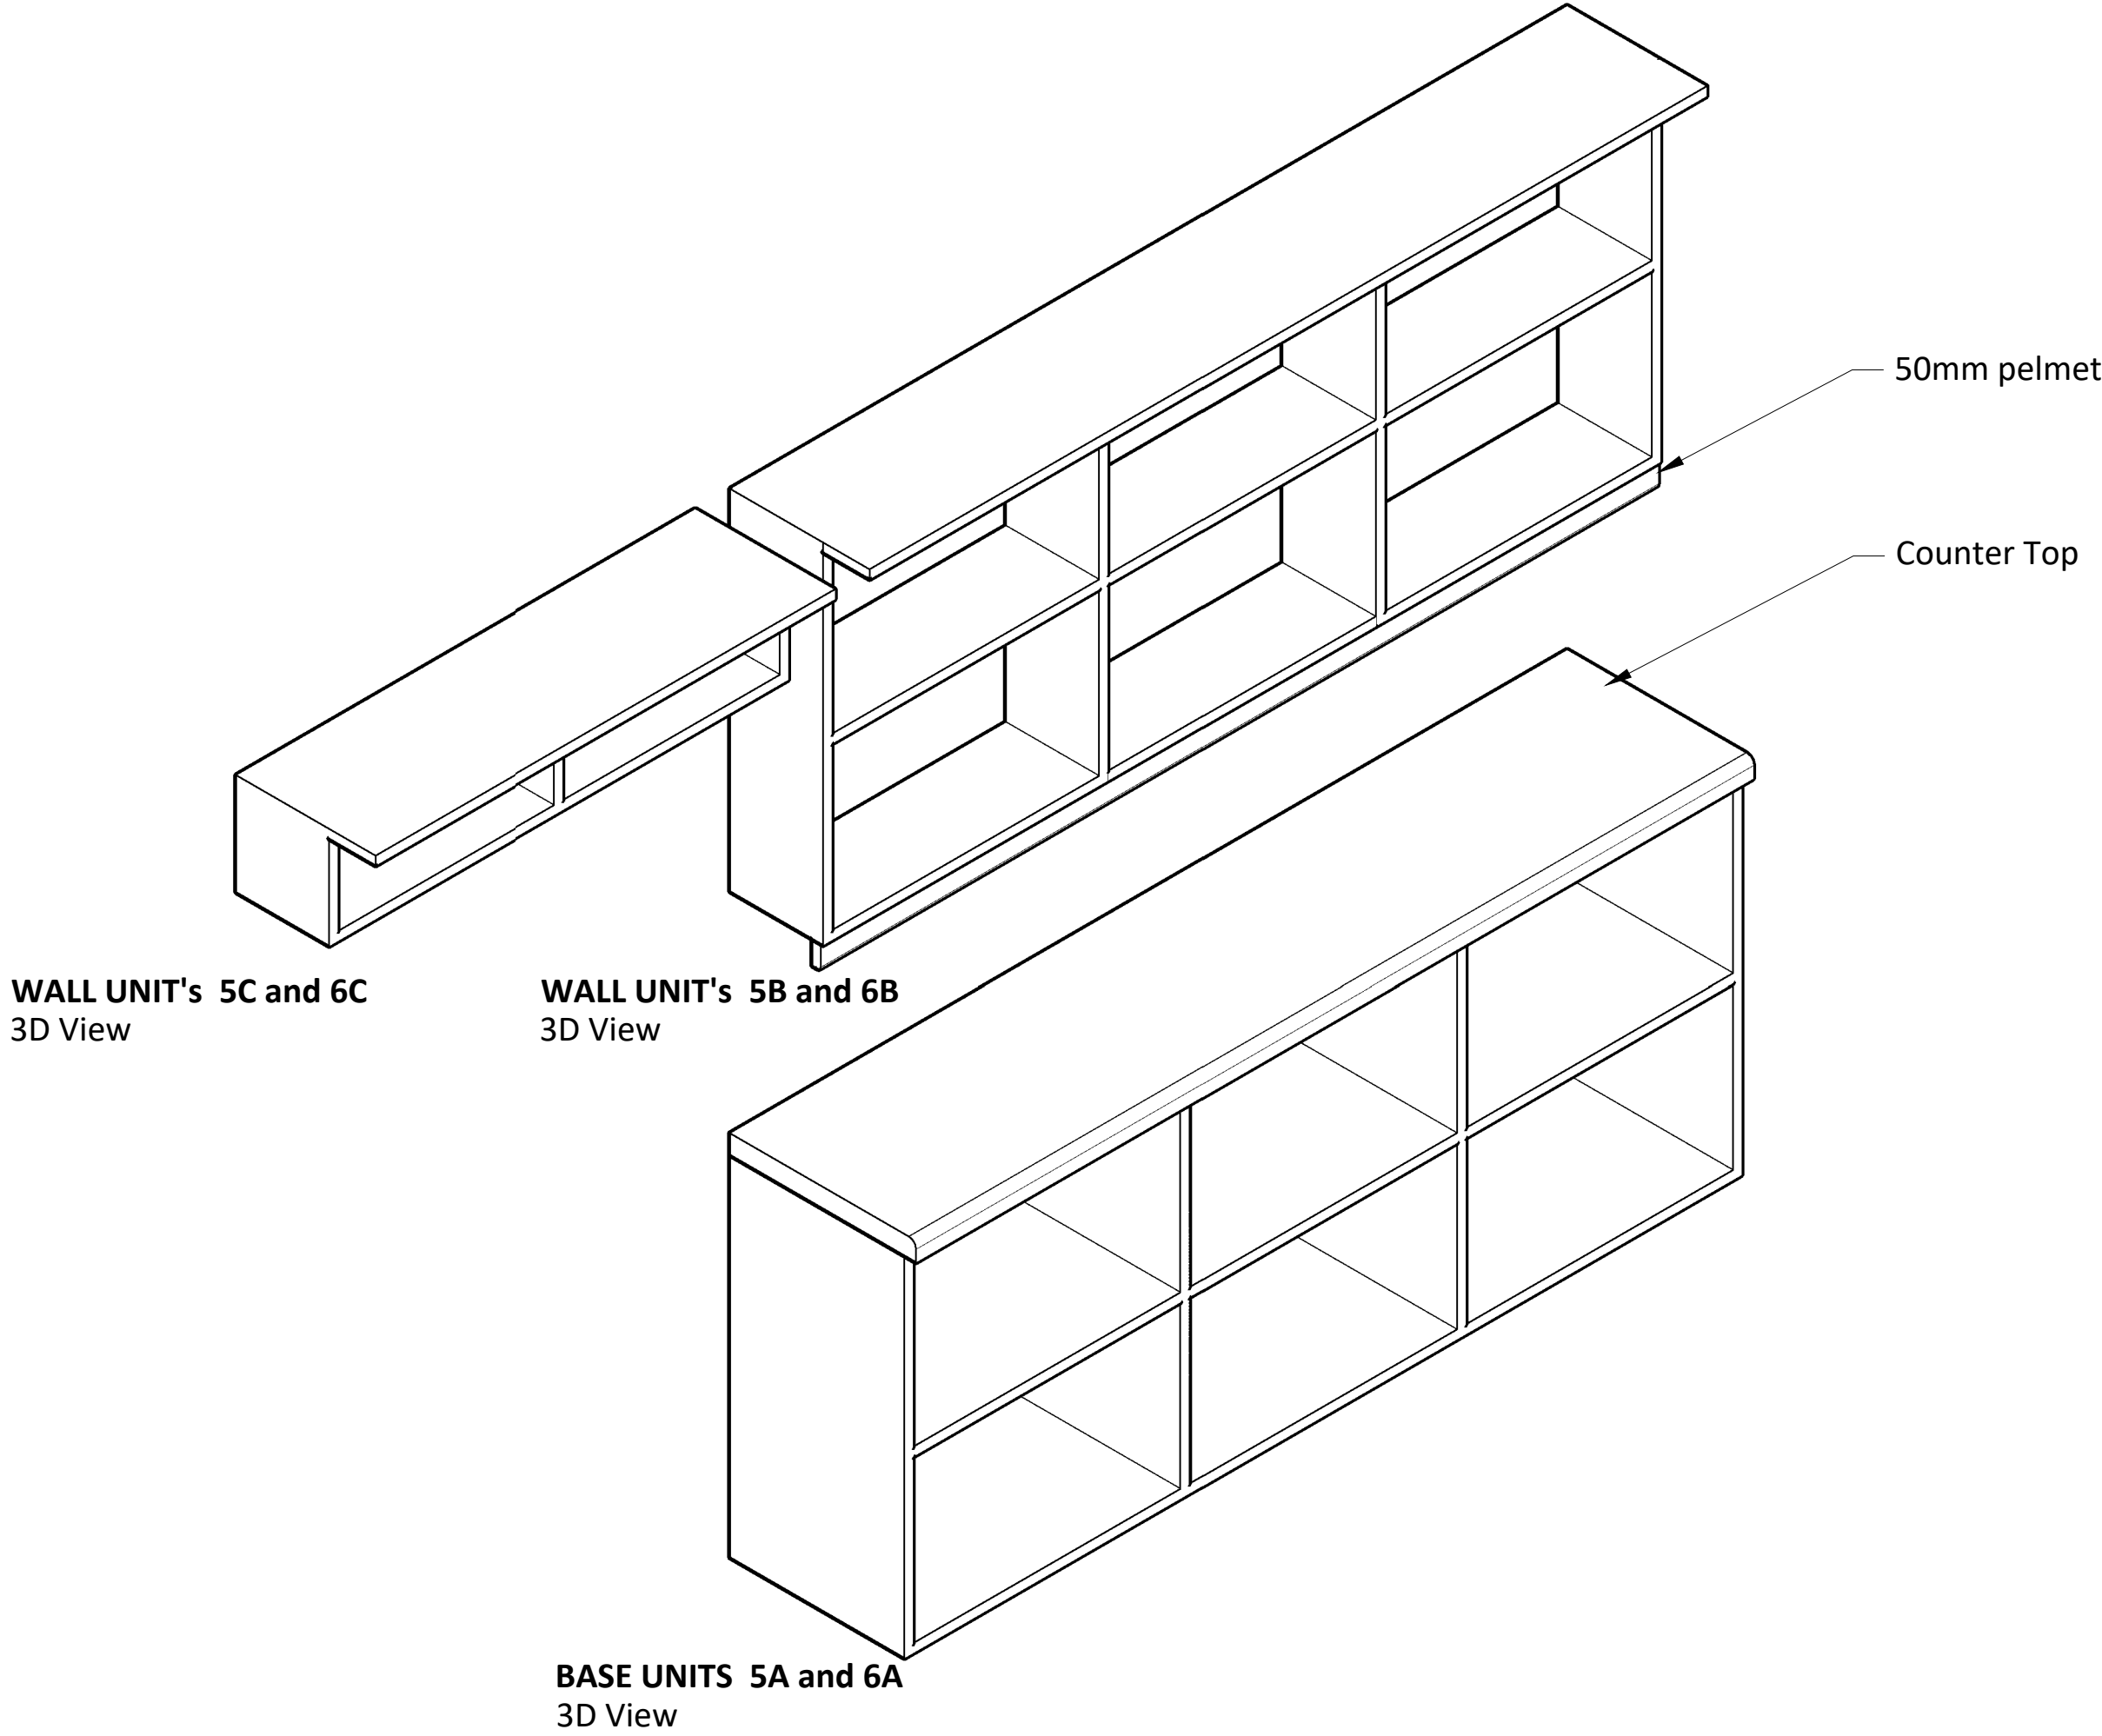


Carcase Construction

- Bespoke Joinery made units. Dimensions to be confirmed by the contractor following construction of partitions
- 18mm MDF Units to be pre assembled and finished by the manufacturer. 12mm MDF at back
- Pilot hole and countersink for screws at junctions. Fixings generally to be 50mm from edge and max 150mm centres.
- Screws such as TurboGold PZ Double Countersunk 4x50mm
- Polyurethane glue to all junctions, applied evenly before screw fixing. Wipe away all excess.
- Lost heads to be filled over and sanded back to an even finish.
- Pre treat cut faces with primer /undercoat and sand back to a smooth, level finish.
- Apply Leyland Trade Multi Surface Primer Undercoat to all surfaces using a semi-smooth roller. Enough coats to ensure seamless coverage.
- Top coat with Leyland Trade Hardwearing Acrylic Eggshell. Colour: RAL 7001, Silver Grey, to all visible surfaces. Apply minimum two coats with semi smooth roller and ensure seamless coverage.
- 38mm bullnose granite effect worktop . For example: Howdens Bullnose Black Granite WHT4160.


WALL UNITS 5C and 6C
DIMENSIONS
Scale 1:10 @ A1

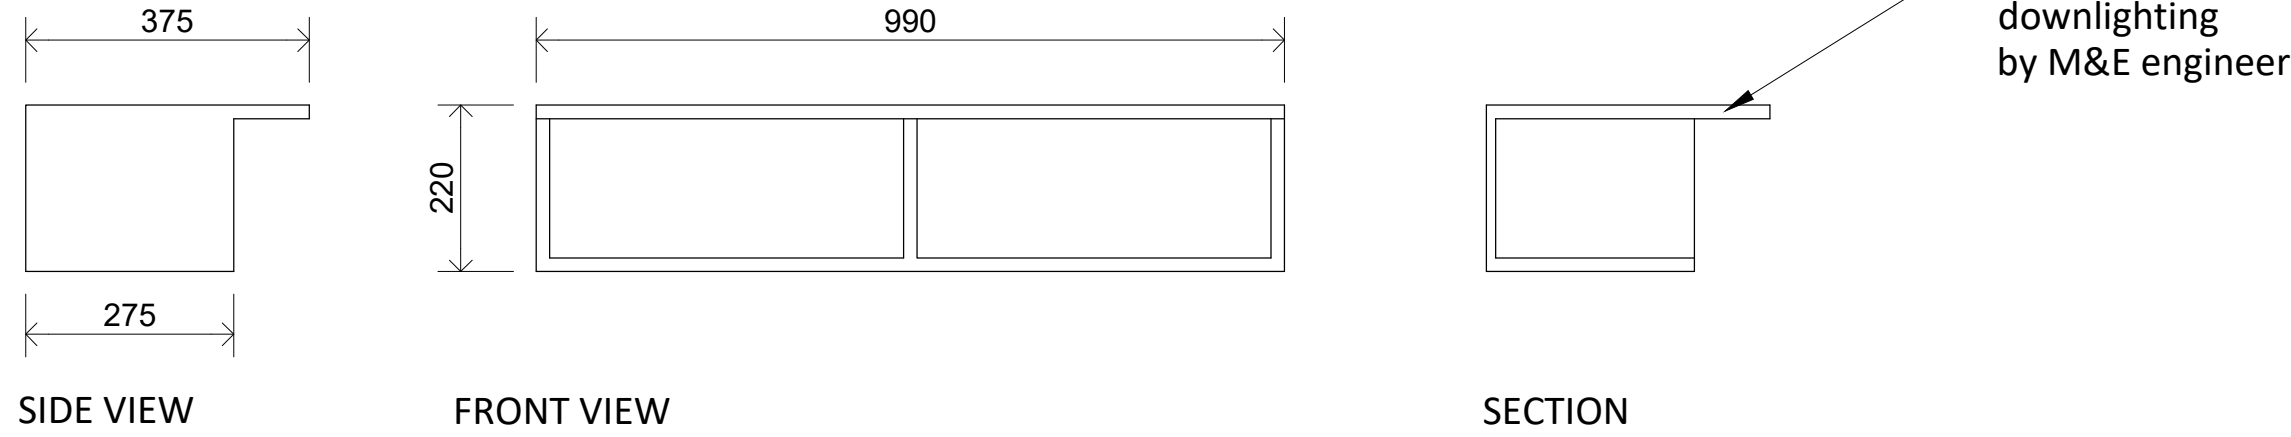

WALL UNITS 5B and 6B
DIMENSIONS
Scale 1:10 @ A1

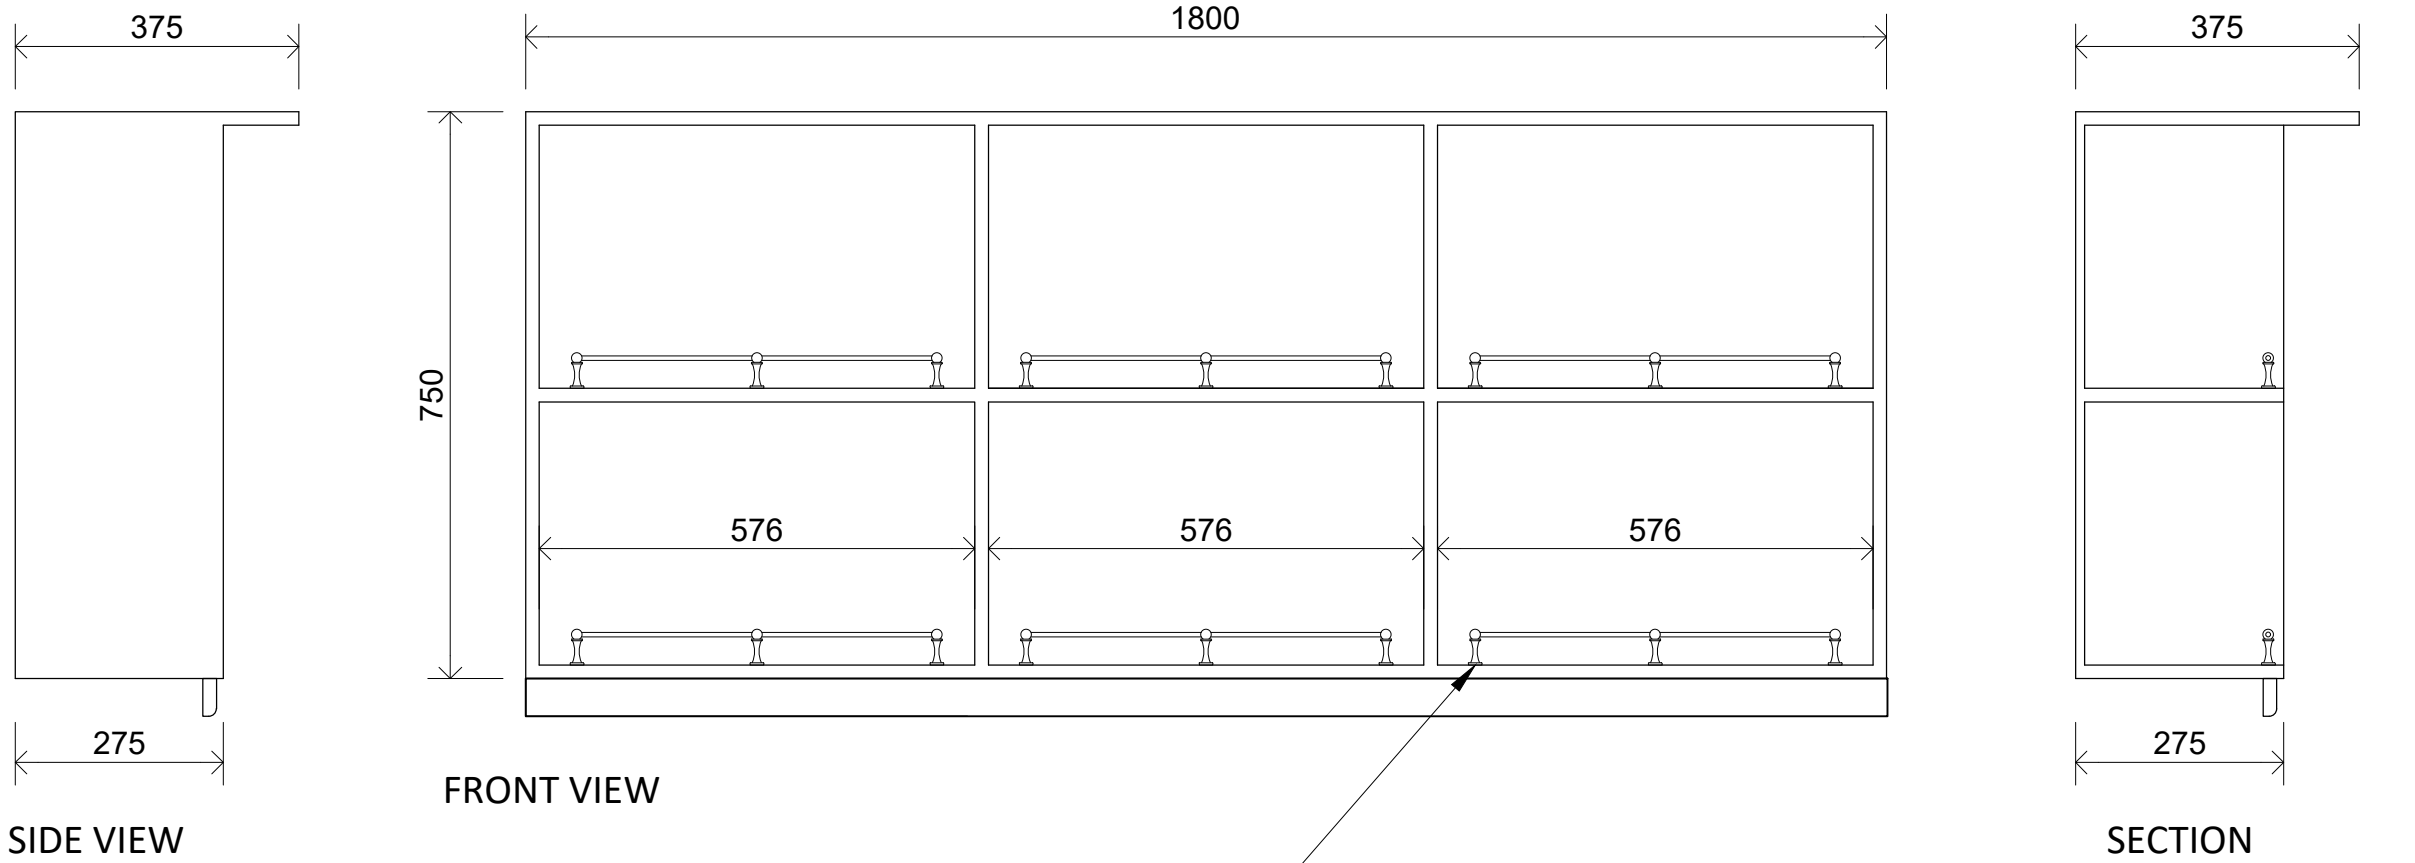

BASE UNITS 5A and 6A
DIMENSIONS
Scale 1:10 @ A1

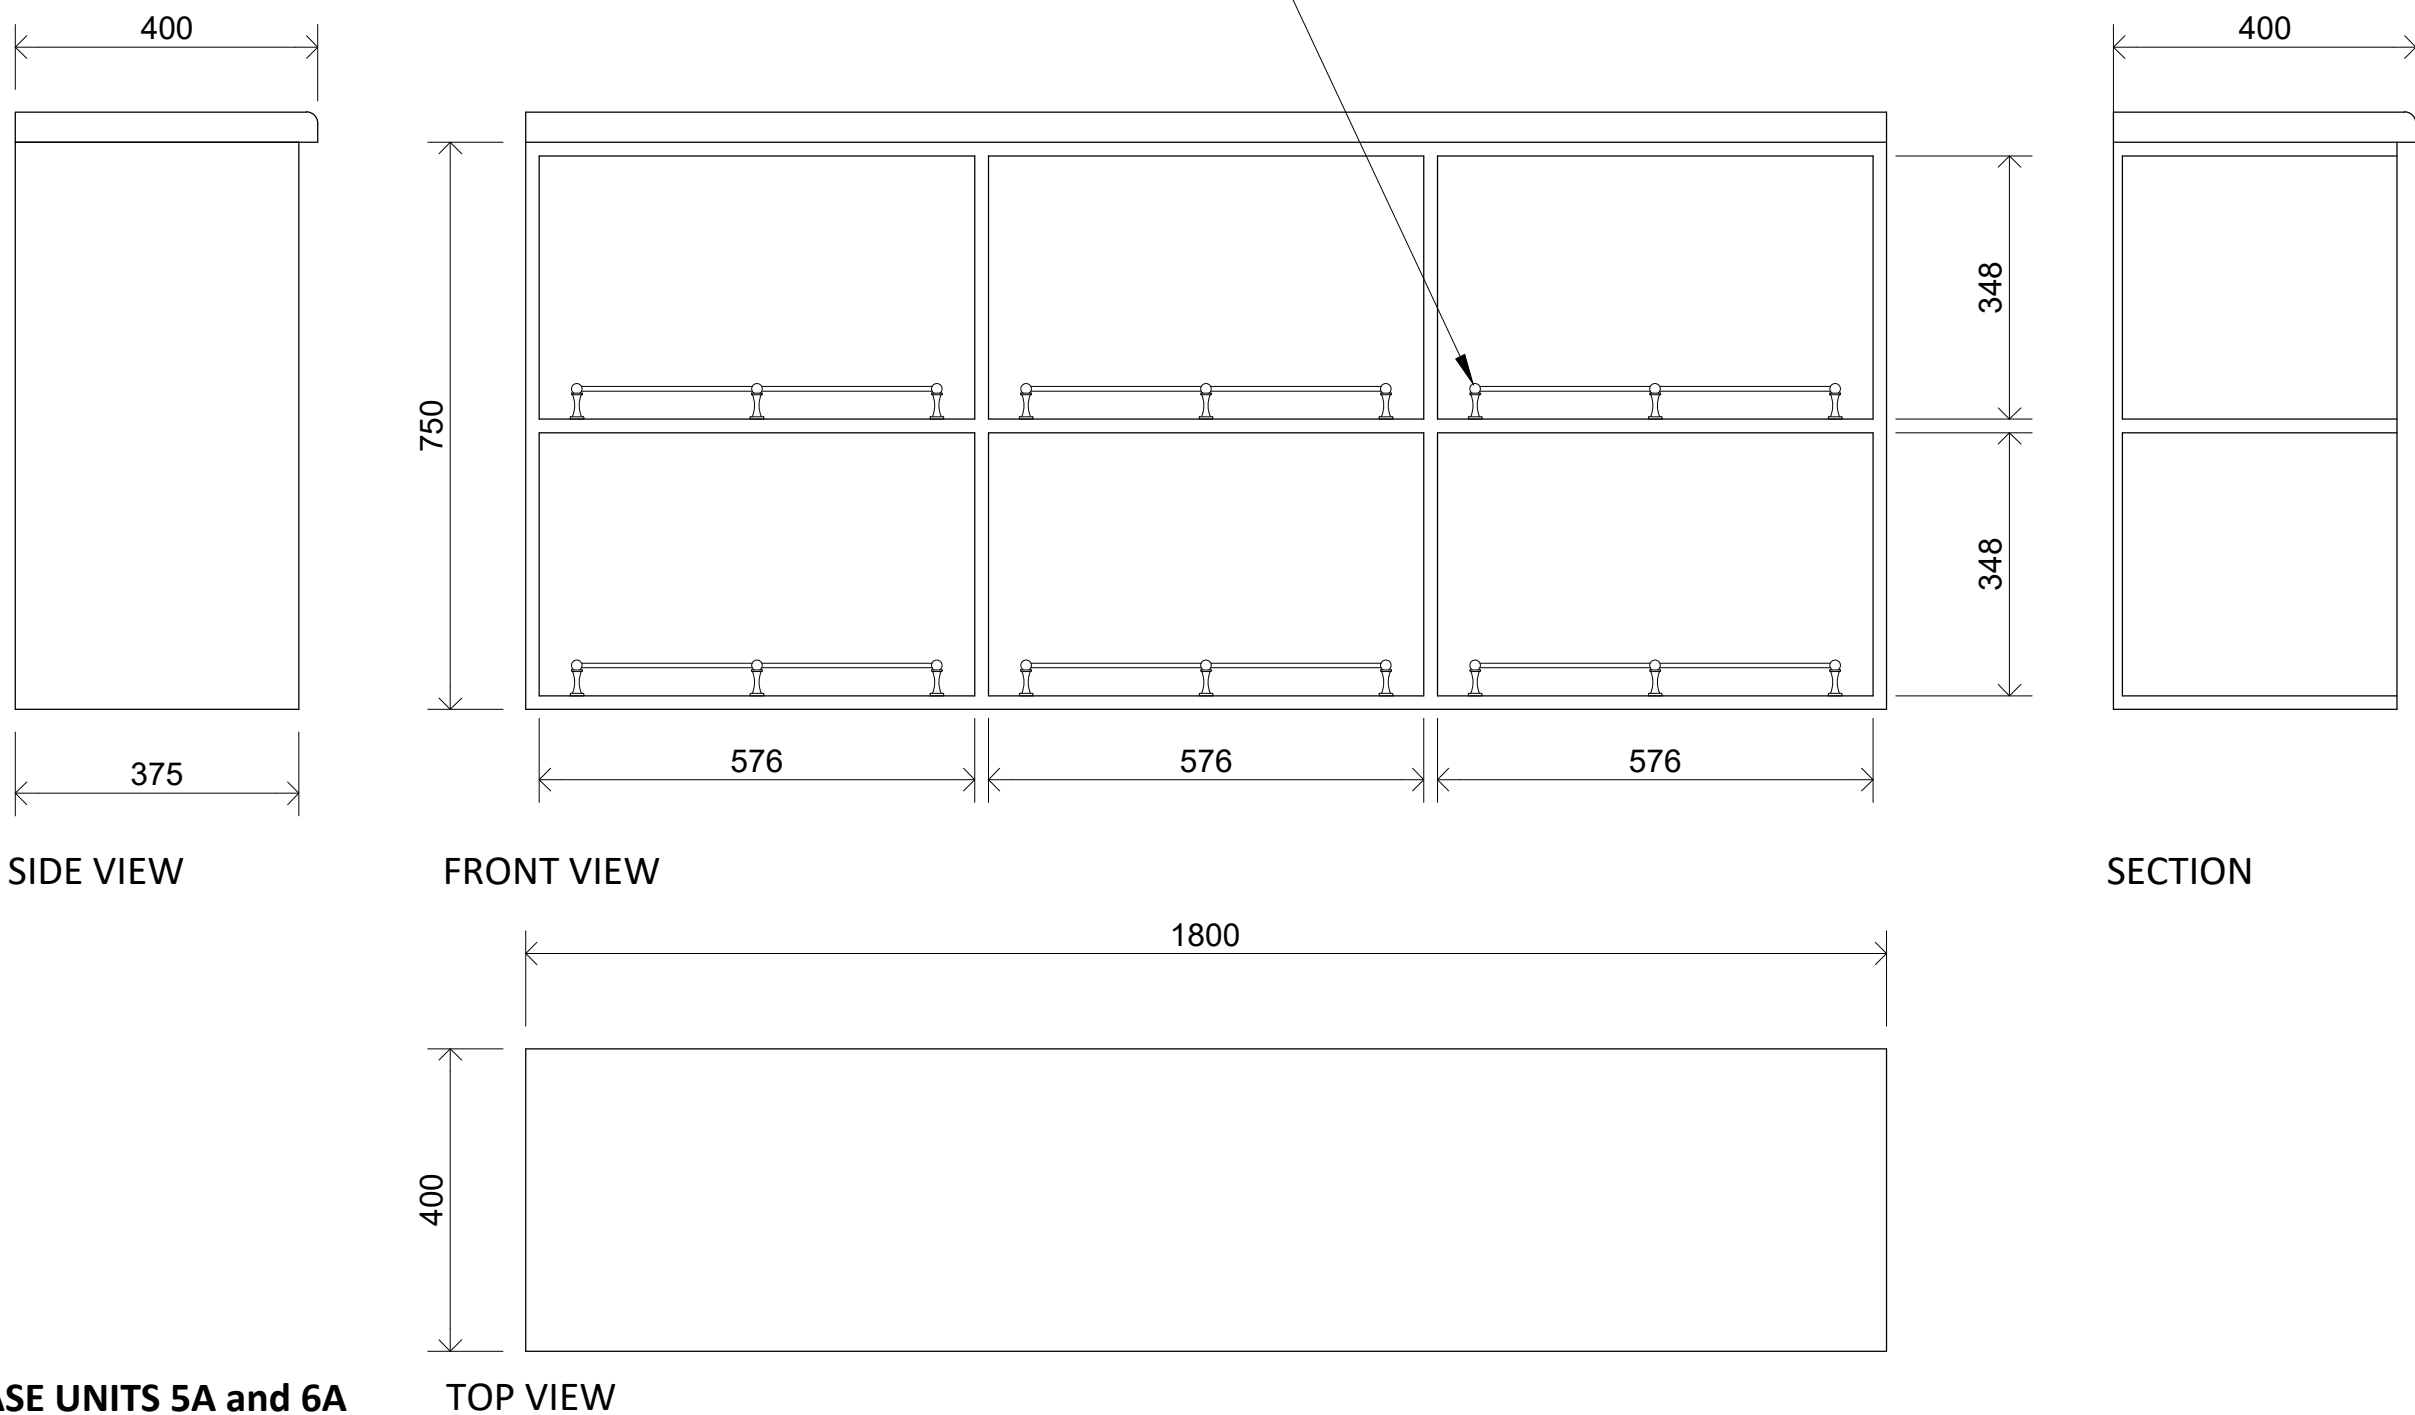

NOTES

1. All dimensions in millimetres unless otherwise stated.

Rev	Details	Dr	Ch	Apr	Date
-----	---------	----	----	-----	------



PROPERTY & REGENERATION
Nicola Pearce BSc(Hons) DipTP MRTPI
DIRECTOR OF ENVIRONMENT AND REGENERATION
THE QUAYS, BRUNEL WAY
BAGLAN ENERGY PARK, SA11 2GG
www.npt.gov.uk

Project
MARGAM ORANGERY
BAR REPLACEMENT

Drawing Title
UNIT's 5 and 6

File No.		Property Ref. No.			
Drawn	TJE	Checked		Approved	
Date	April 2024	Date		Date	
Scales	1:10 @ A1				
Drawing No. A1285-13					Rev.