




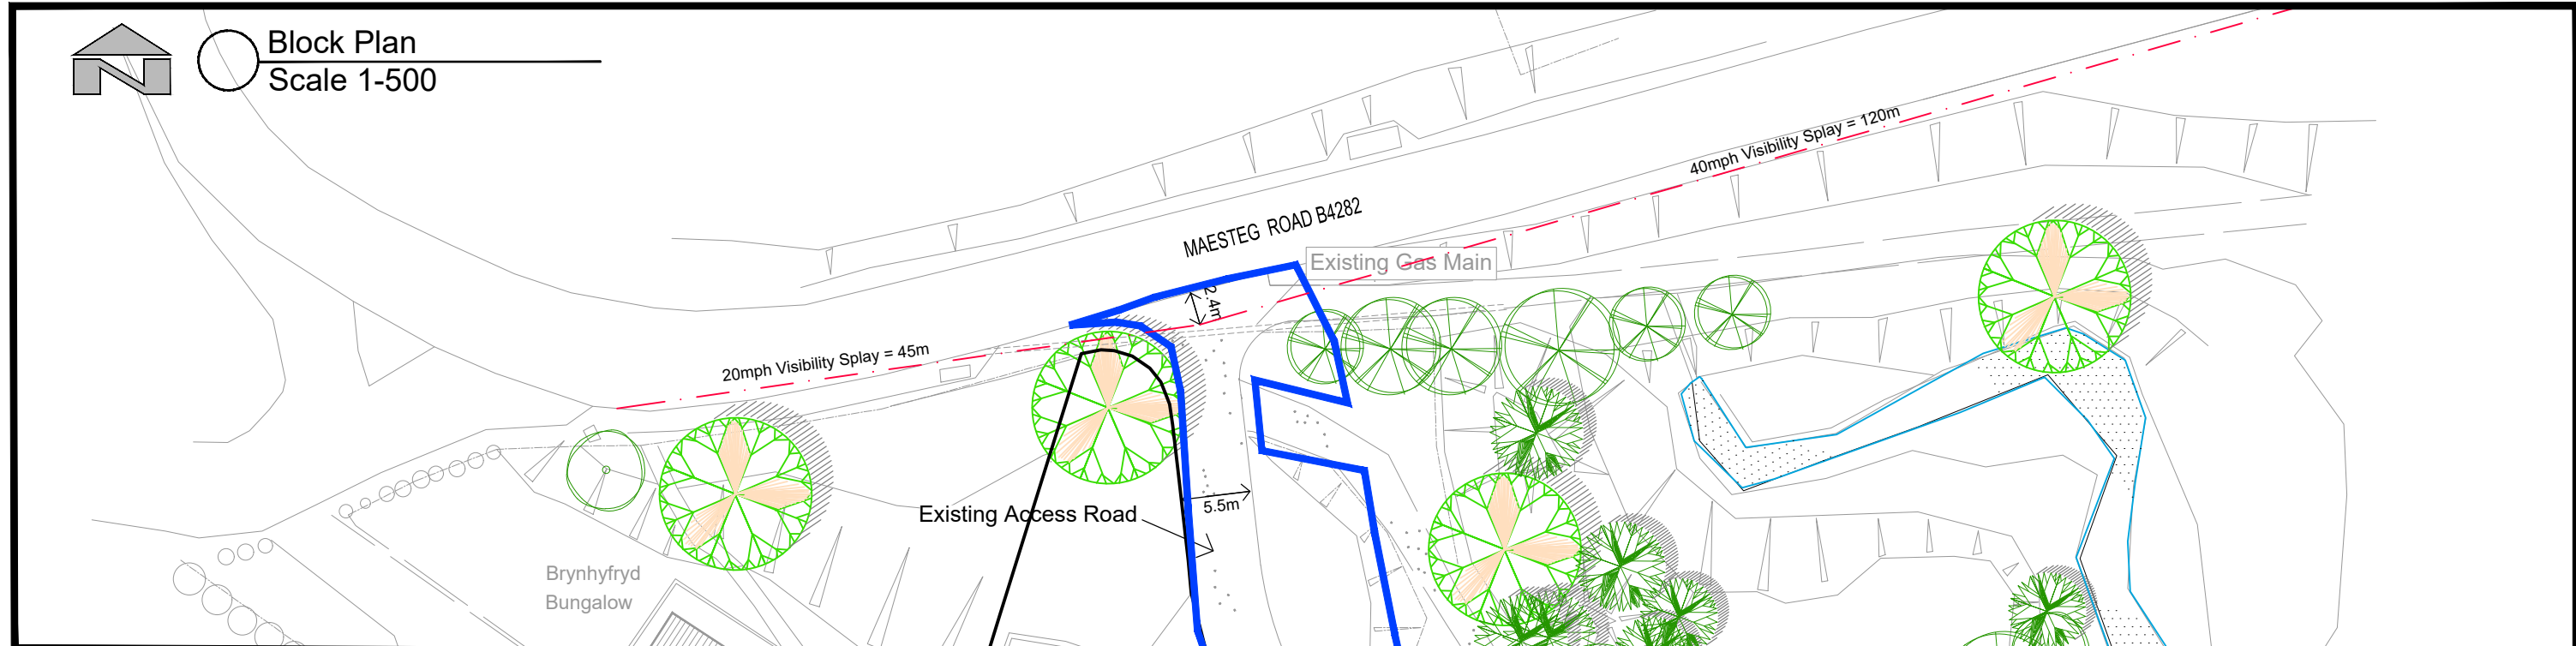

Block Plan
Scale 1-500

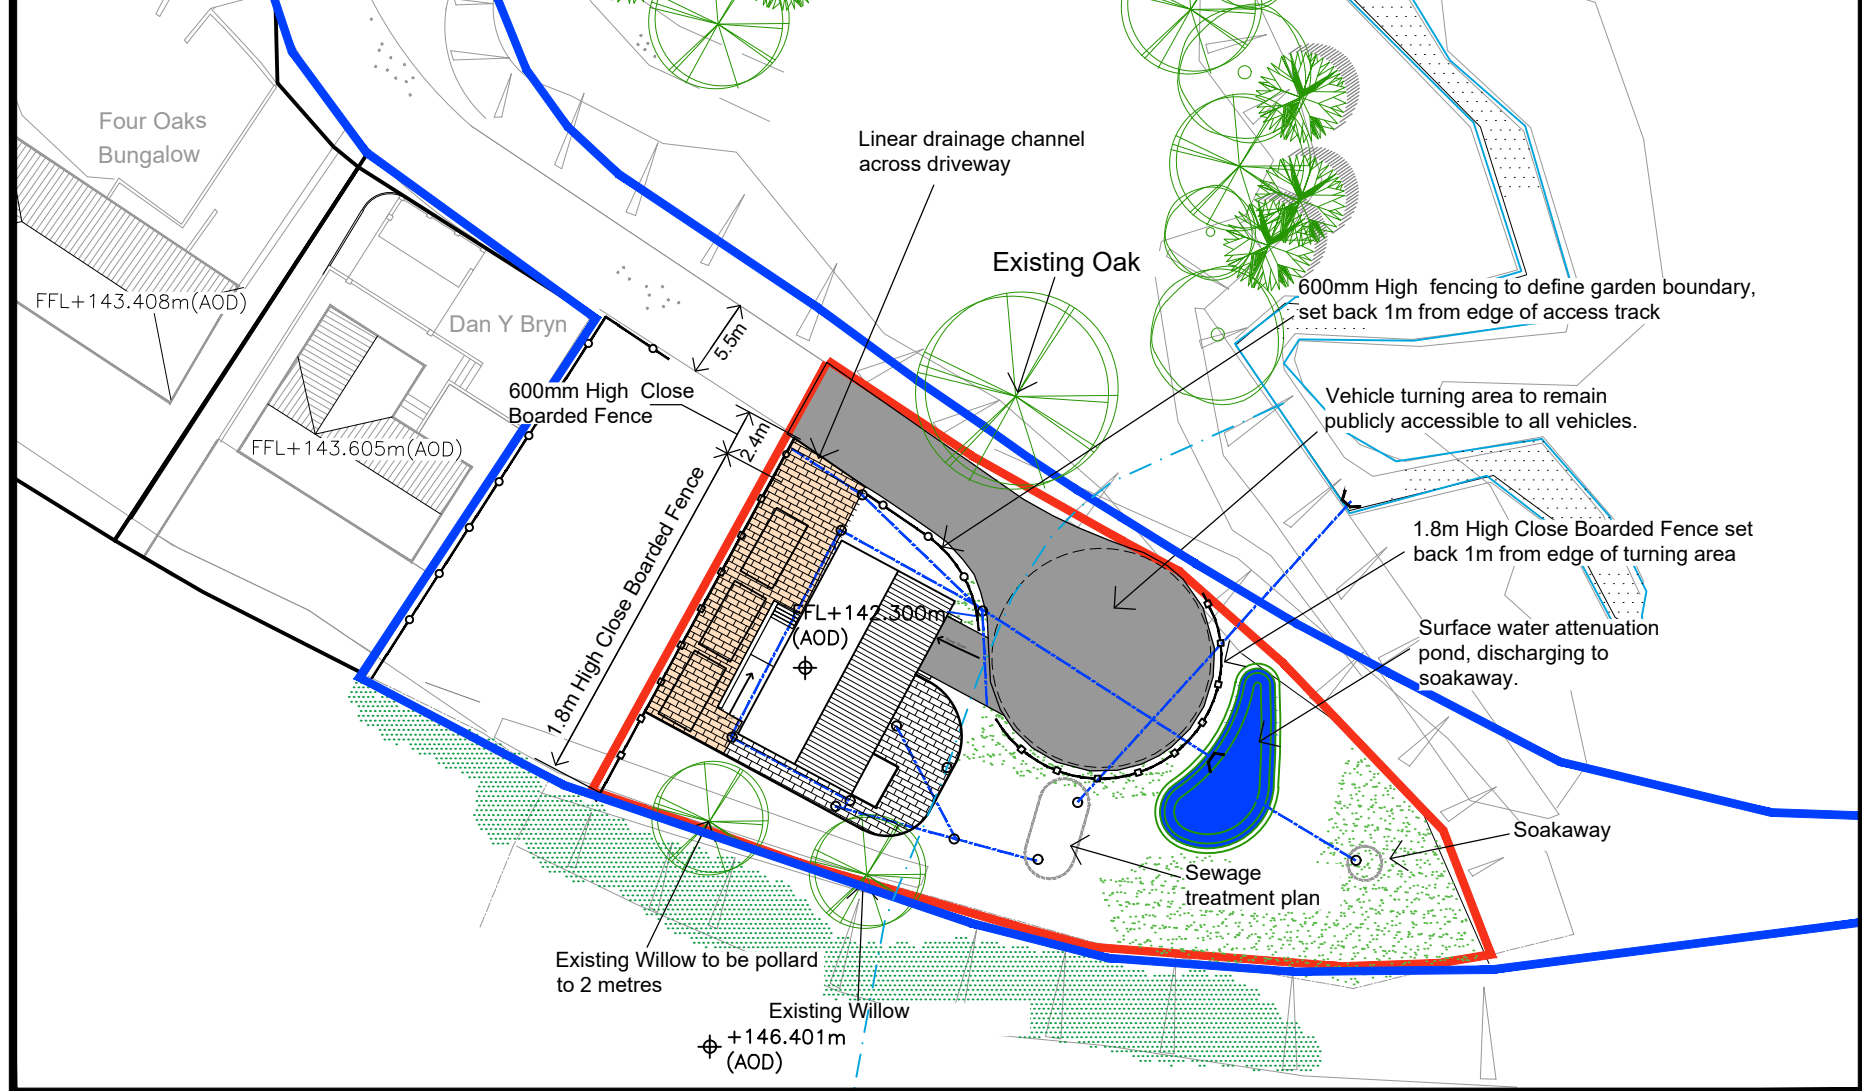

Site Location Plan
Scale 1-1250

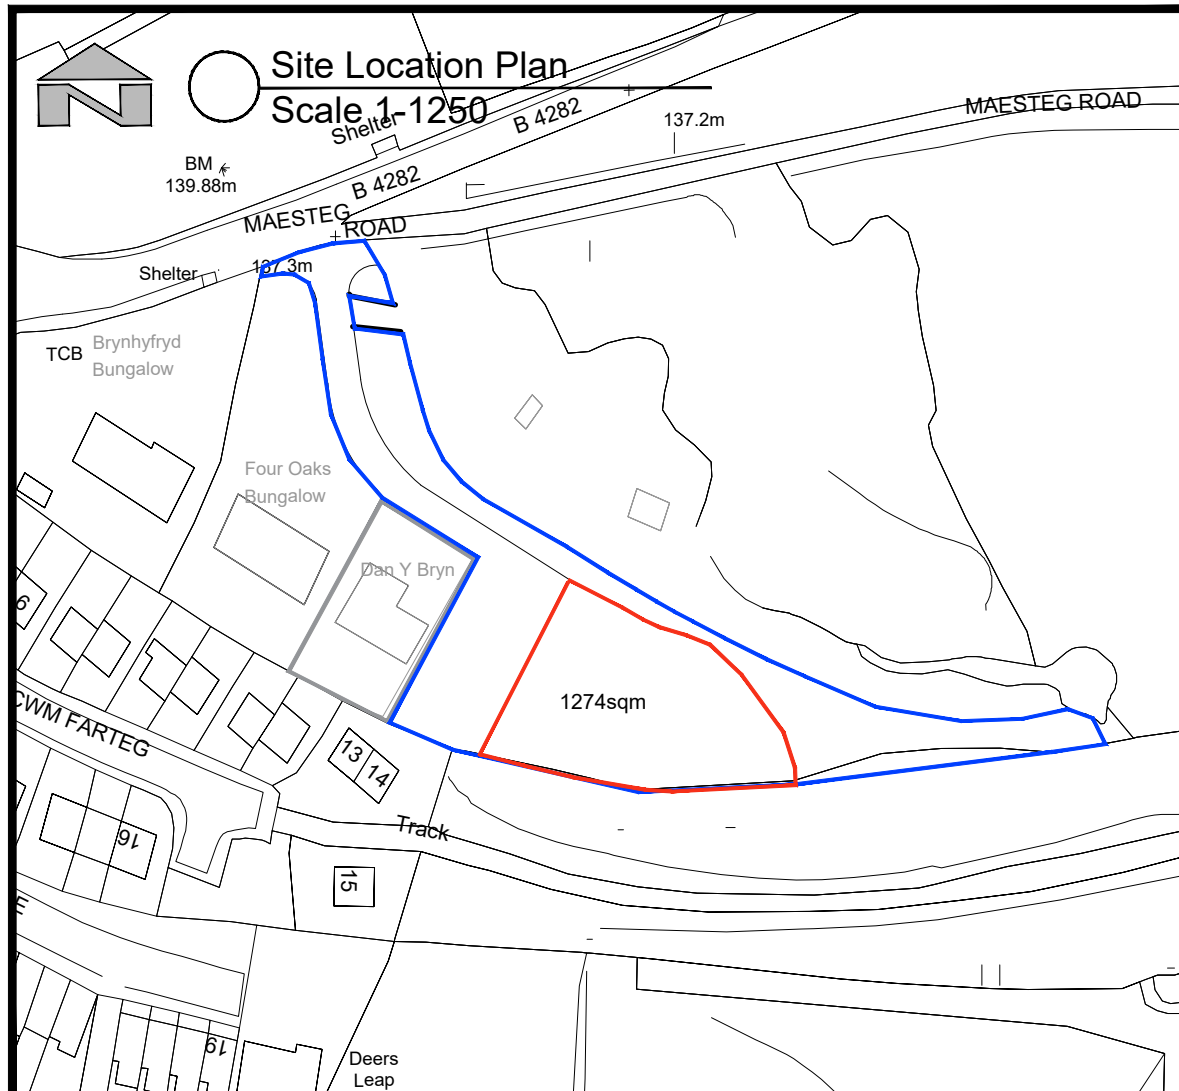

Rev	Description	Date	By
A	FIRST ISSUE - PLANNING	JAN'24	GR
B	AMENDED VISIBILITY SPLAY& FENCE LINE	JULY'24	GR

General Notes:

1. Do not scale from the drawings
2. Dimensions to be checked on site
3. All work to comply with the current Building Regulations
4. All works may be subject to revision on site

PROPOSED 3 BED DETACHED AT
MAESTEG ROAD, BRYN, PORT
TALBOT
SA13 2RW

SITE LOCATION & BLOCK PLAN

Date	Jan '24	Drp No	Rev
Scale	As Shown	0100-PL01	B
Drawn	G Reed	Original drawing A3	