

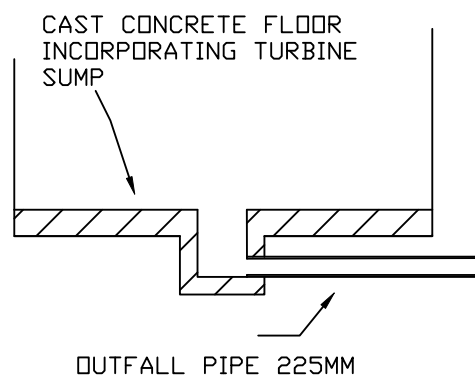
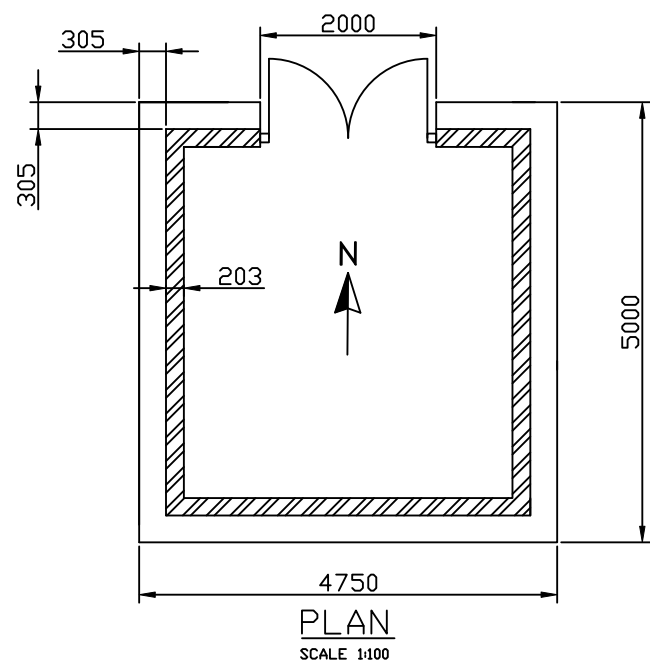
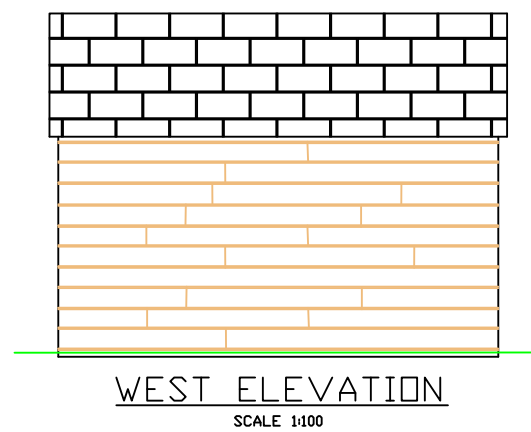
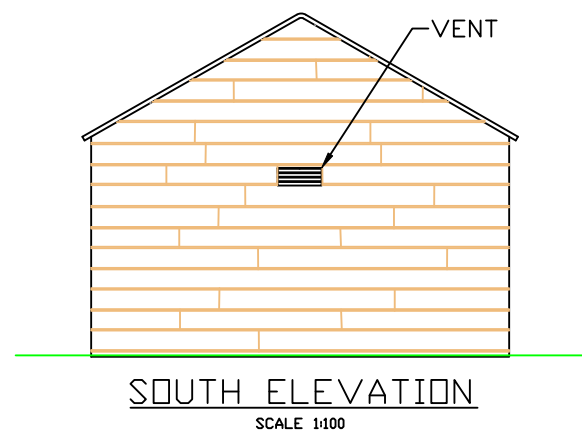


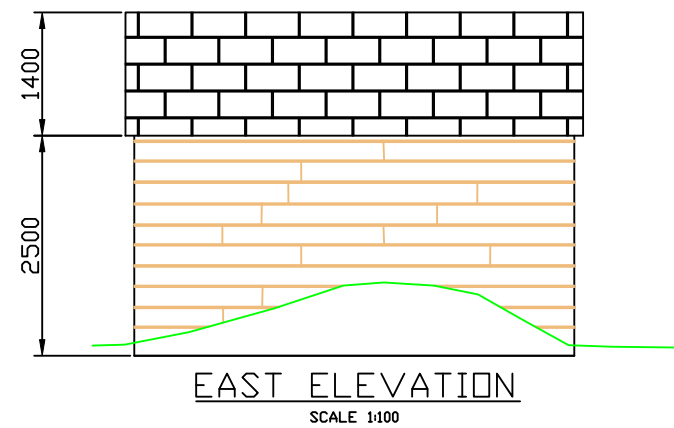

REVISIONS				
ZONE	REV	DESCRIPTION	DATE	APPROVED

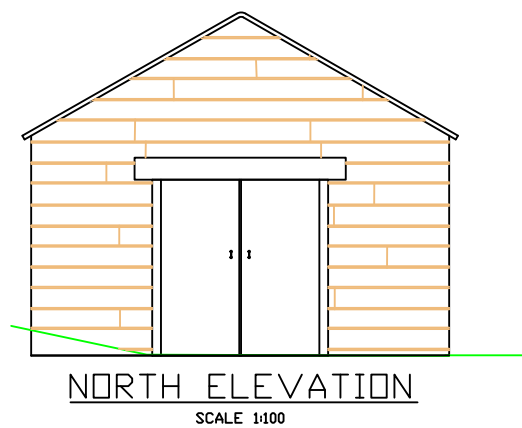

NOTES:

SLATE ROOF TO MATCH LOCAL VERNACULAR

ANY VENTS TO BE FITTED WITH BAFFLE BOXES ON INSIDE TO CONTROL NOISE

DOUBLE SKIN TIMBER DOORS WITH NOISE ATTENUATION BUILT IN
WALLS FORMED FROM BLOCK WORK FACED NATURAL EDGE LARCH
LAND LANDSCAPED TO COVER PIPE ENTRY

TOLERANCES:

FINAL BUILD DIMENSIONS MAY VARY BY +/- 0.4M DEPENDING ON FINAL MECHANICAL AND ELECTRICAL EQUIPMENT SELECTIONS

	DRAWING TITLE TURBINE HOUSE			
	PROJECT PLAS FARM HYDRO SCHEME			
© 2011	SIZE	FSCM NO.	DWG NO. PFH_TURBINE_HOUSE	REV B
PRELIMERY DRAWING FOR CONSENTING PURPOSES - NOT FOR CONSTRUCTION	SCALE 1:100@A3	DATE	29/04/2024	SHEET 1 OF 1