

Plas Farm Hydro General Layout RevA


Drawing: PFH-DWG-GeneralLayout-A-270224-AC

Sheet 1


Scale
1: 2000@A3

KEY

- 200mm buried pipeline
- Overground pipeline
- Powerhouse
- Intake
- Outfall buried pipe
- Buried LV connection cable
- Access path (pedestrian path only)

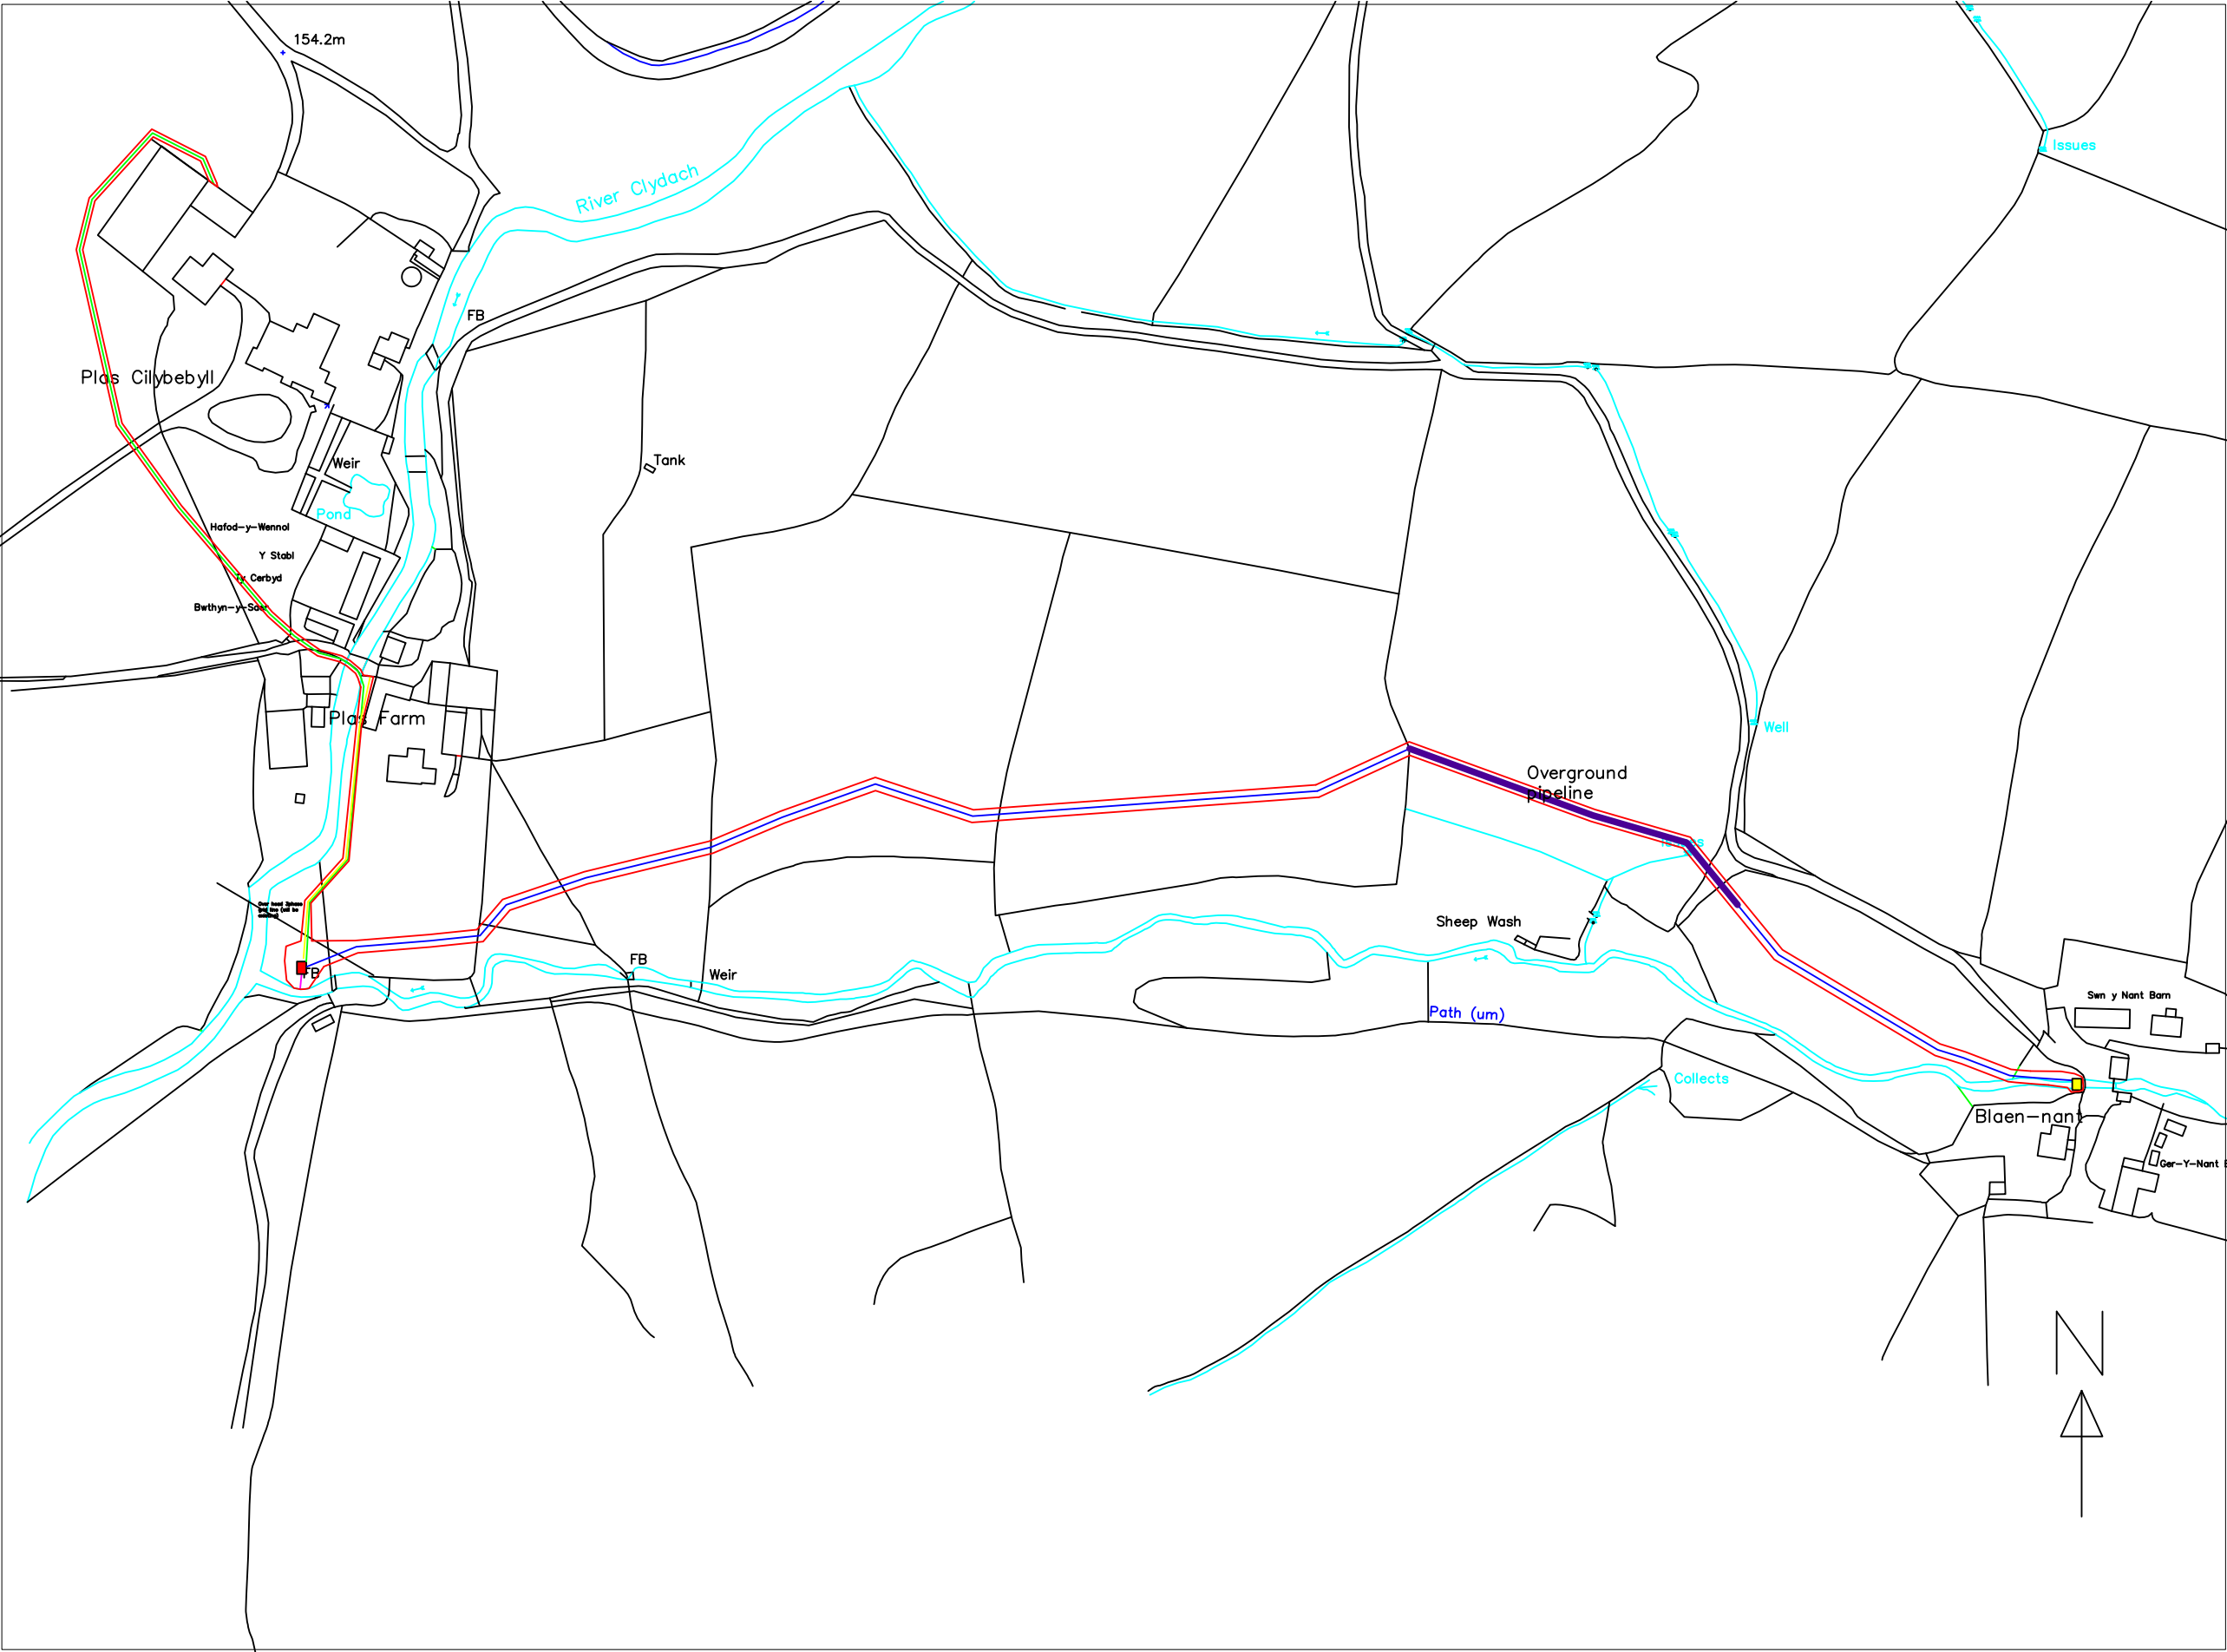

Plas Farm Hydro Powerhouse Location

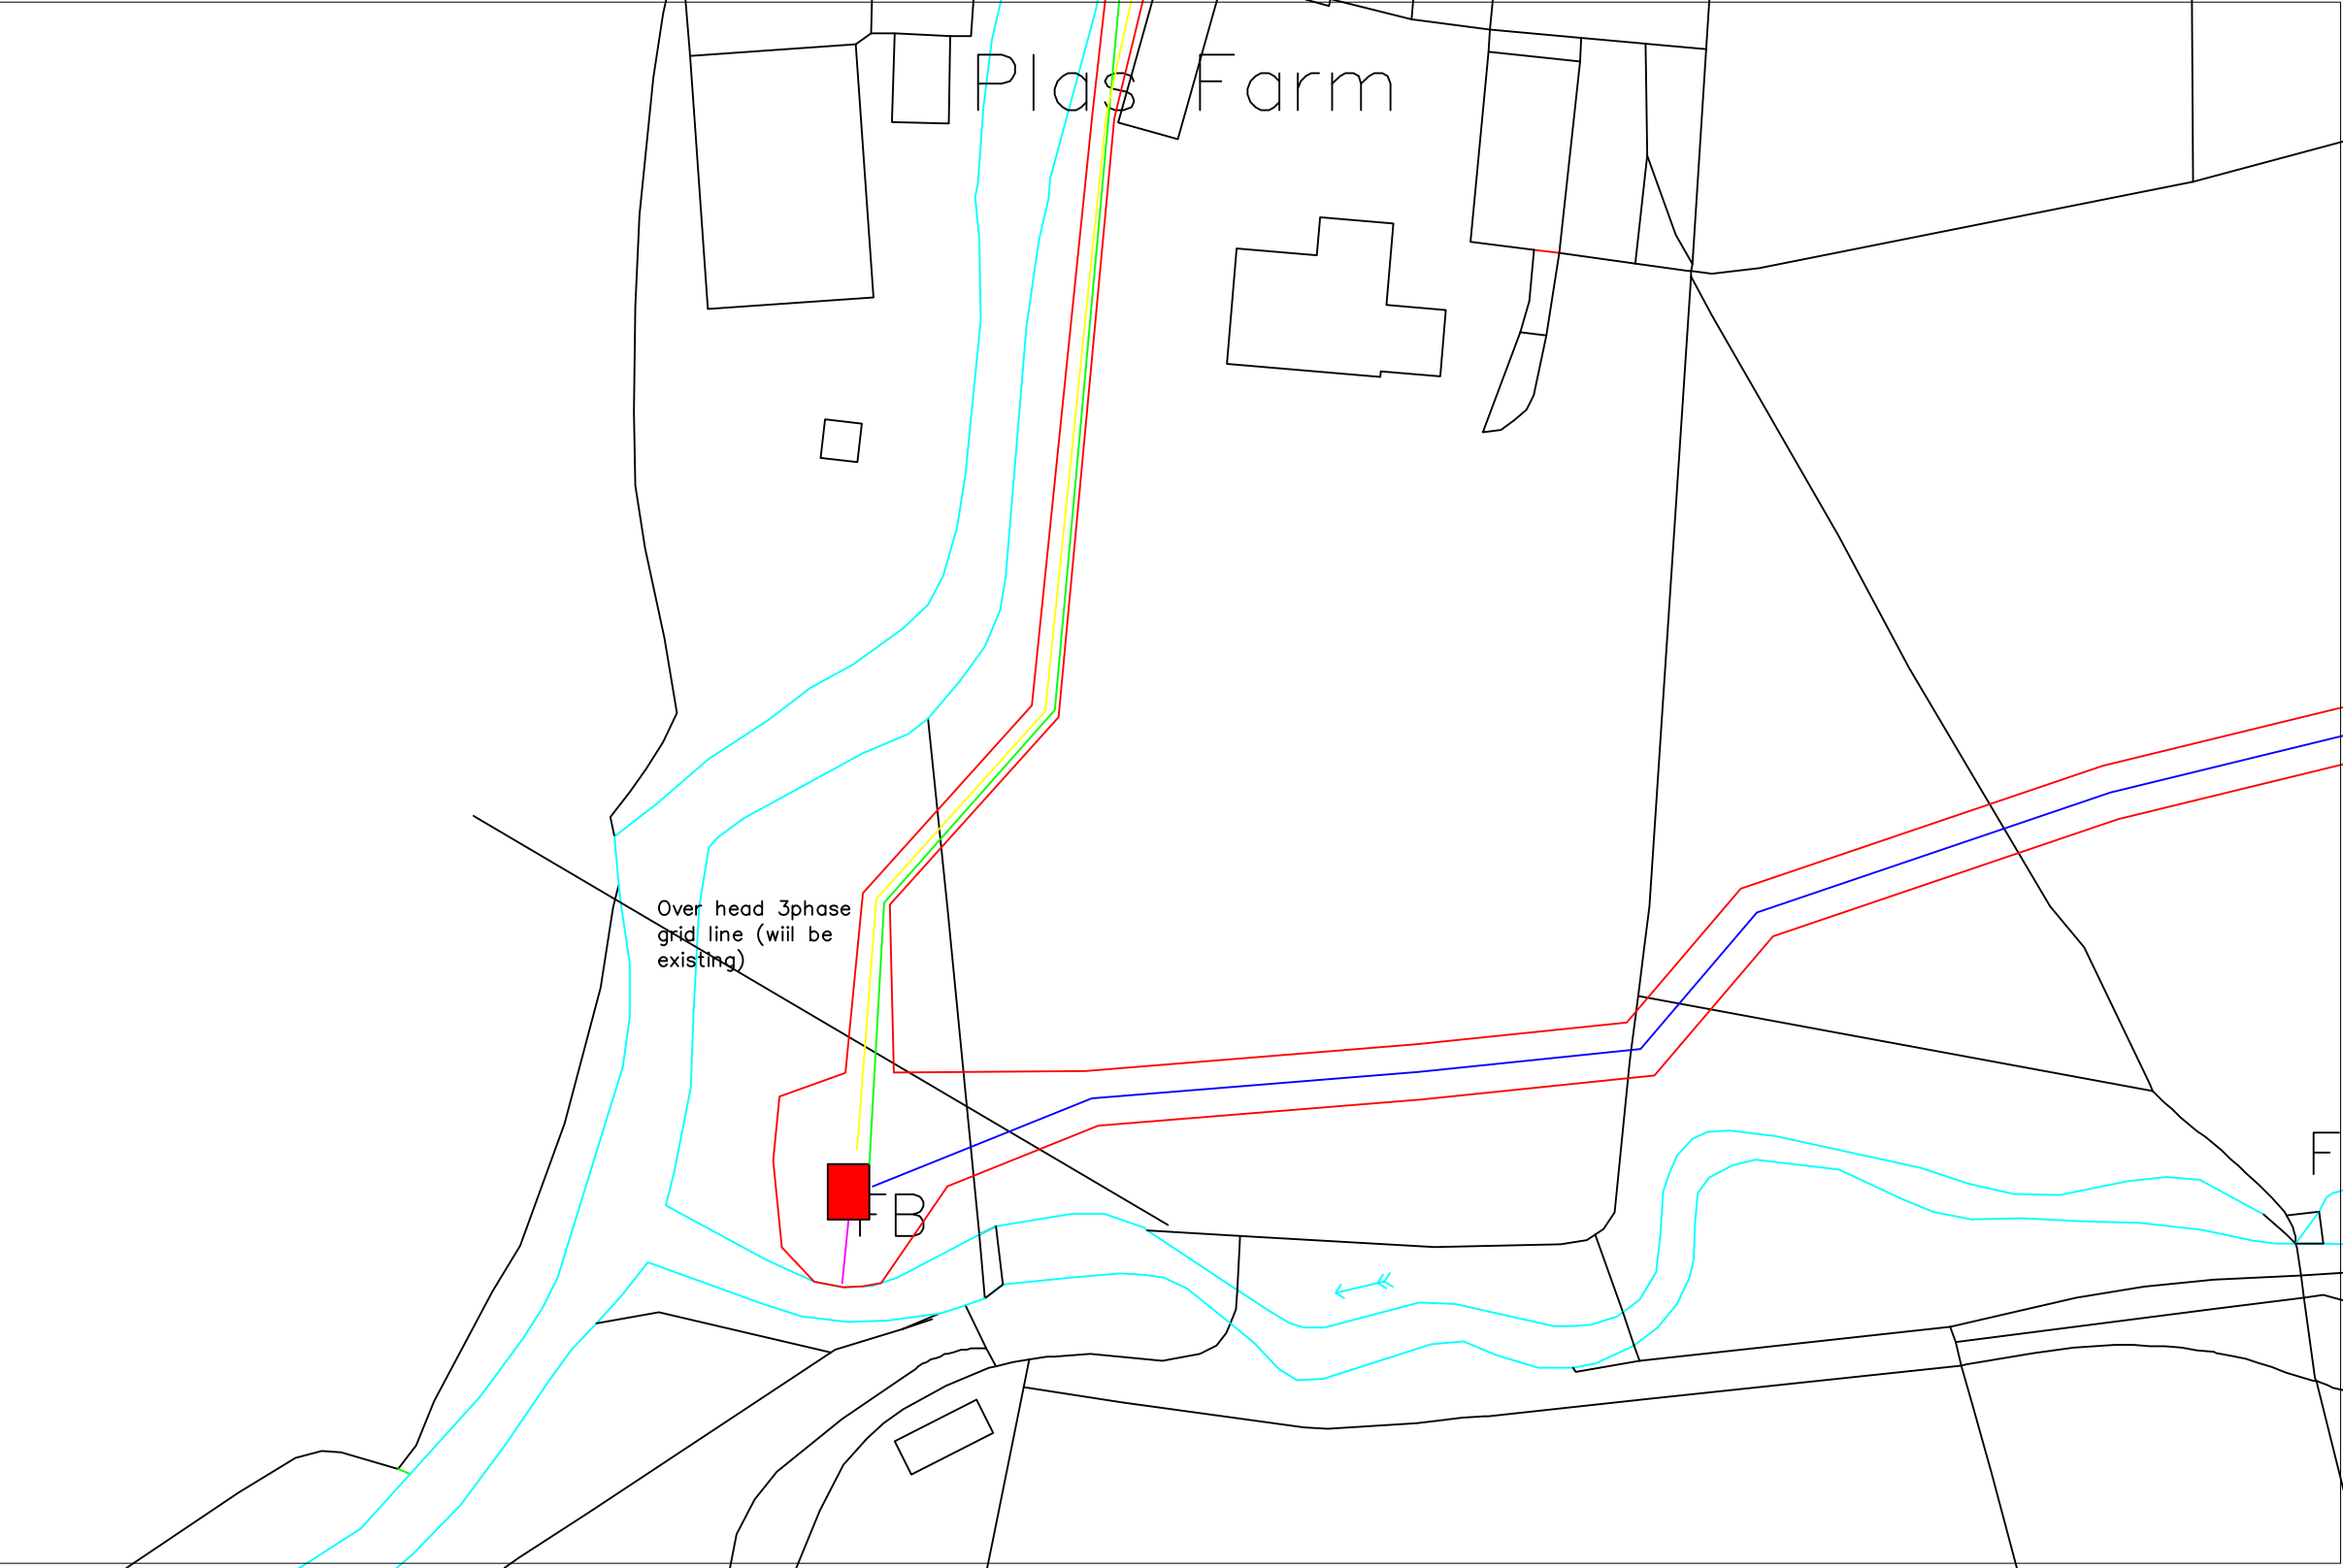


Scale
1: 500@A3

KEY

- 200mm buried pipeline
- Overground pipeline
- Powerhouse
- Intake
- Outfall buried pipe
- Buried LV connection cable
- Access path (pedestrian path only)

Plas Farm Intake Location

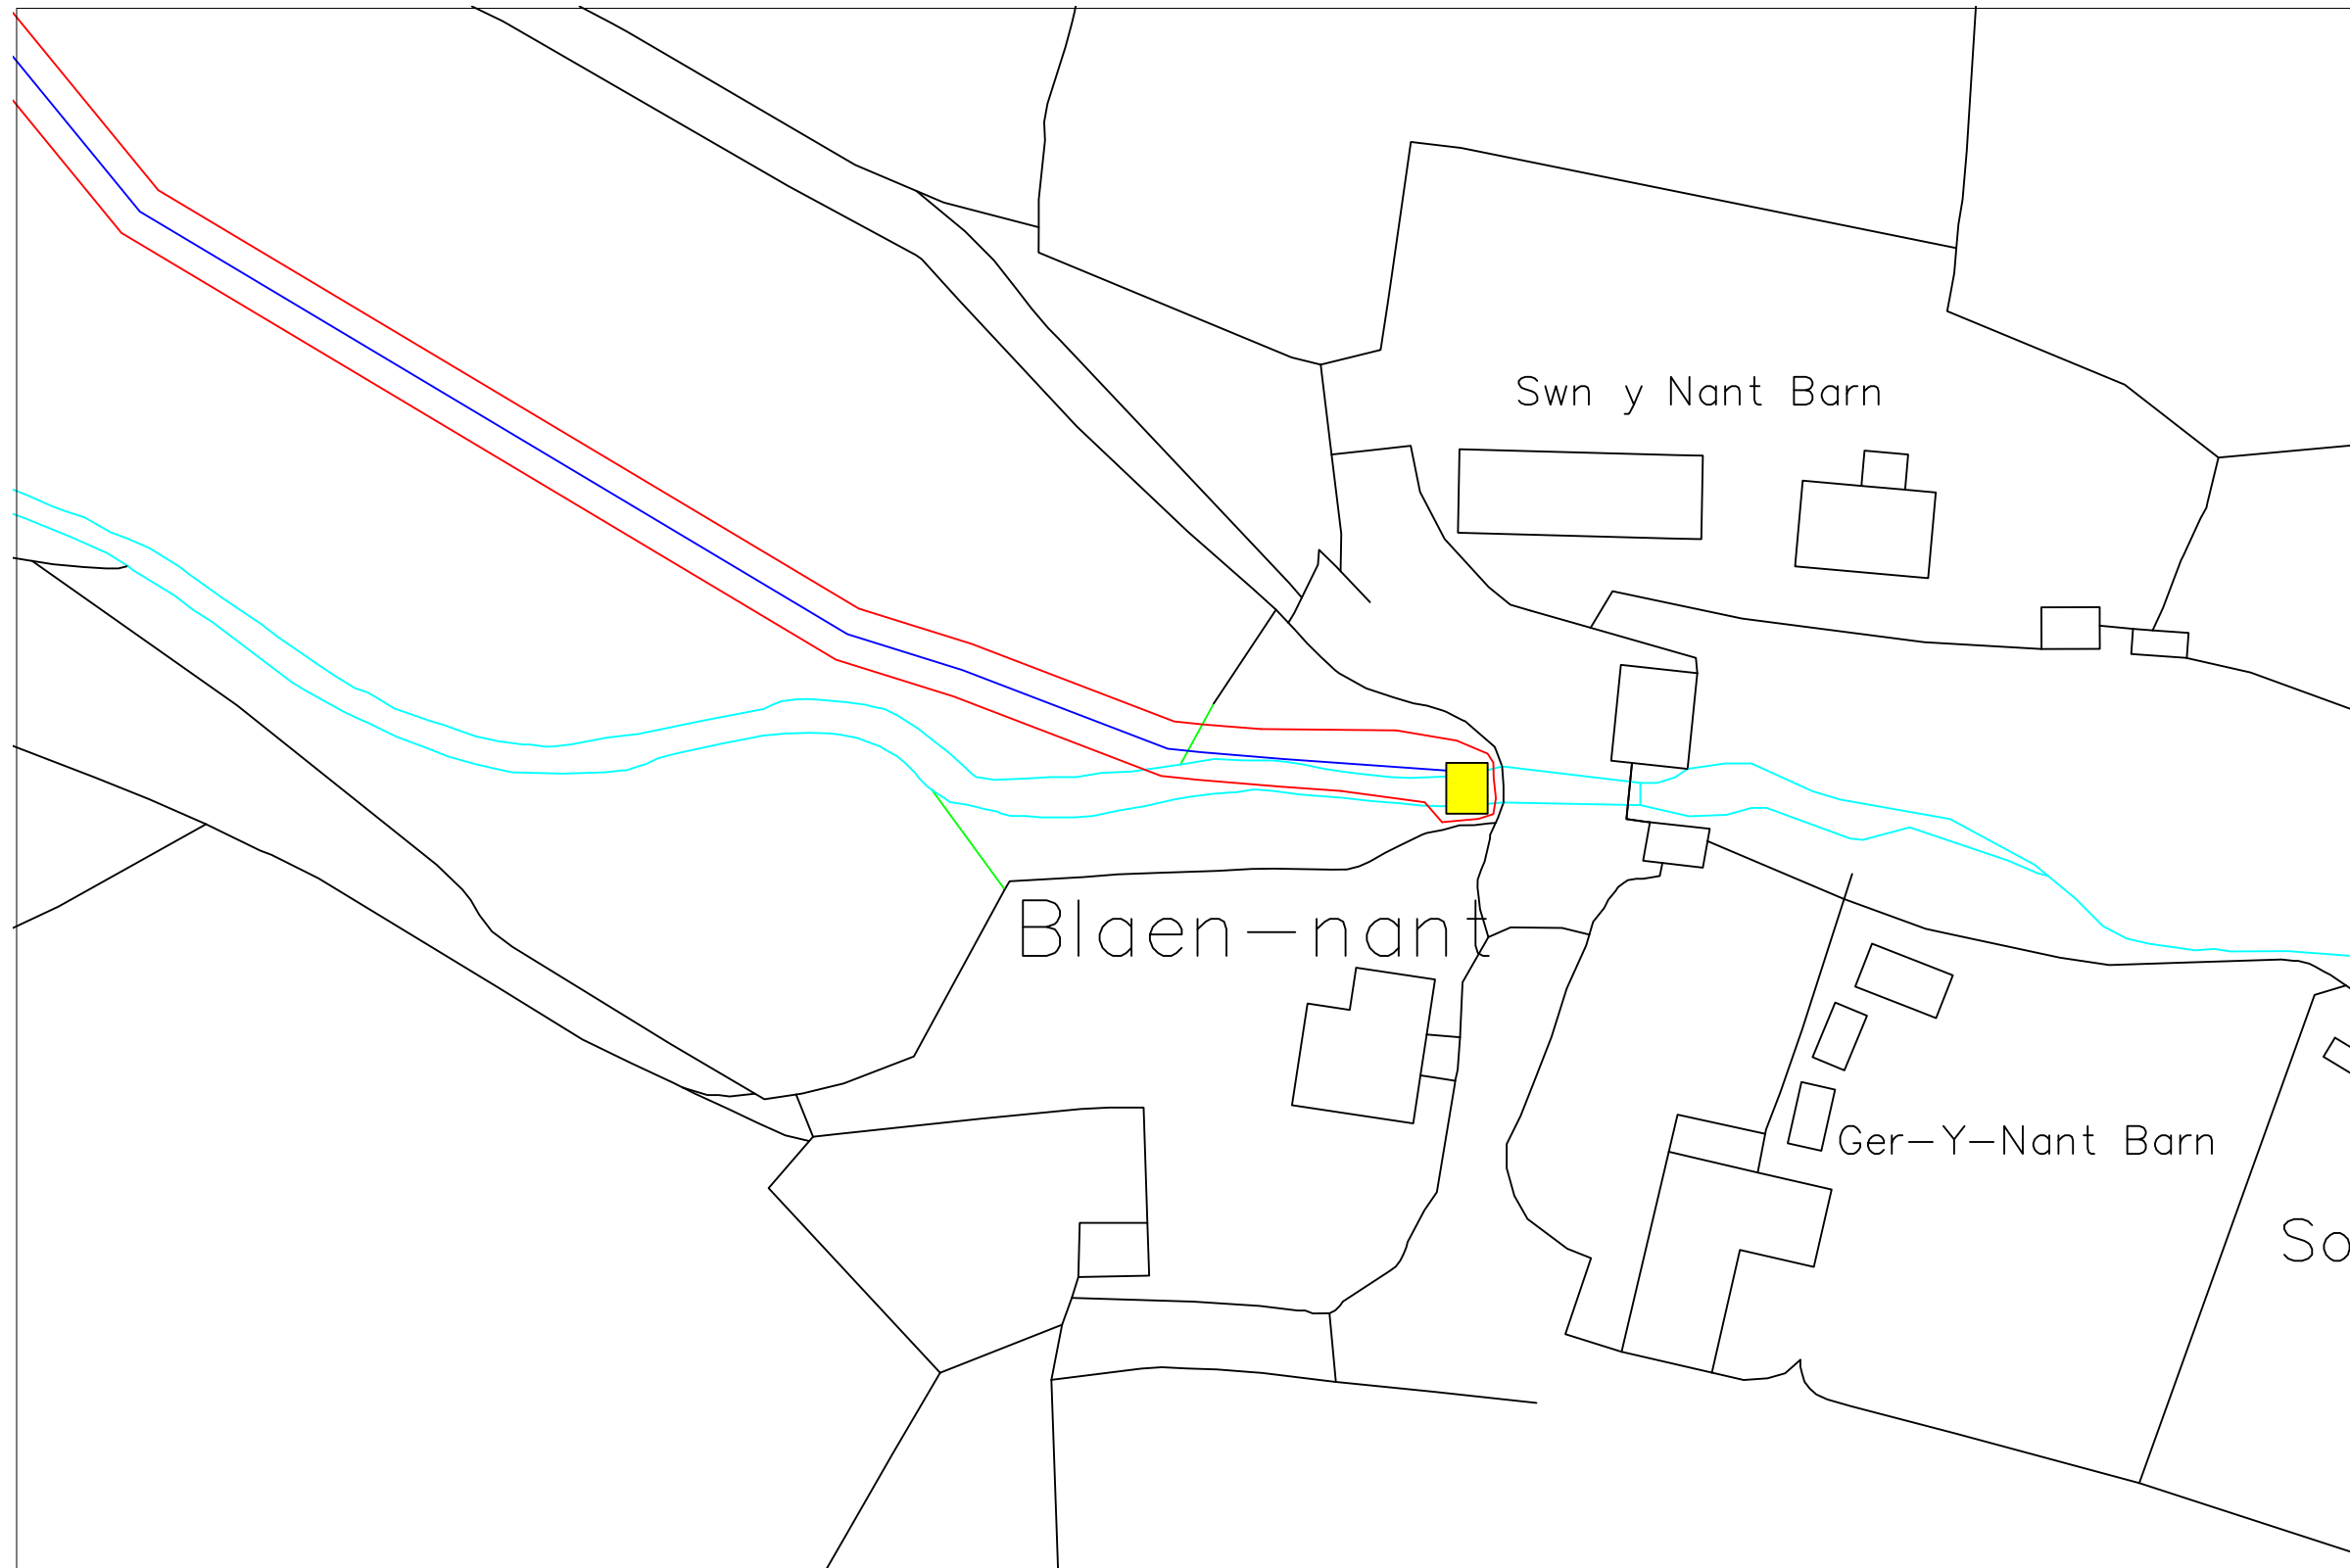

Scale
1:5000@A3

Intake at Grid reference SN 75409 03948