


Plas Farm Hydro Site Plan RevA

Drawing: PFH-DWG-SitePlan-A-190324-AC

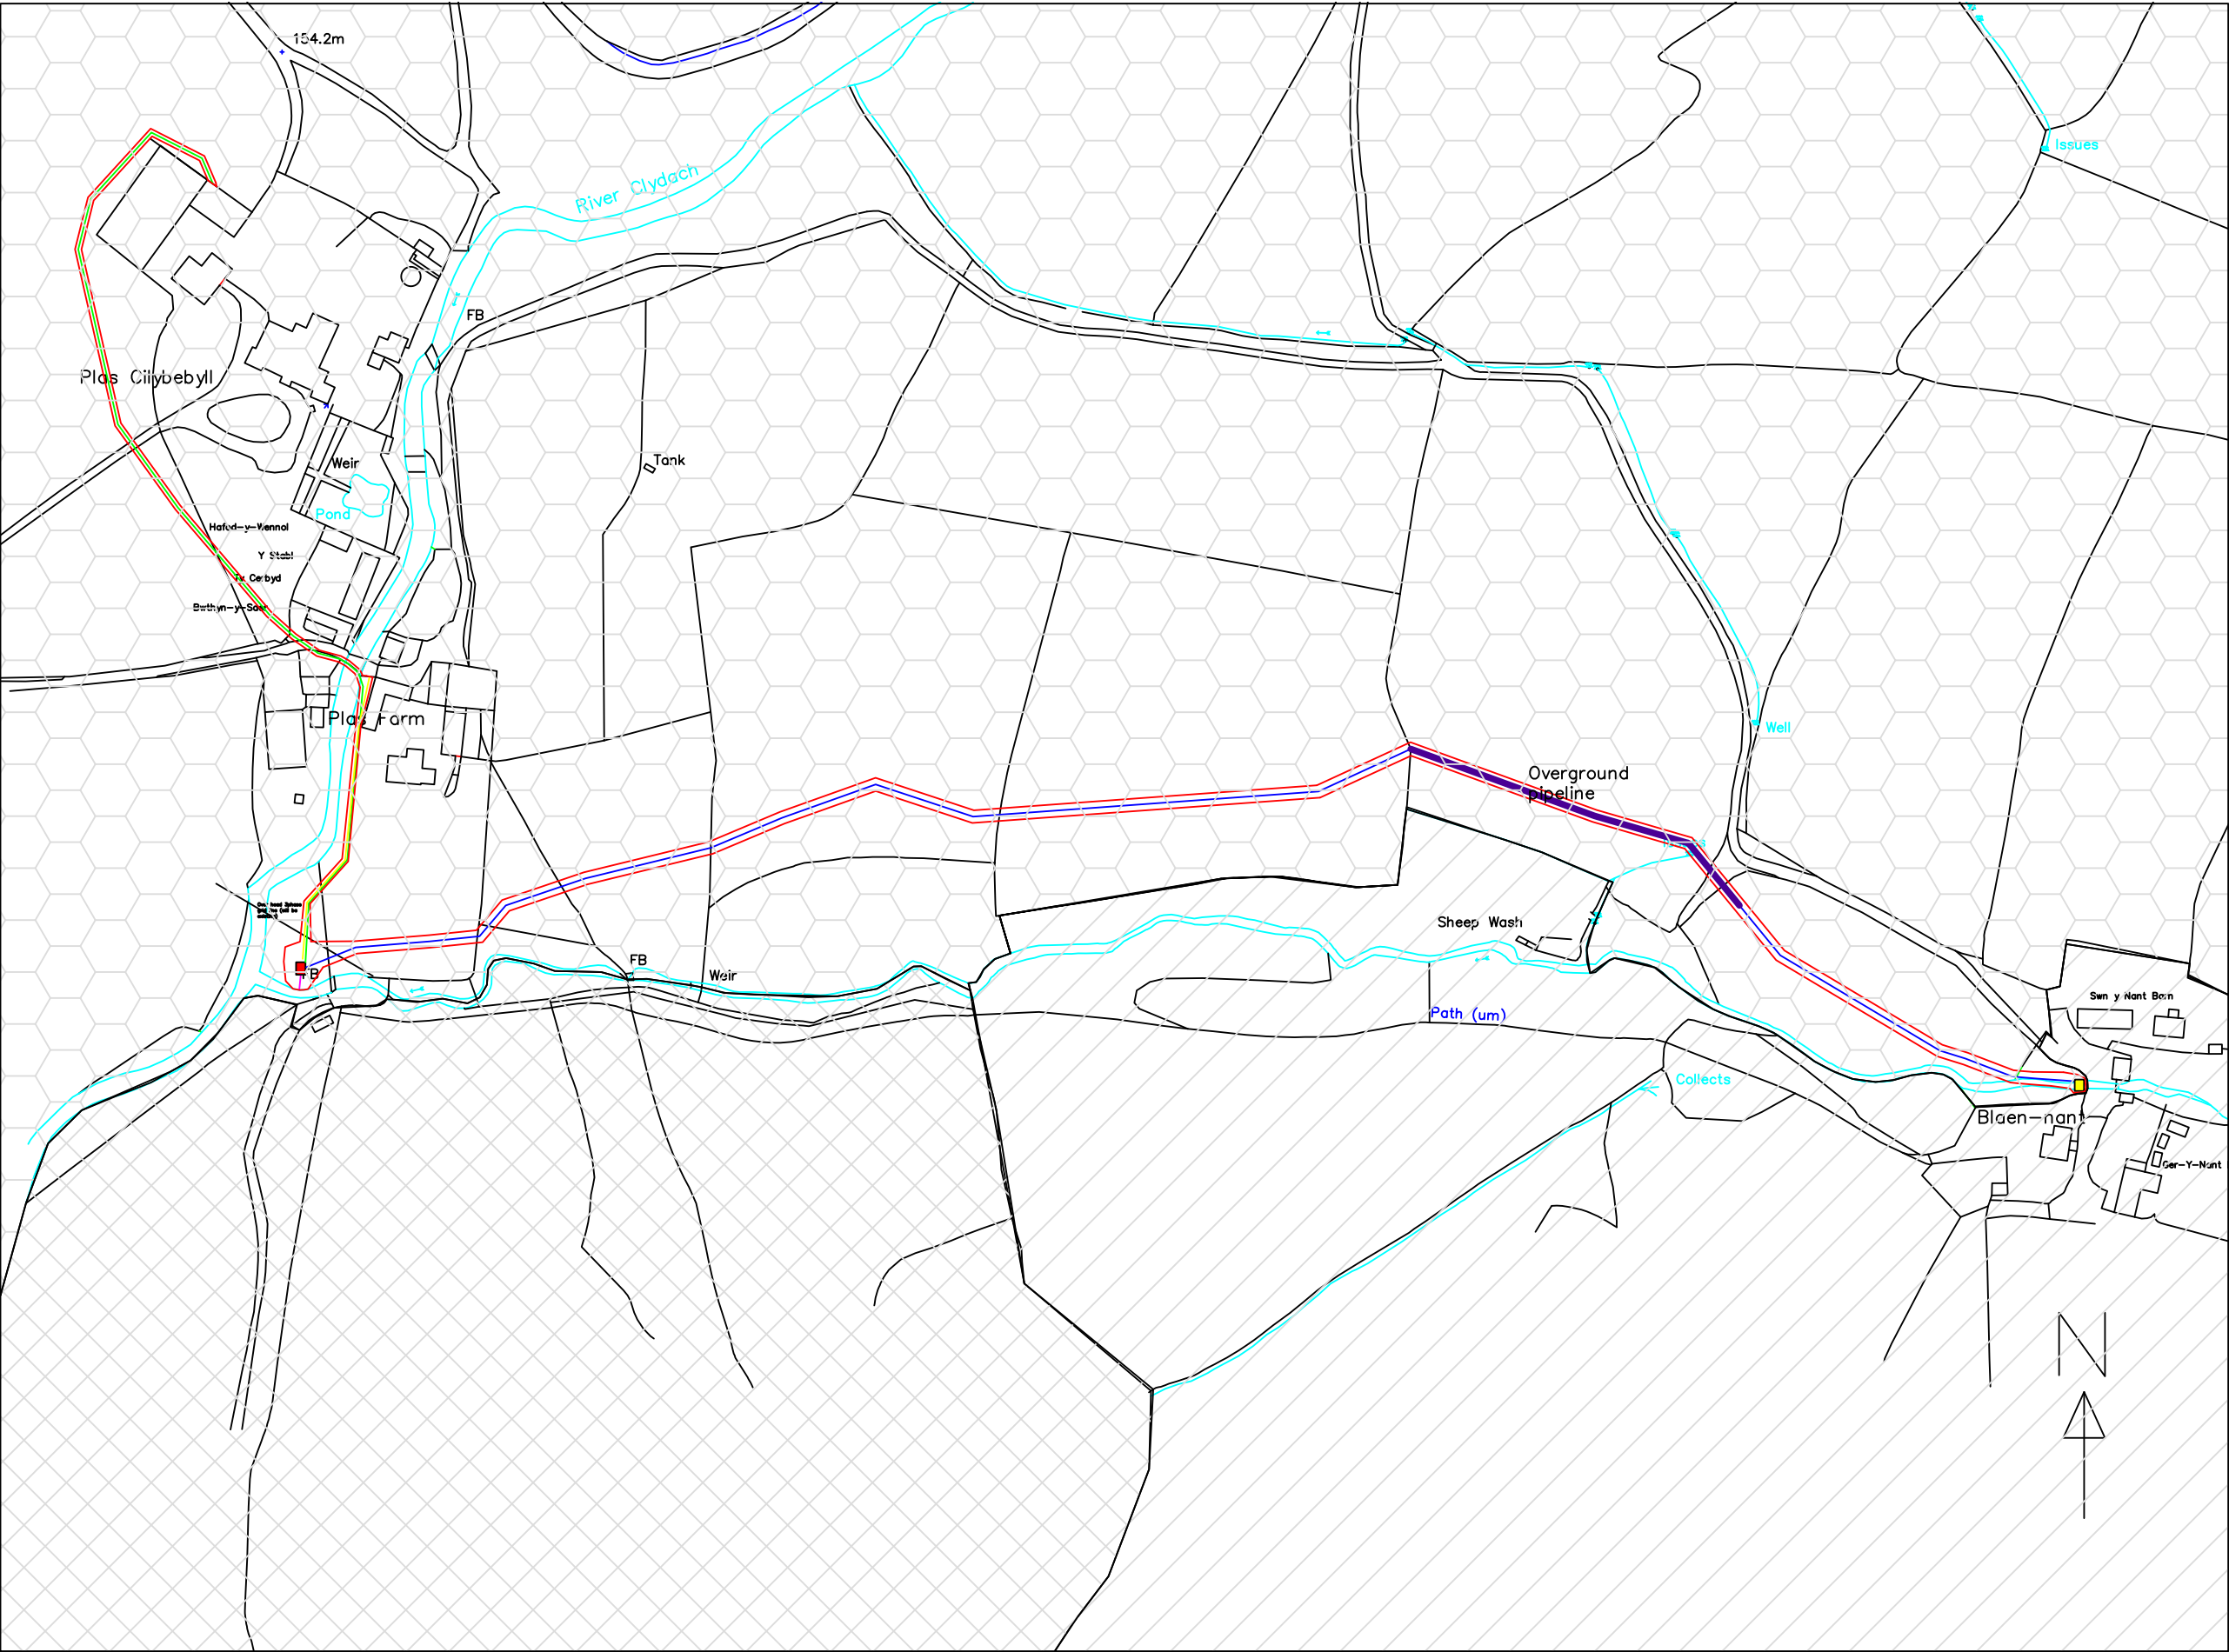

KEY

- 200mm buried pipeline
- Overground pipeline
- Powerhouse
- Intake
- Outfall buried pipe
- Buried LV connection cable
- Access path (pedestrian path only)
- Neighbouring Landowner
- Neighbouring Landowner
- Applicant

Scale
1:2000@A3

All land as defined by the red line boundary falls within the applicants land ownership