


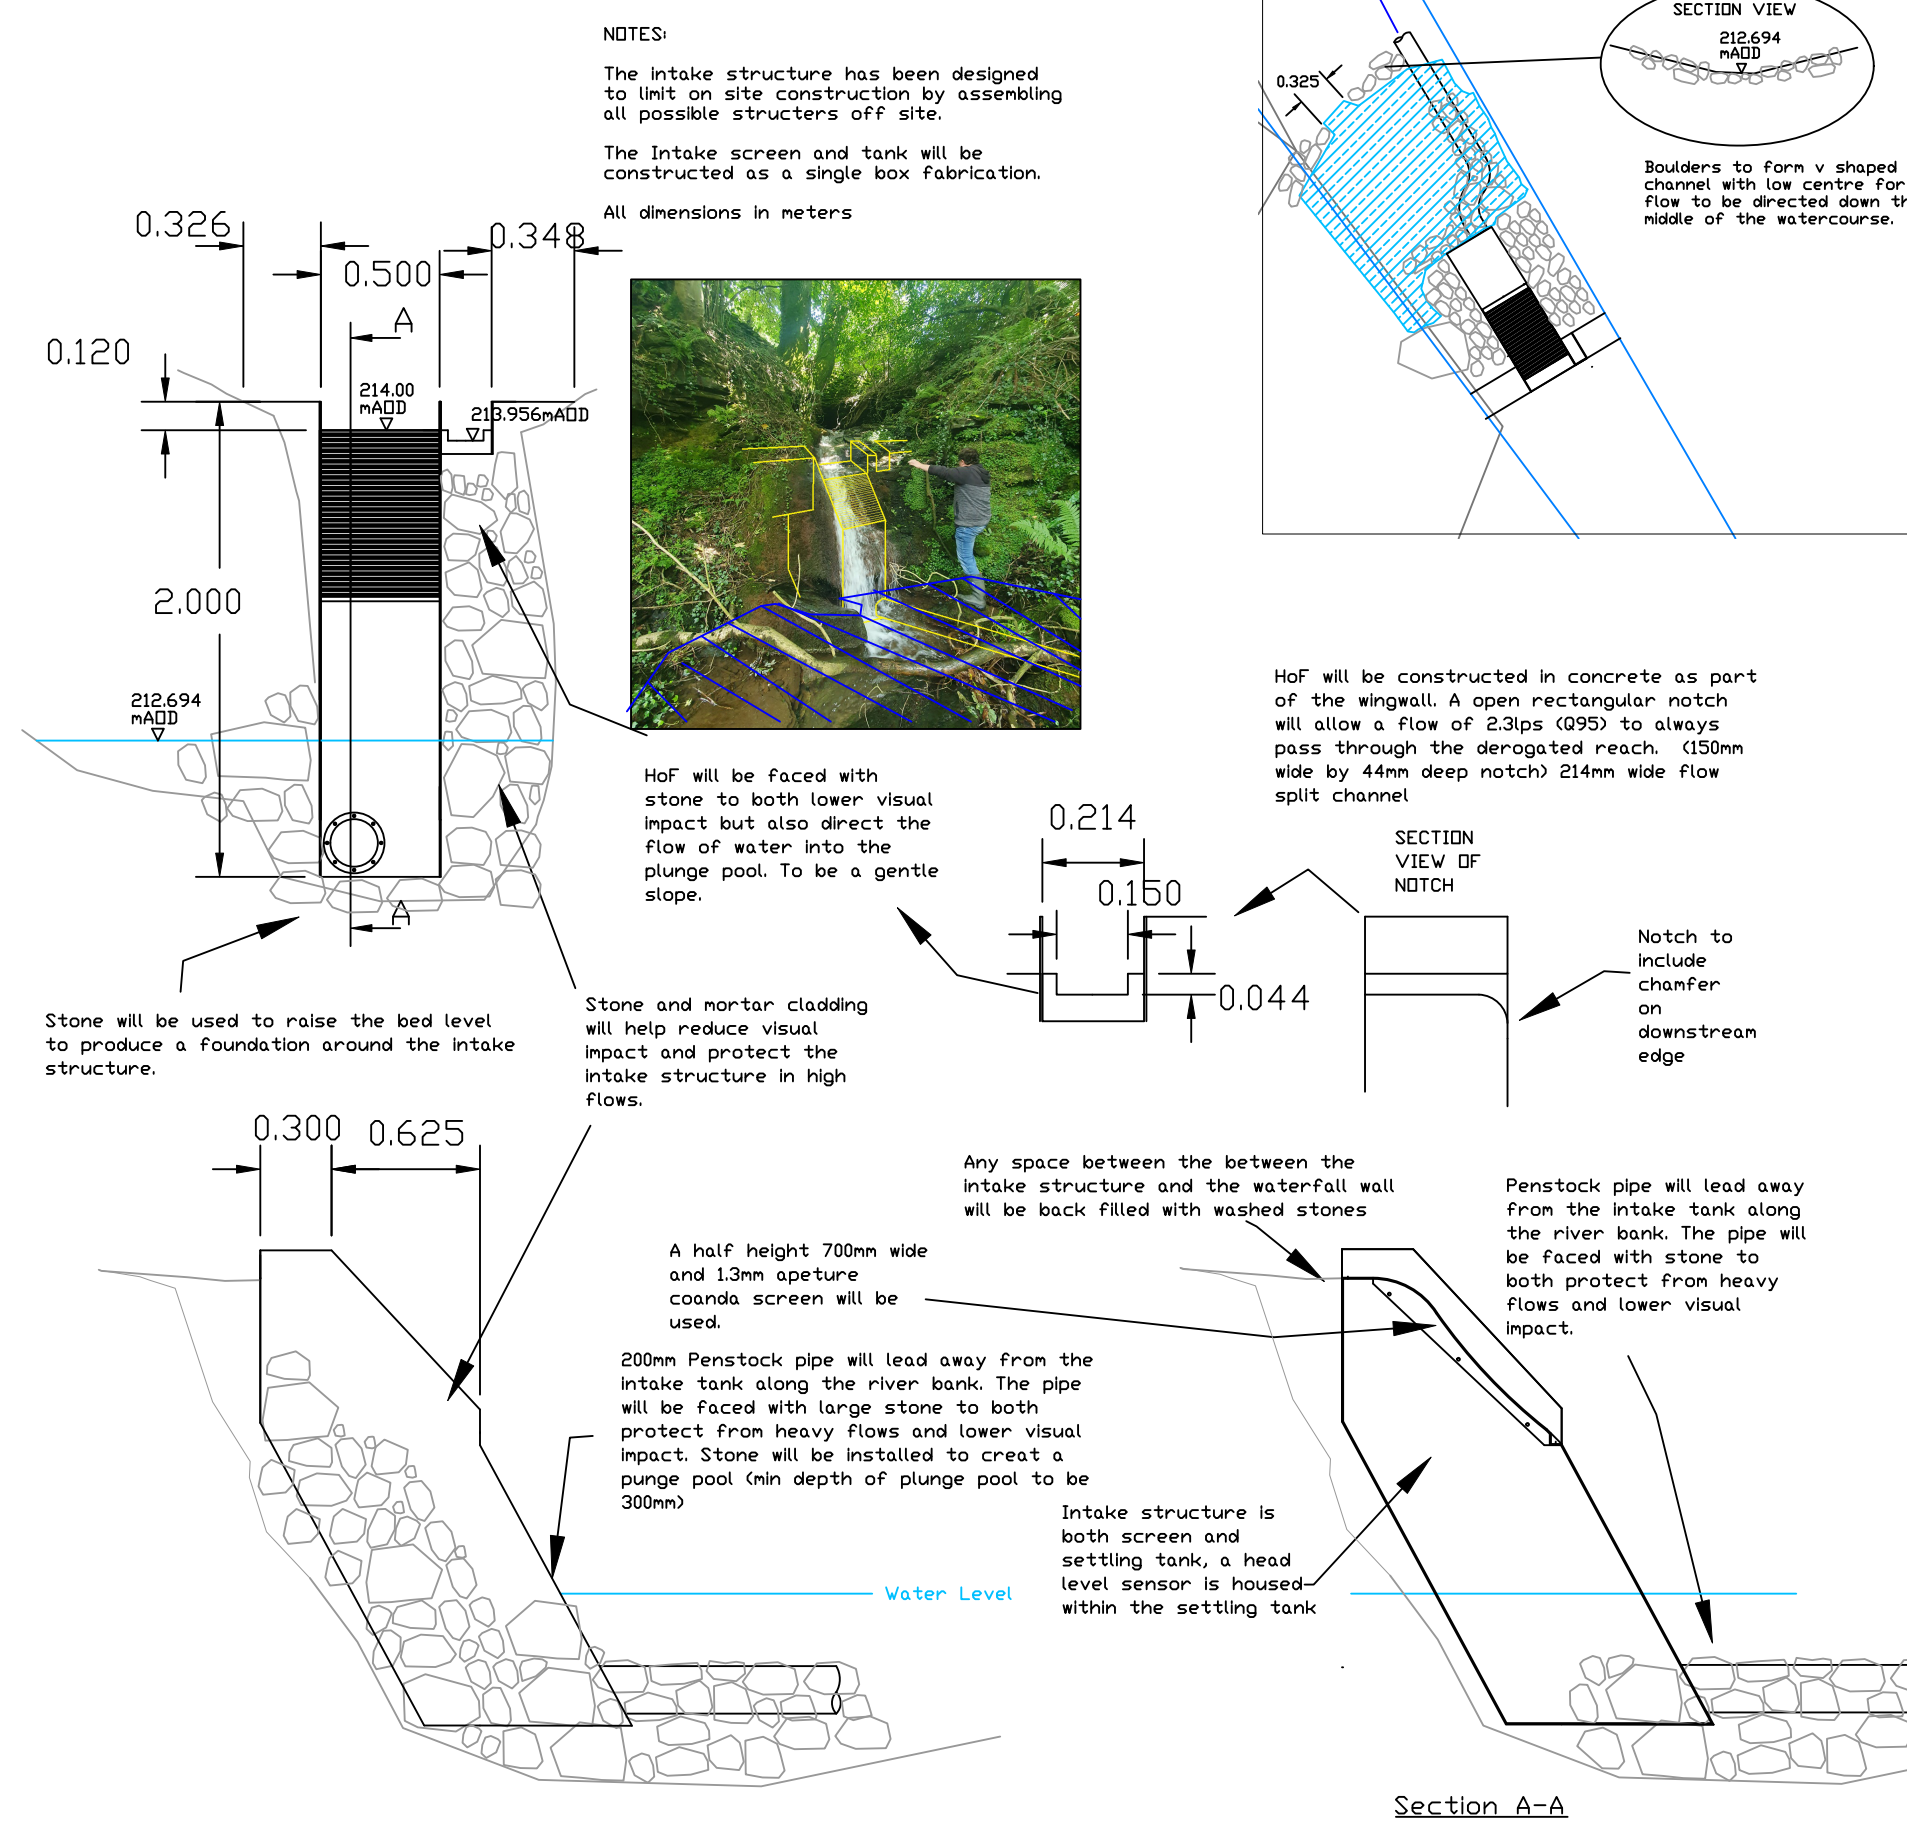

© 2015

PRELIMINARY DRAWING FOR
CONSENTING PURPOSES - NOT
FOR CONSTRUCTION

Project:
Plas Farm

Client:
Richard Bowen

Drawing Title:
Intake

File Name:
PF-DWG-Intake-C-220524-ARC

Scale:
1:30 @ A3

Revision:
D

Sheet:
1 OF 1

Drawn by:
ARC

Date:
16/07/2024

Taken from OS Mastermap 1:1250
© Crown copyright. All rights reserved 2015.
License number 100022432

NOTES:

LAND OWNERSHIP
All land for development is owned by the
applicant.

CONSTRUCTION NOTES
The penstock is a 200mm HDPE (polyethylene)
pipe buried along its length (approx. 600m
long).

For access, burial and management of
excavated soils etc., a minimum of 3m
easement is required along the route of
the penstock pipe.

TOLERANCES
The final route of the pipeline may vary
marginally as site conditions dictate.

Revisions			
Rev	Description	Approved	Issued
A	Original	ARC	21/02/24
B	HOI updated	ARC	19/03/24
C	HOI notch width updated and illustration updated to show structure in centre of channel	ARC	22/05/24
D	Stonework labels updated	ARC	19/03/24