
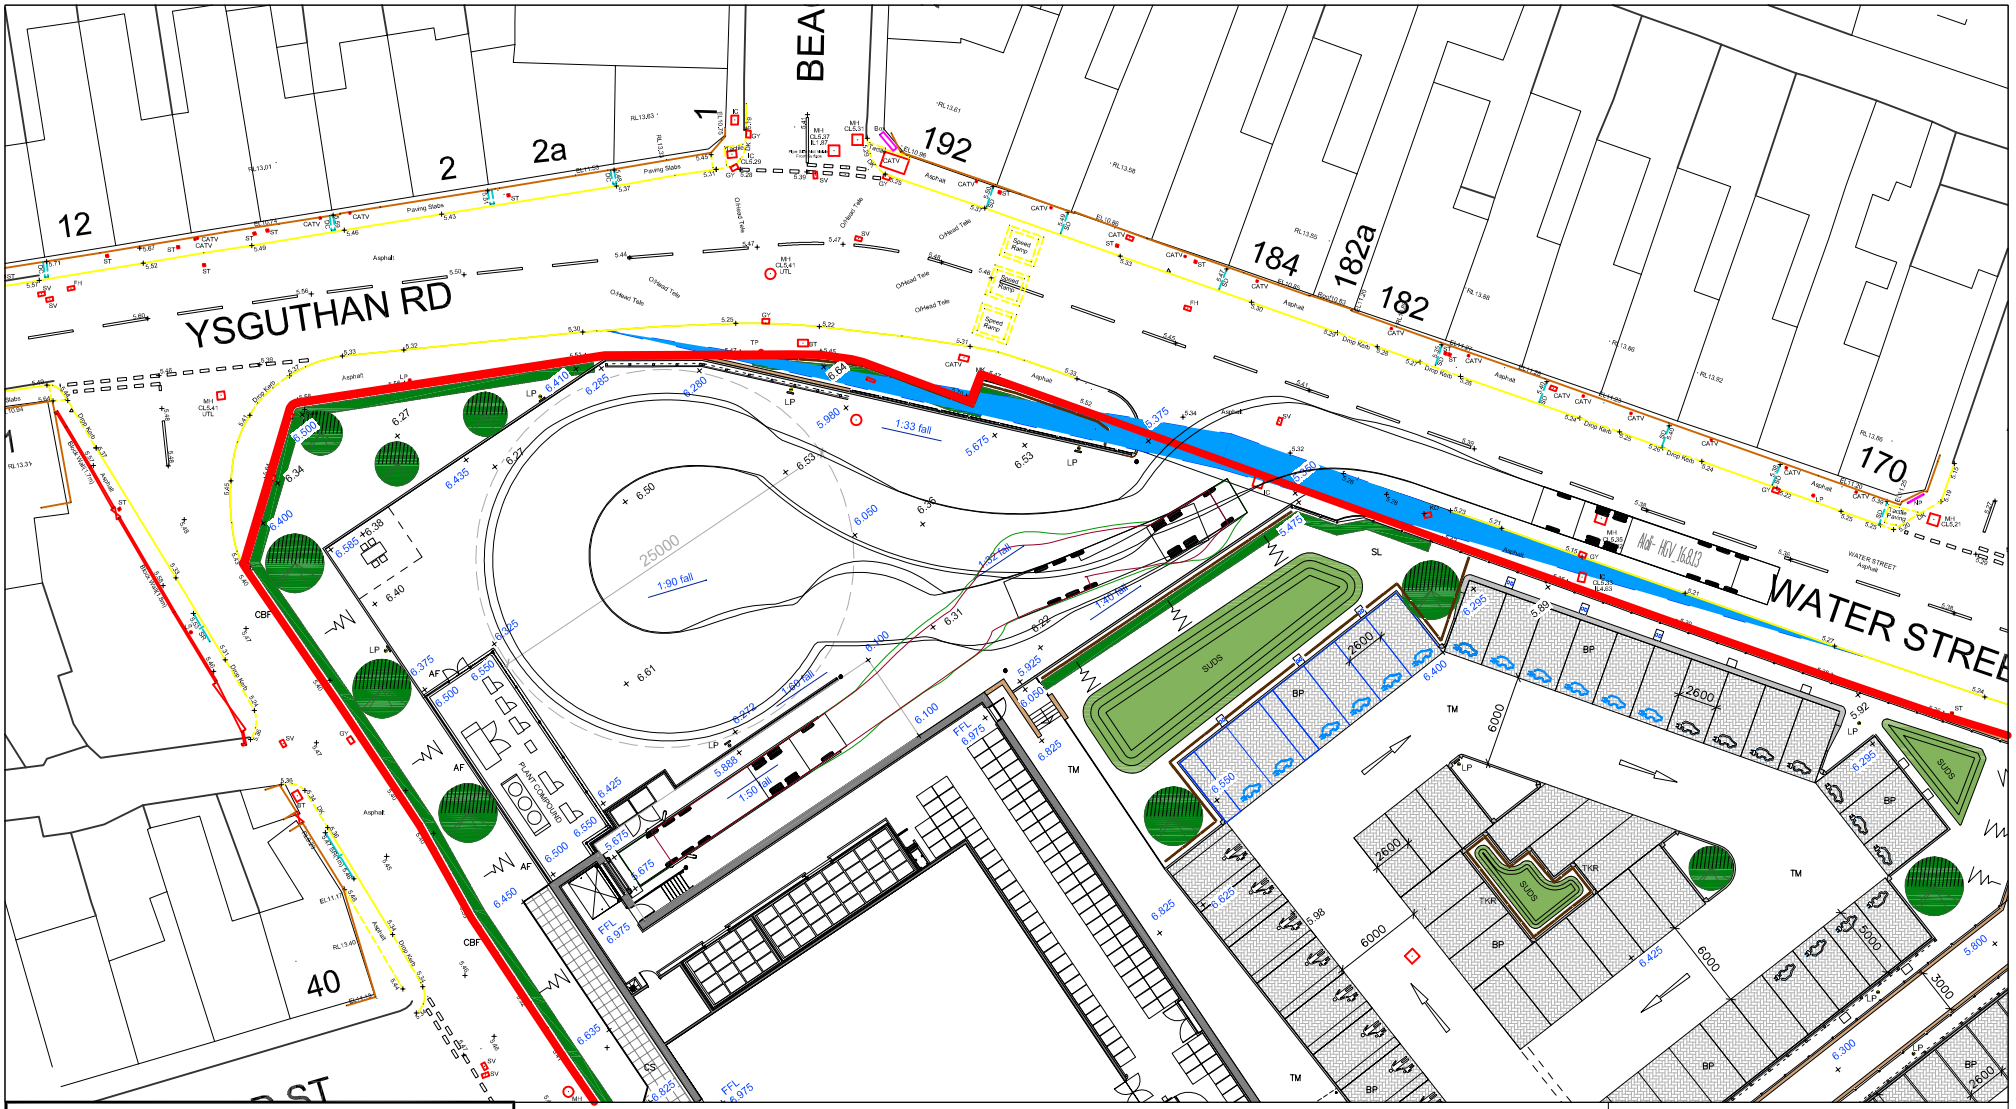


entran
environmental & transportation

2nd & 3rd Floors | Northgate House | Upper Borough Walls | **Bath** | BA1 1RG
TELEPHONE : 0117 937 4077

PROJECT TITLE	AFAN WAY, PORT TALBOT PROPOSED ALDI FOODSTORE
DRAWING TITLE	SWEPT PATH ANALYSIS - 16.5m HGV

DATE	7.9.23	SCALE	1:500 AT A4	STATUS	
DRAWN	DJA	CHECKED	RW	APPROVED	RW
DRG SIZE	A4	DRAWING NUMBER	SK11	REV	-

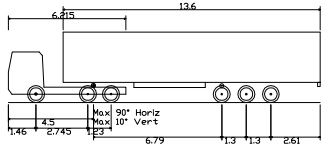

Aldi- HGV_16.8.13

Overall Length	16.500m
Overall Width	2.610m
Overall Body Height	3.720m
Min Body Ground Clearance	0.440m
Max Track Width	2.570m
Lock to lock time	6.00s
Kerb to Kerb Turning Radius	6.350m