




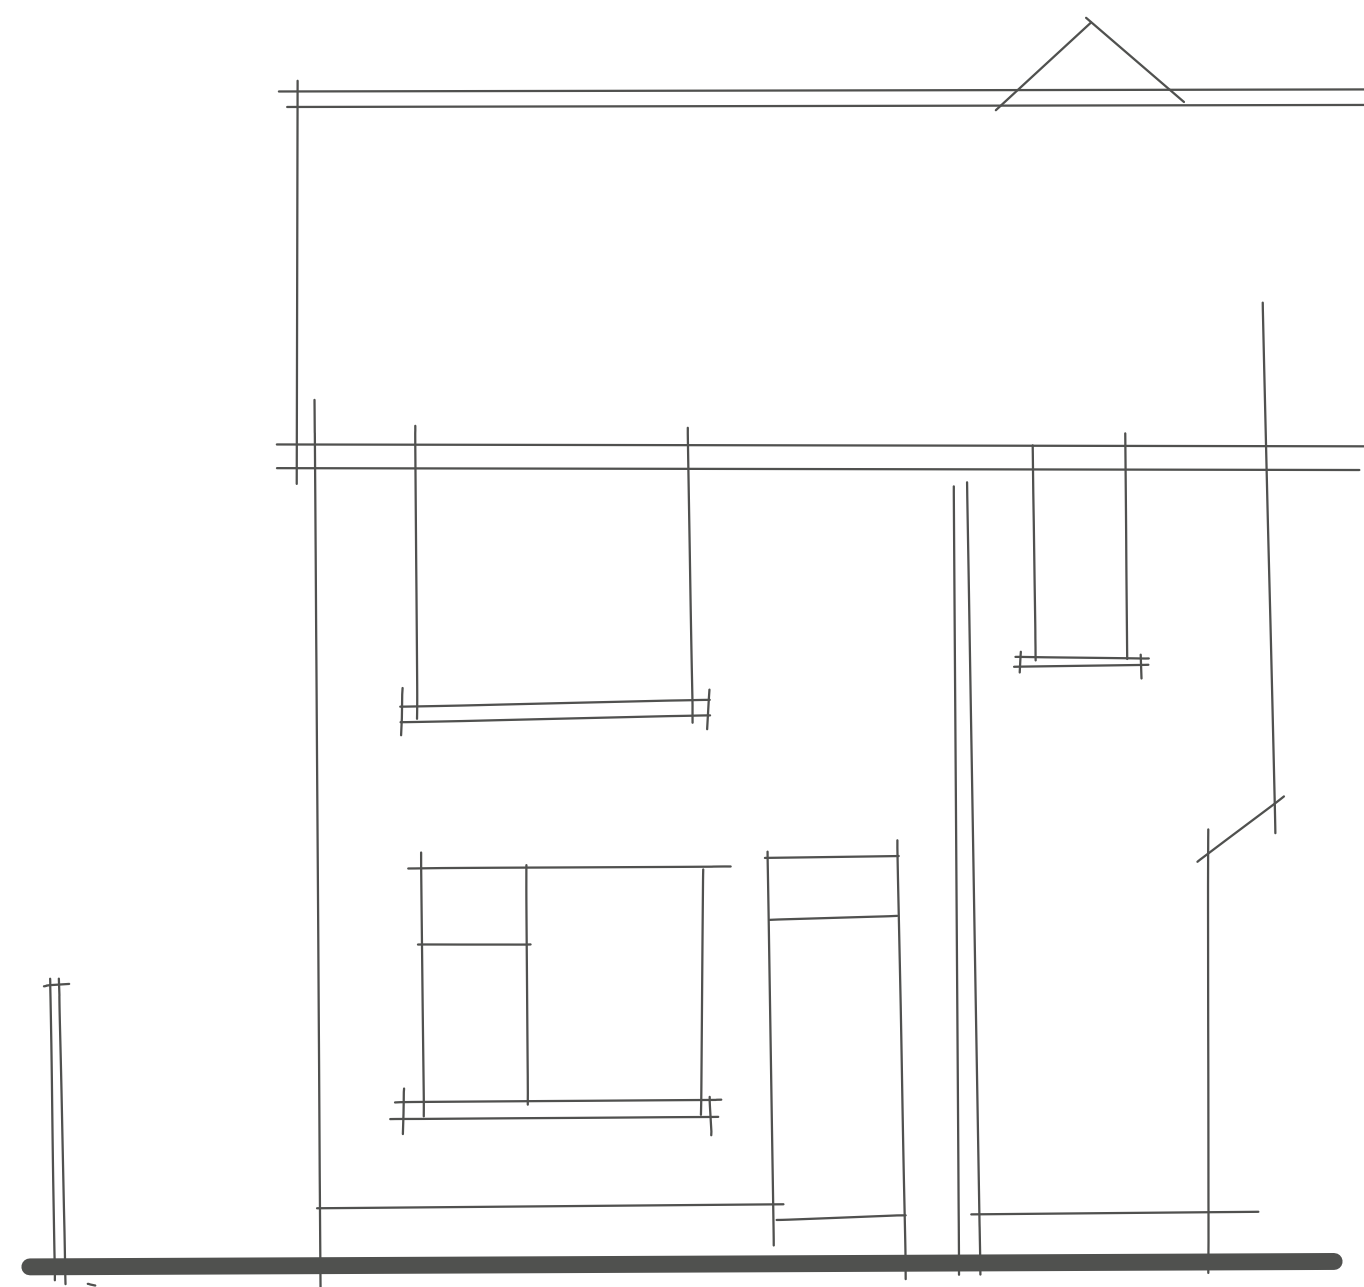


EXISTING SIDE ELEVATION

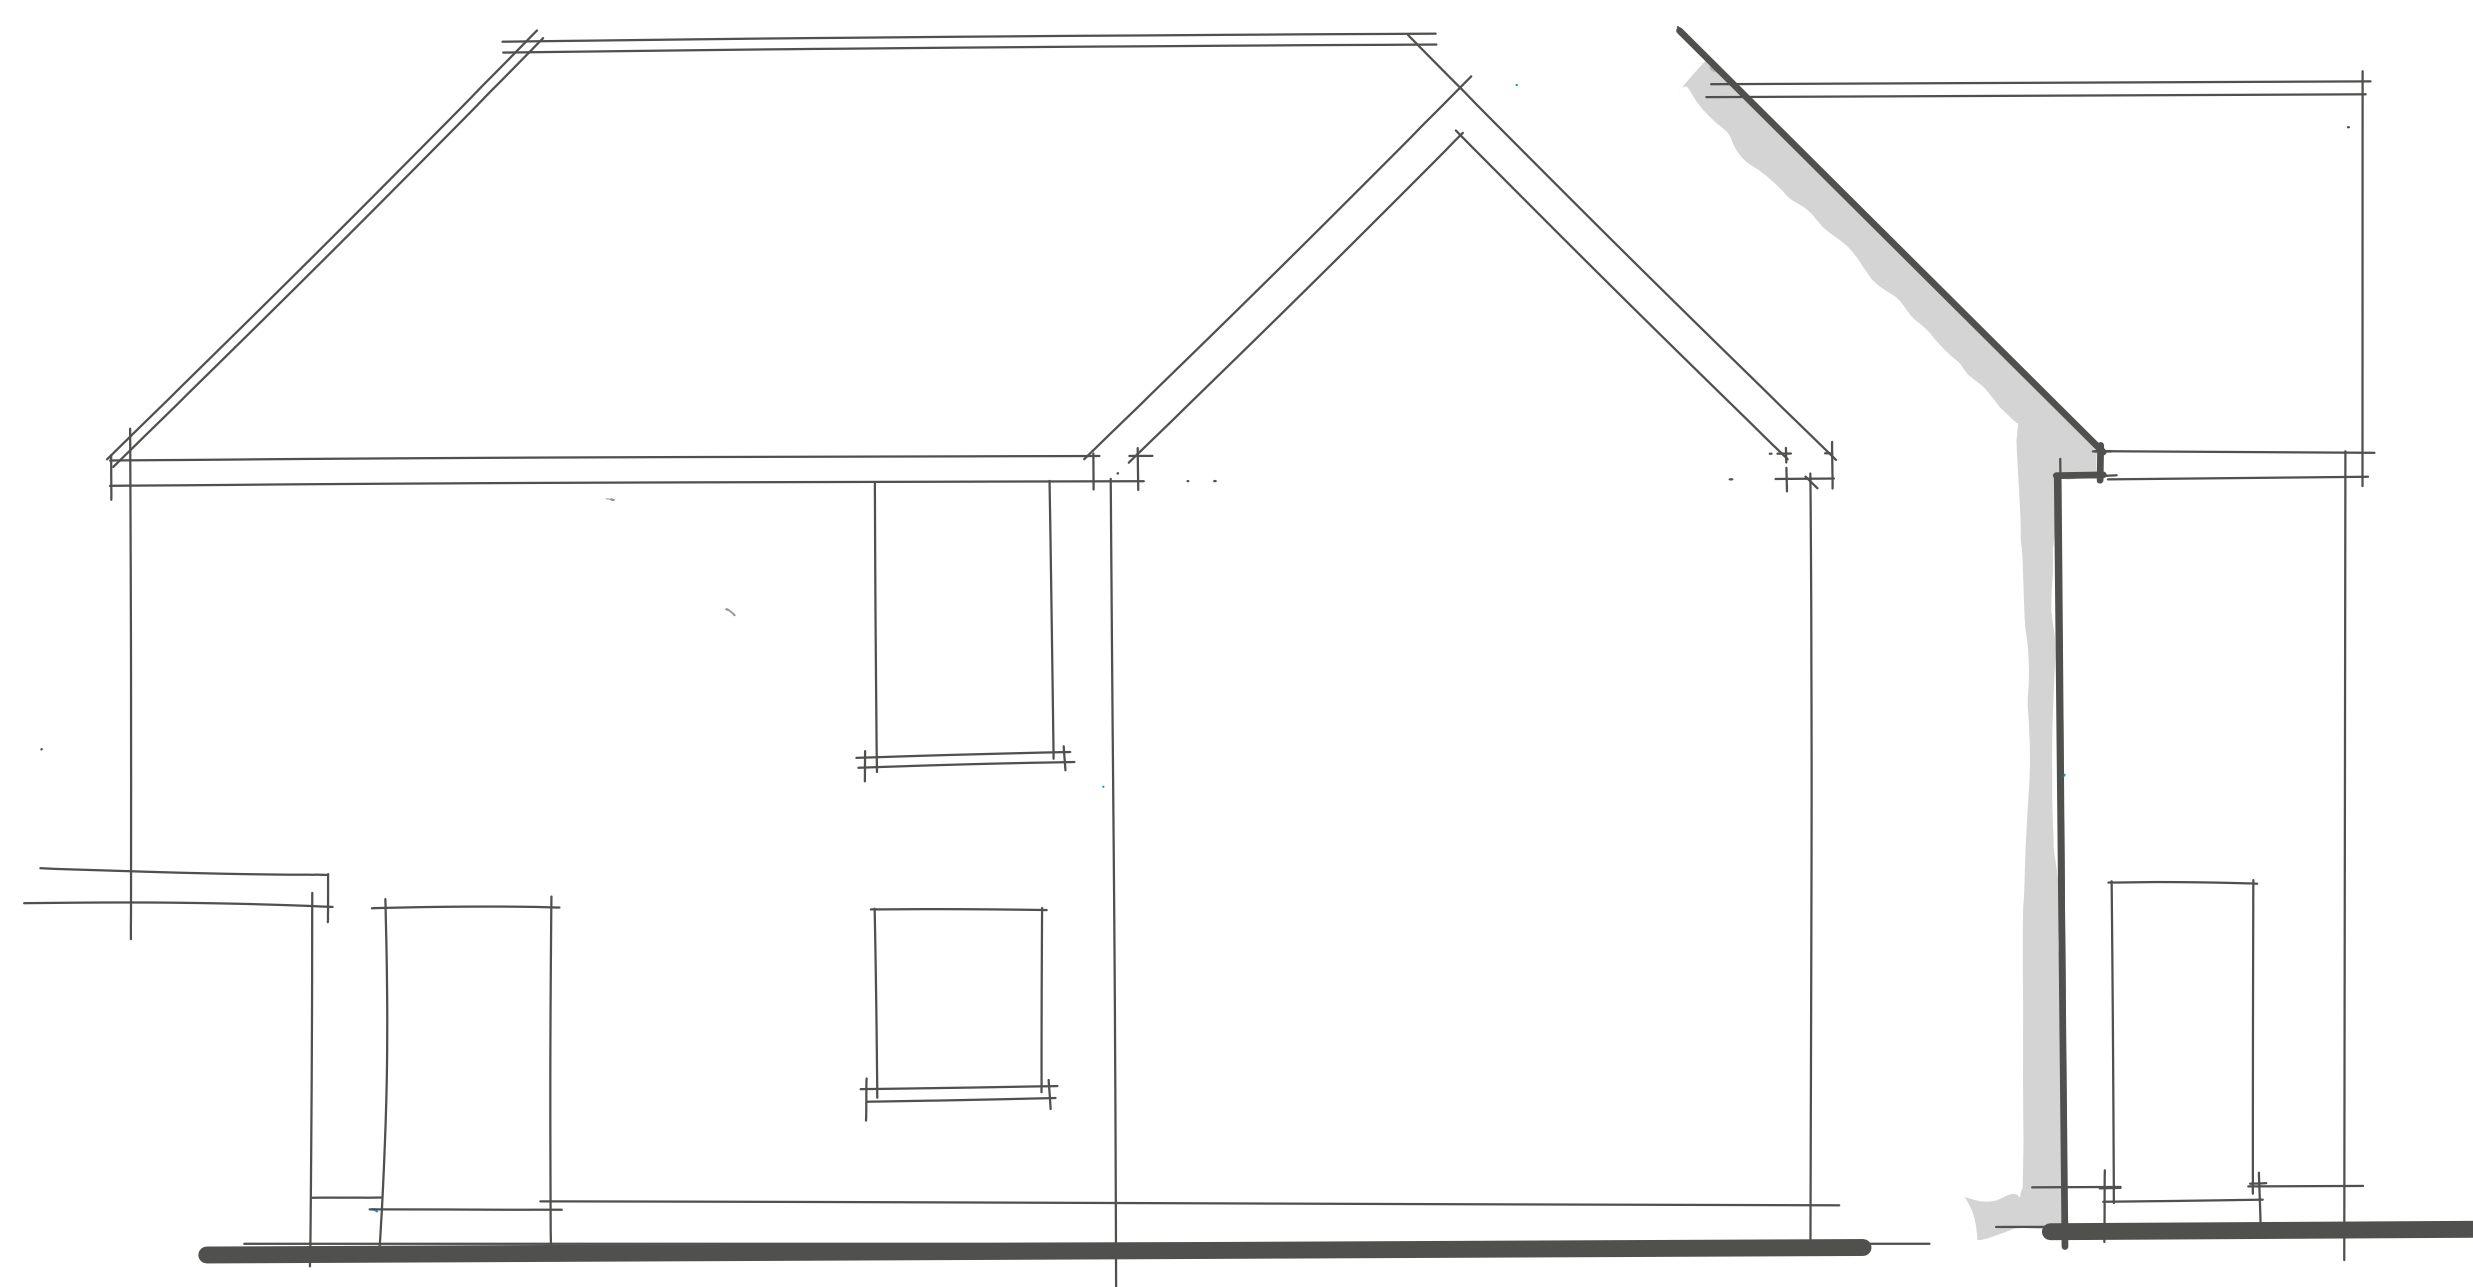


EXISTING REAR ELEVATION

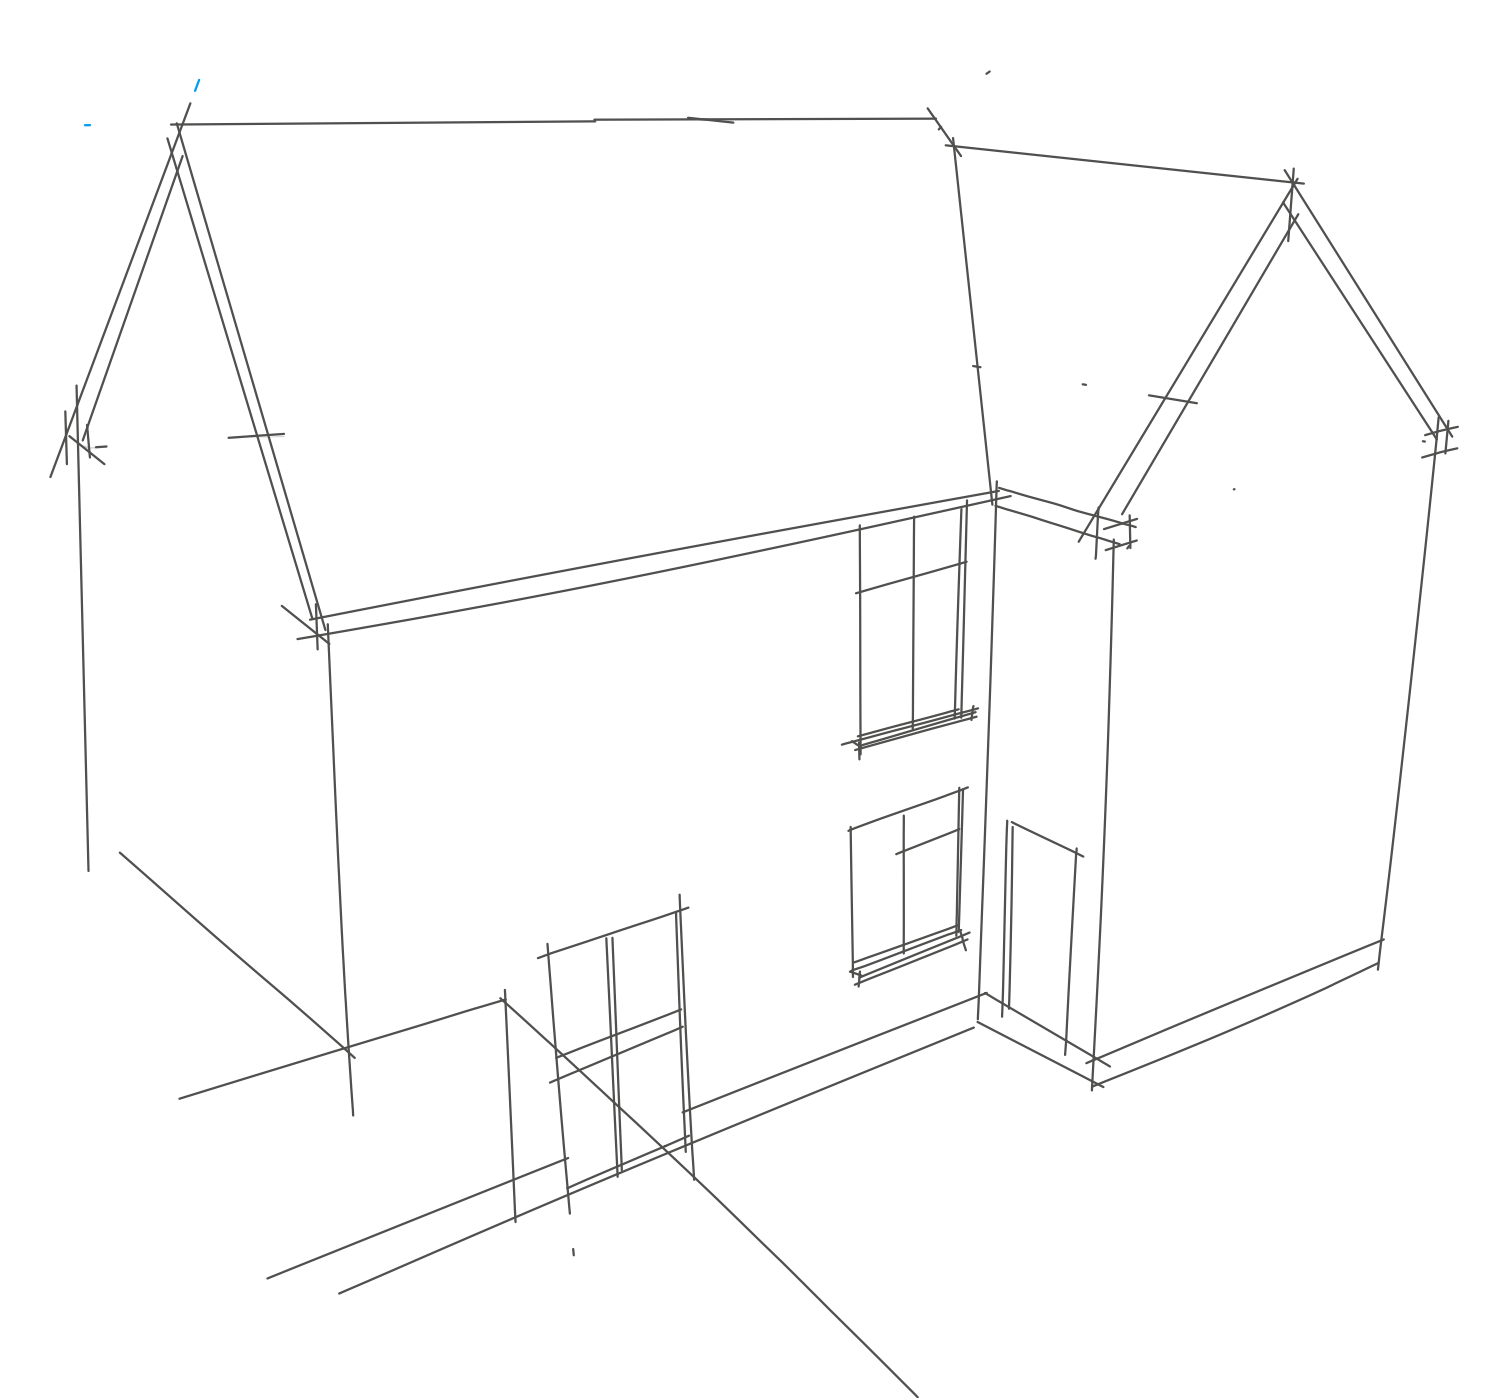


EXISTING SIDE ELEVATION

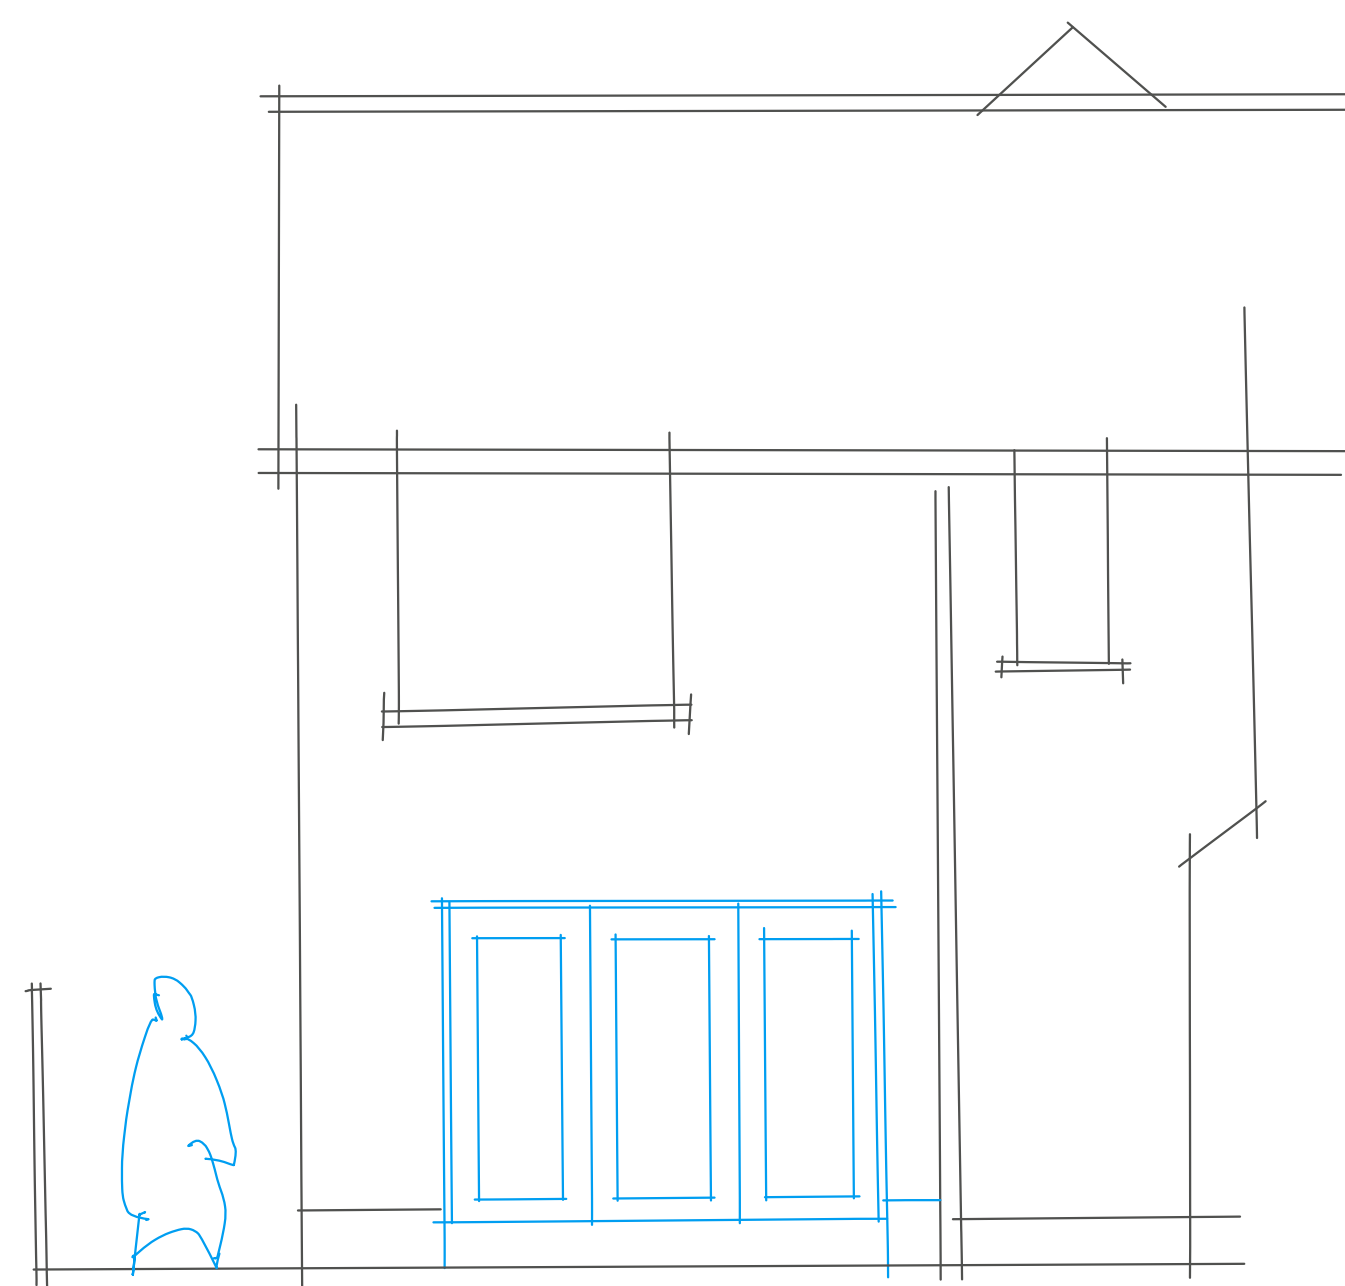

PROPOSED SIDE ELEVATION

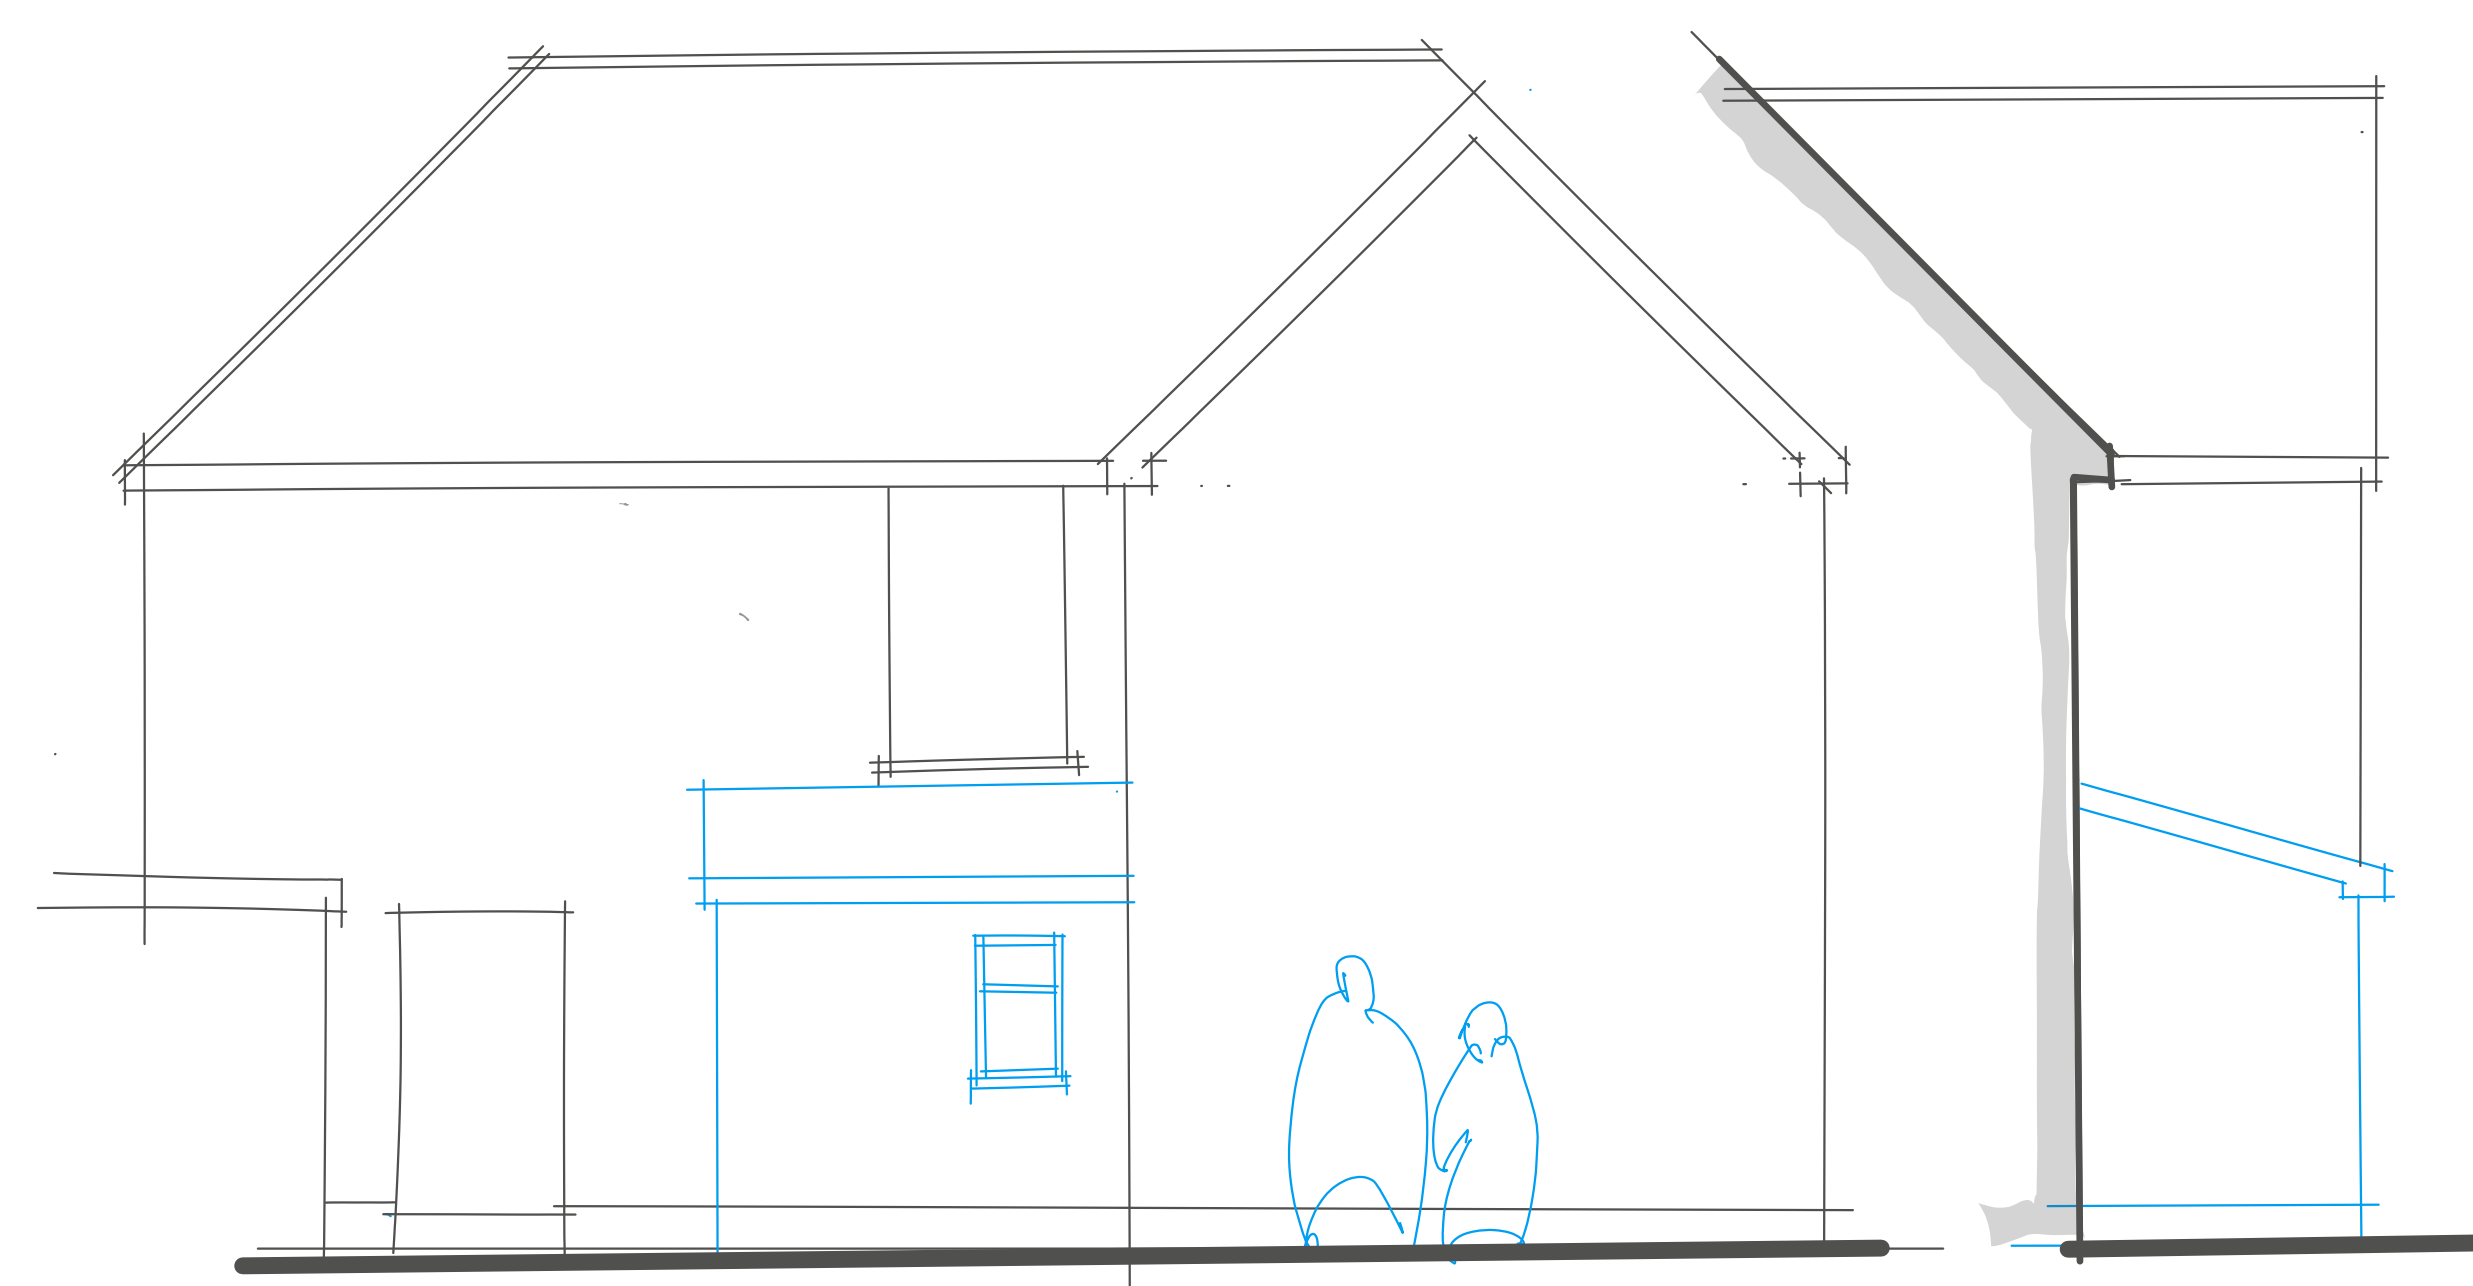

PROPOSED REAR ELEVATION

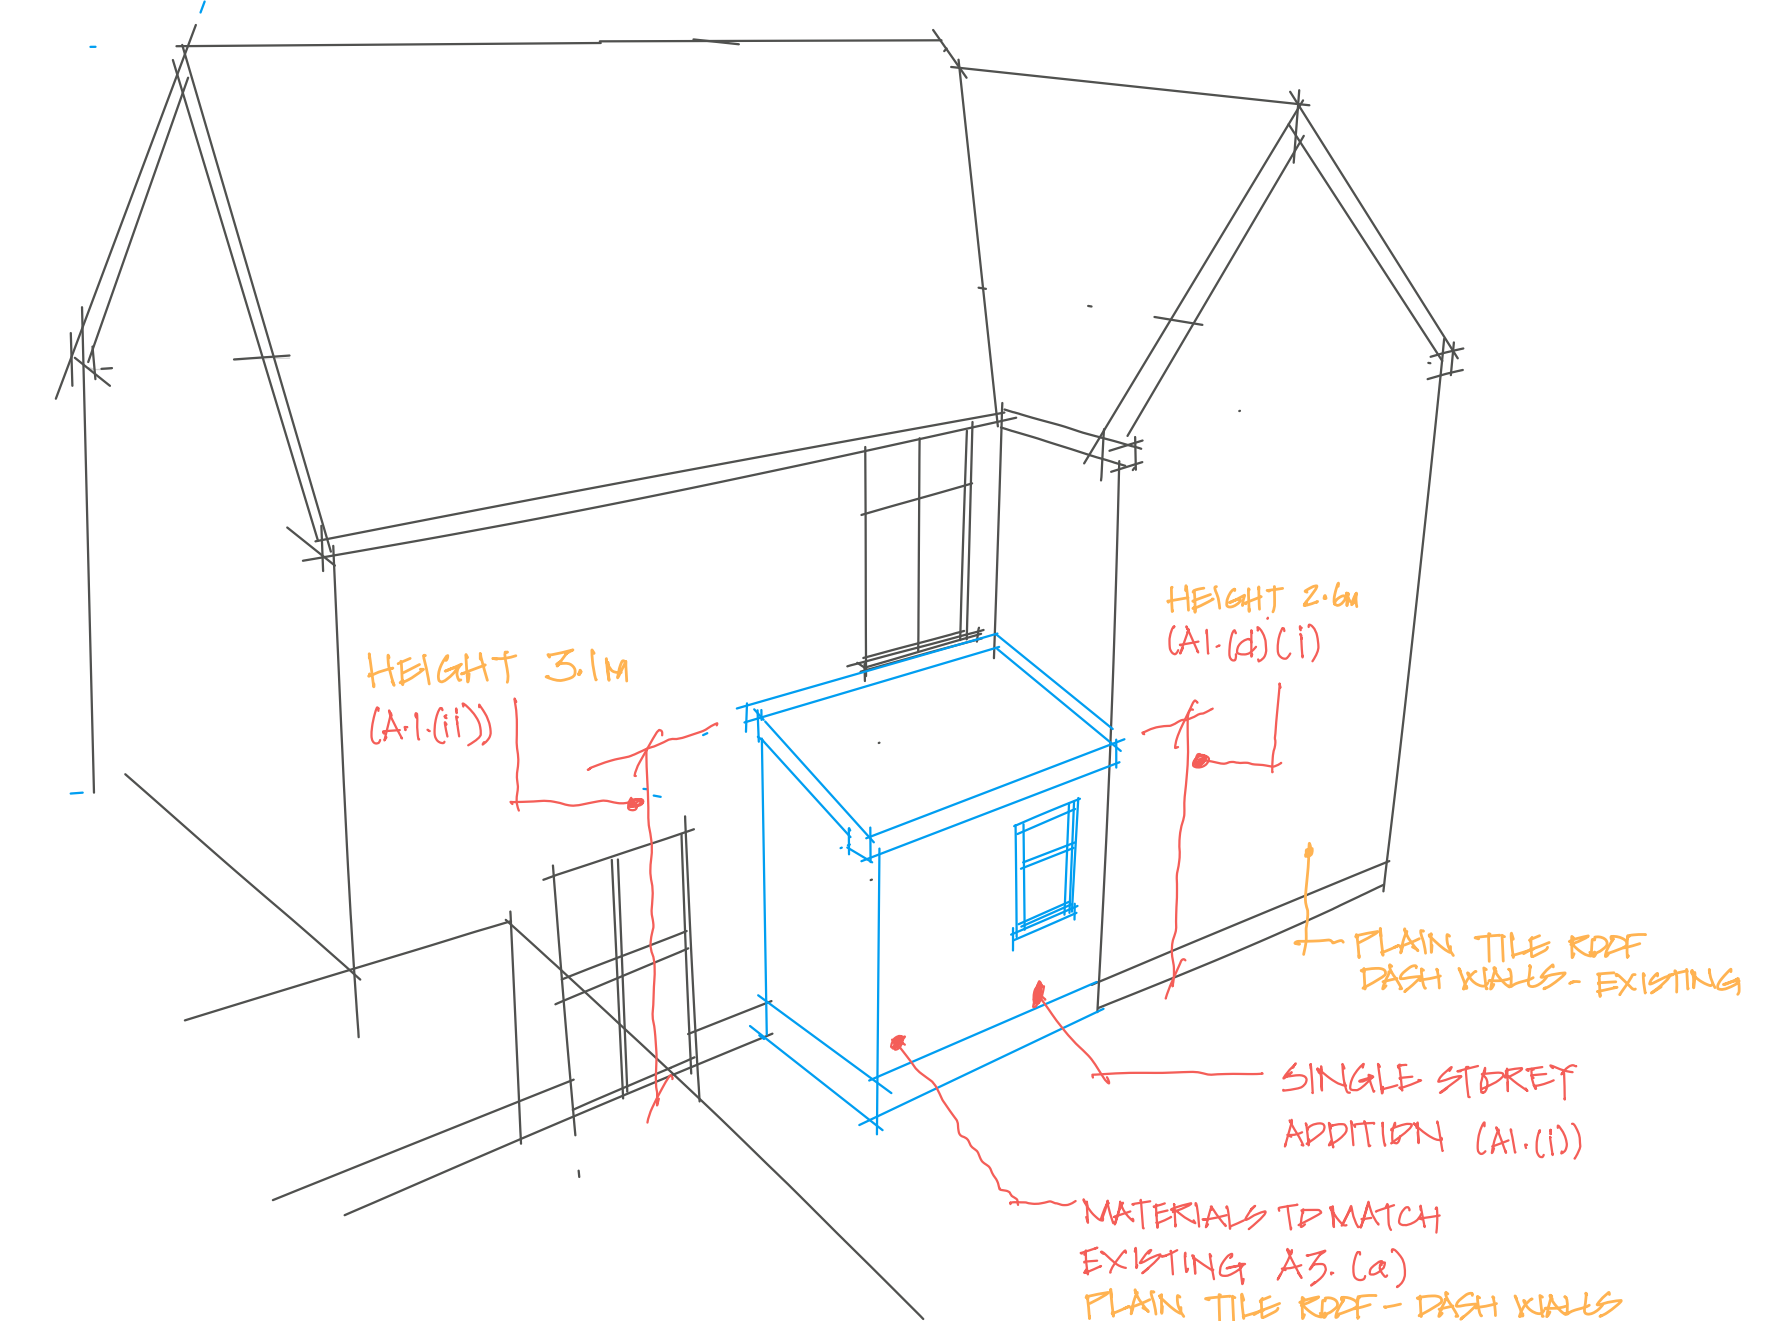

PROPOSED SIDE ELEVATION

SKETCH - SKDZ KEY
5 ROCKWOOD CLOSE - NEATH

i.m. Design Studio
27 Park Avenue, Skewen, SA106RU