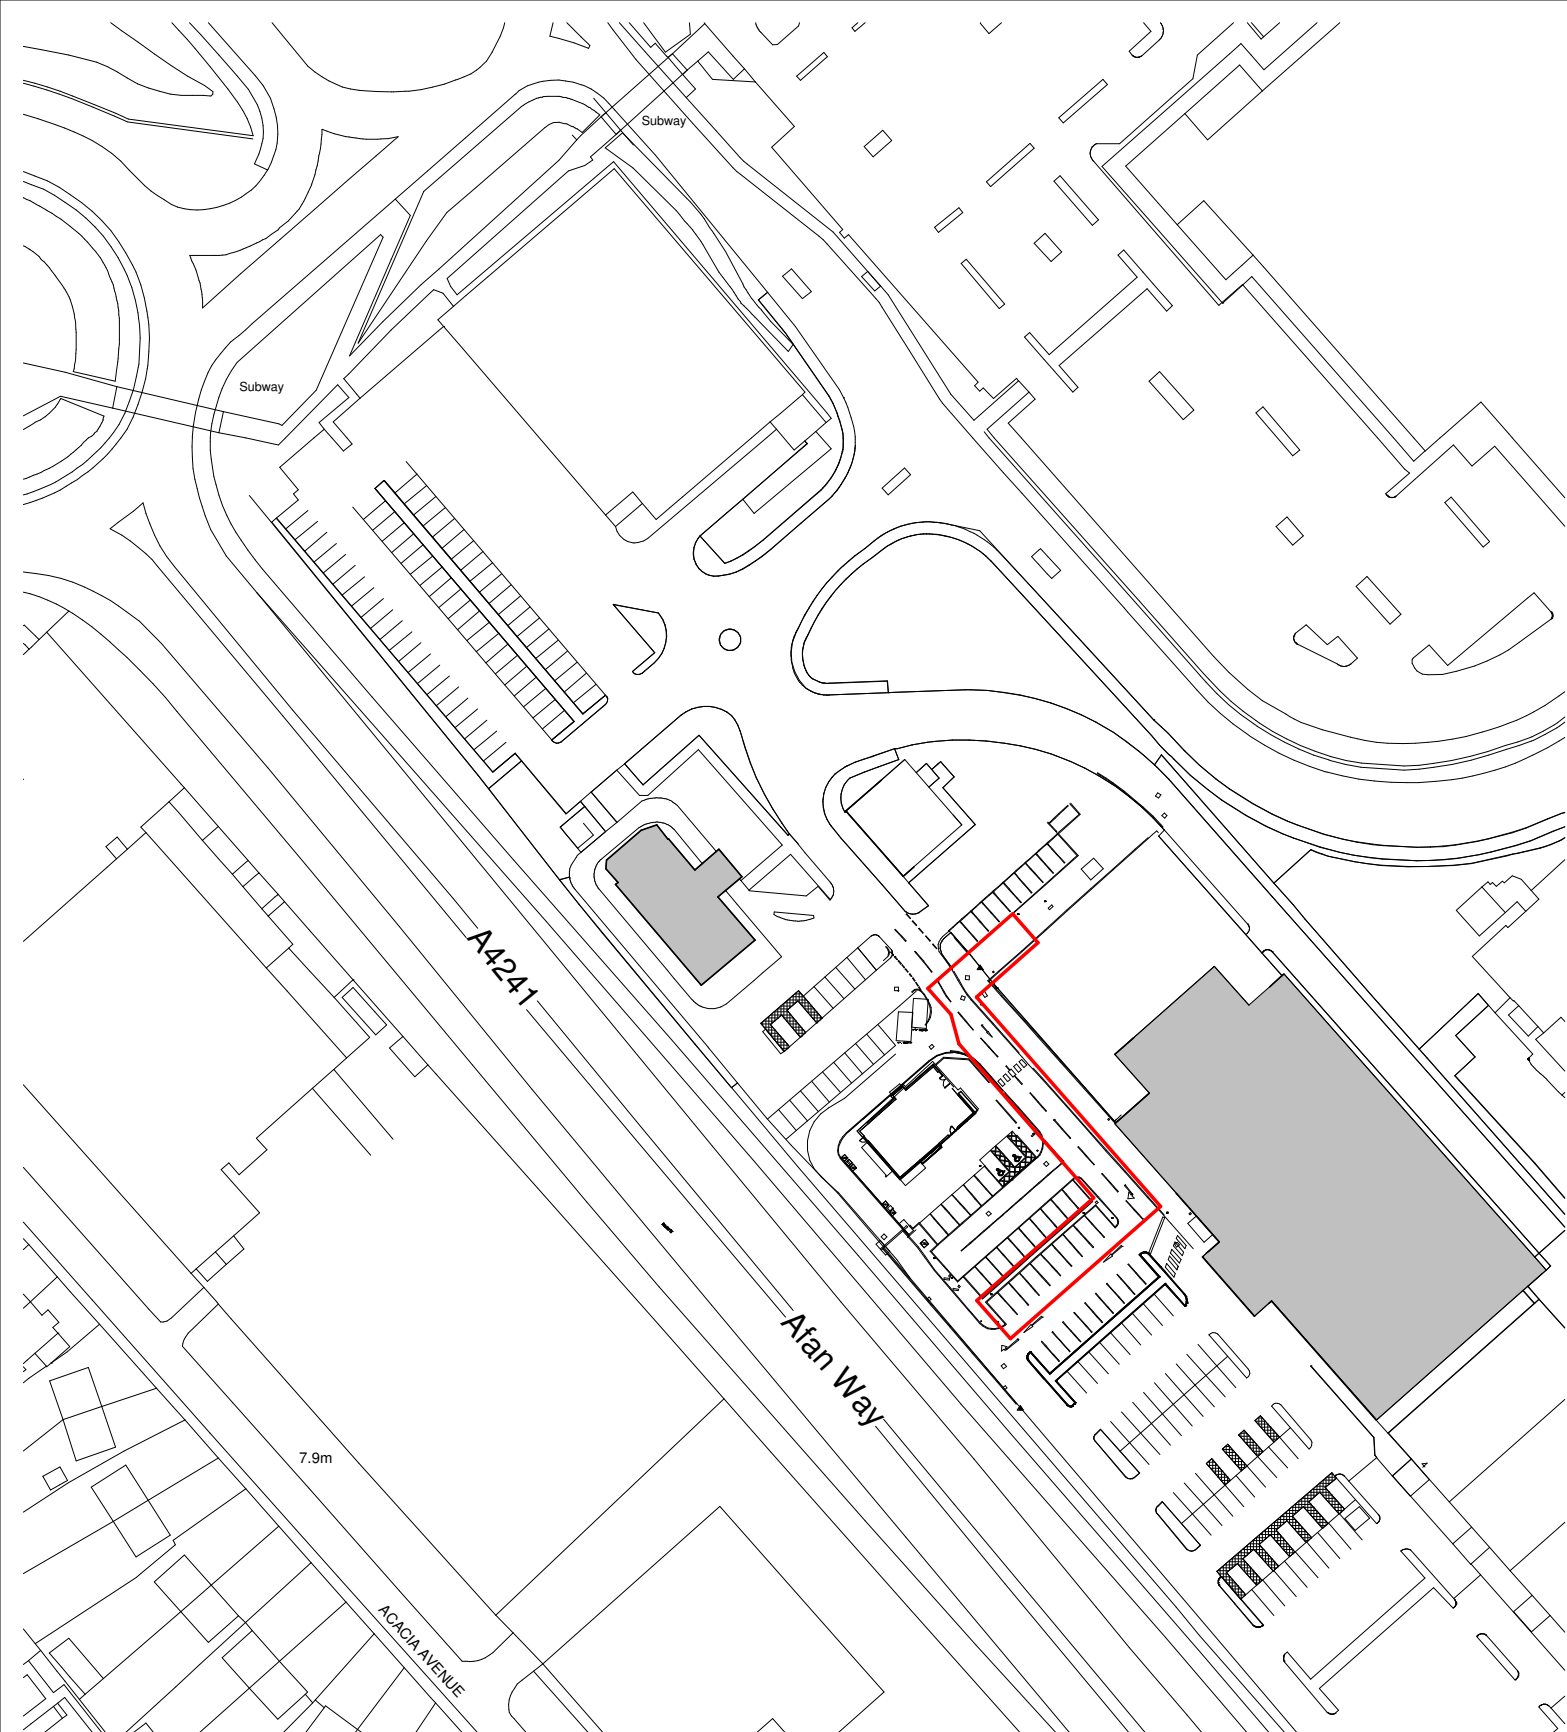


10 0 10 20 30 40 50
SCALE
1: 1250
m

— = Site Boundary
669.1 M²

License No. 0100031673

P5	Amendments to layout	24/07/24	EK	SM
P4	Amendments To Planning	08/04/24	EK	SM
P3	Minor Amendments	29.02.24	EK	SM
P2	Red line boundary amended.	08.02.24	AR	SM
P1	Red line boundary updated.	01.02.24	AR	SM
Revision	Date	By	Chk	

Date: 29/01/24

Checked by : SM

Sheet Name: Site Location Plan

Project No: 8806.29

Revision: P5

Drawn by: AR

Scale @ A4 : 1 : 1250

Purpose of issue: Preliminary

Status:

Drawing No:

BOW-A0-ZZ-DR-A-1010

Do not scale from this drawing
This drawing is the copyright of Bowman Riley Architects Limited.©

GRIDSERVE
HUB SITE Baglan Bay



GRIDSERVE
sustainable energy