
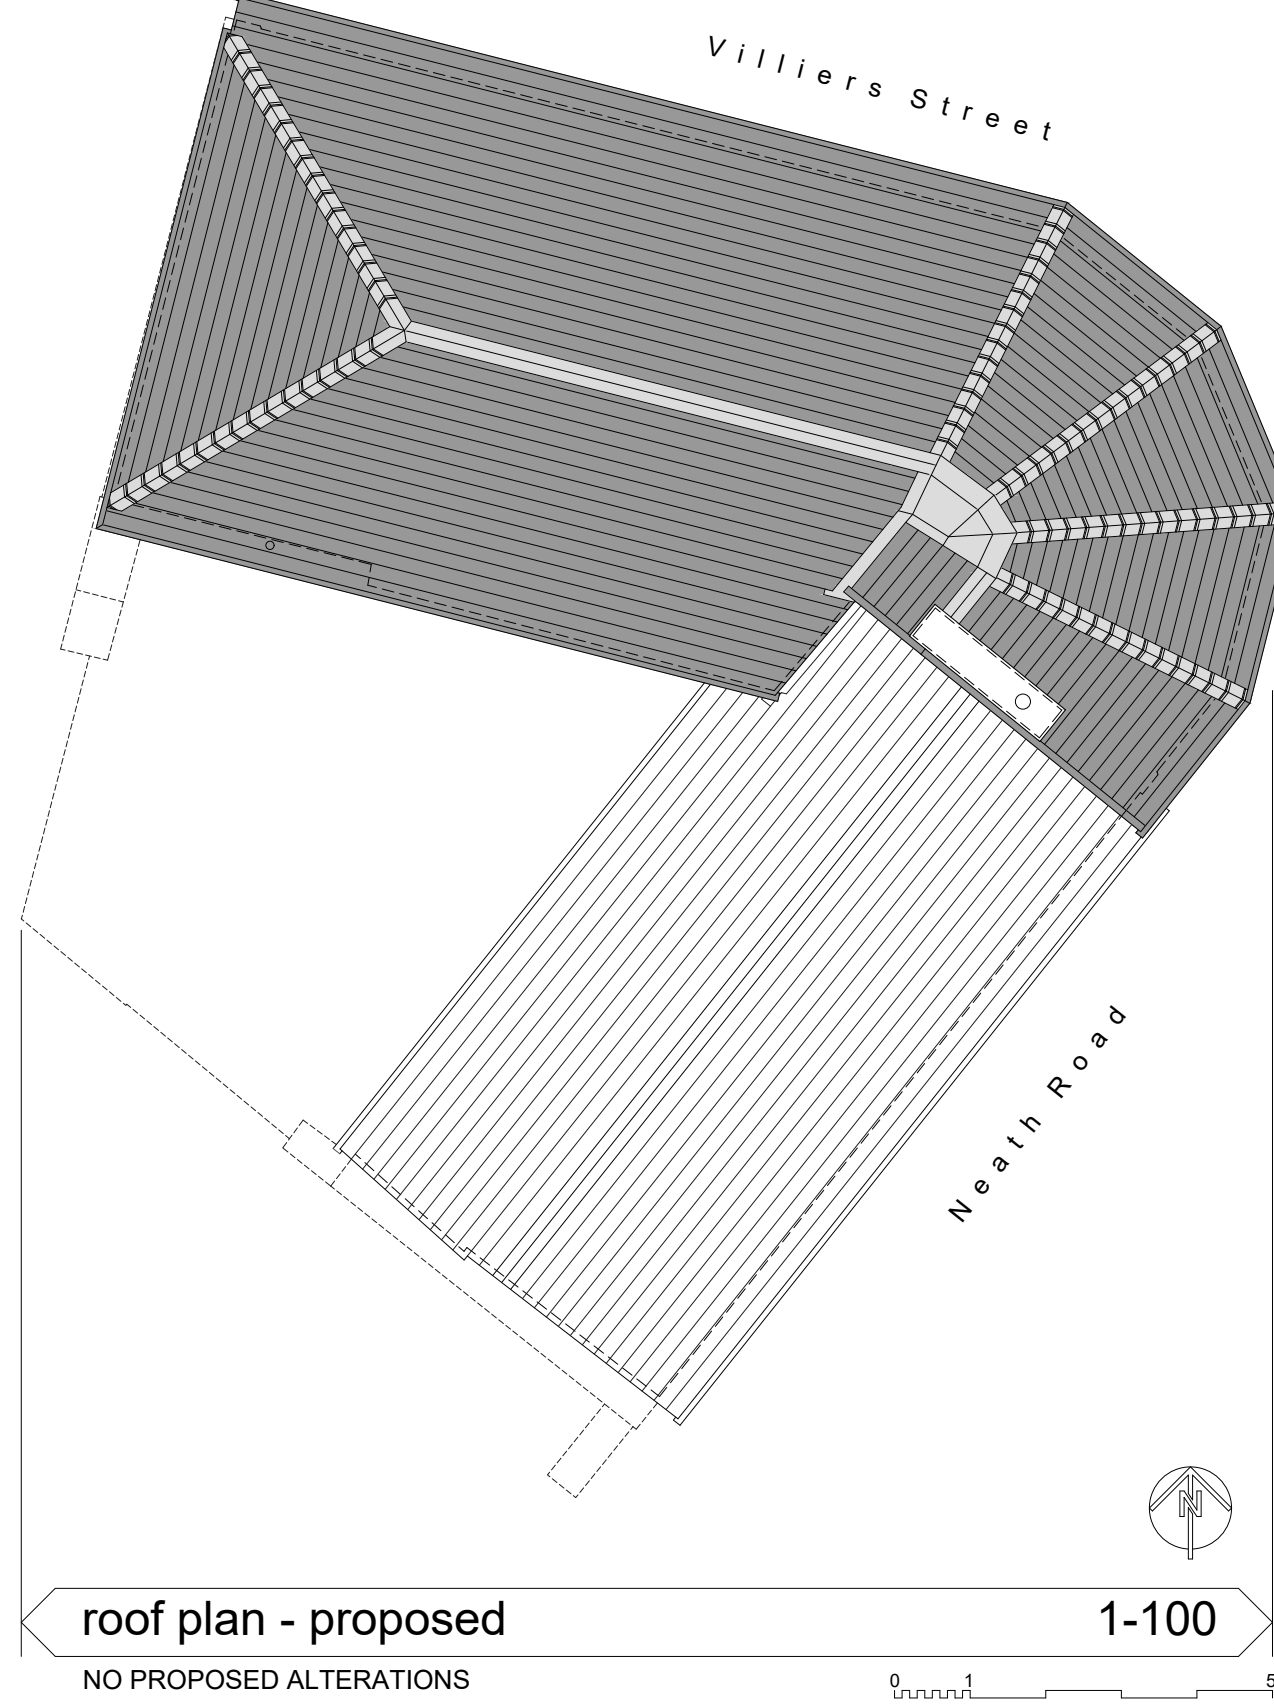
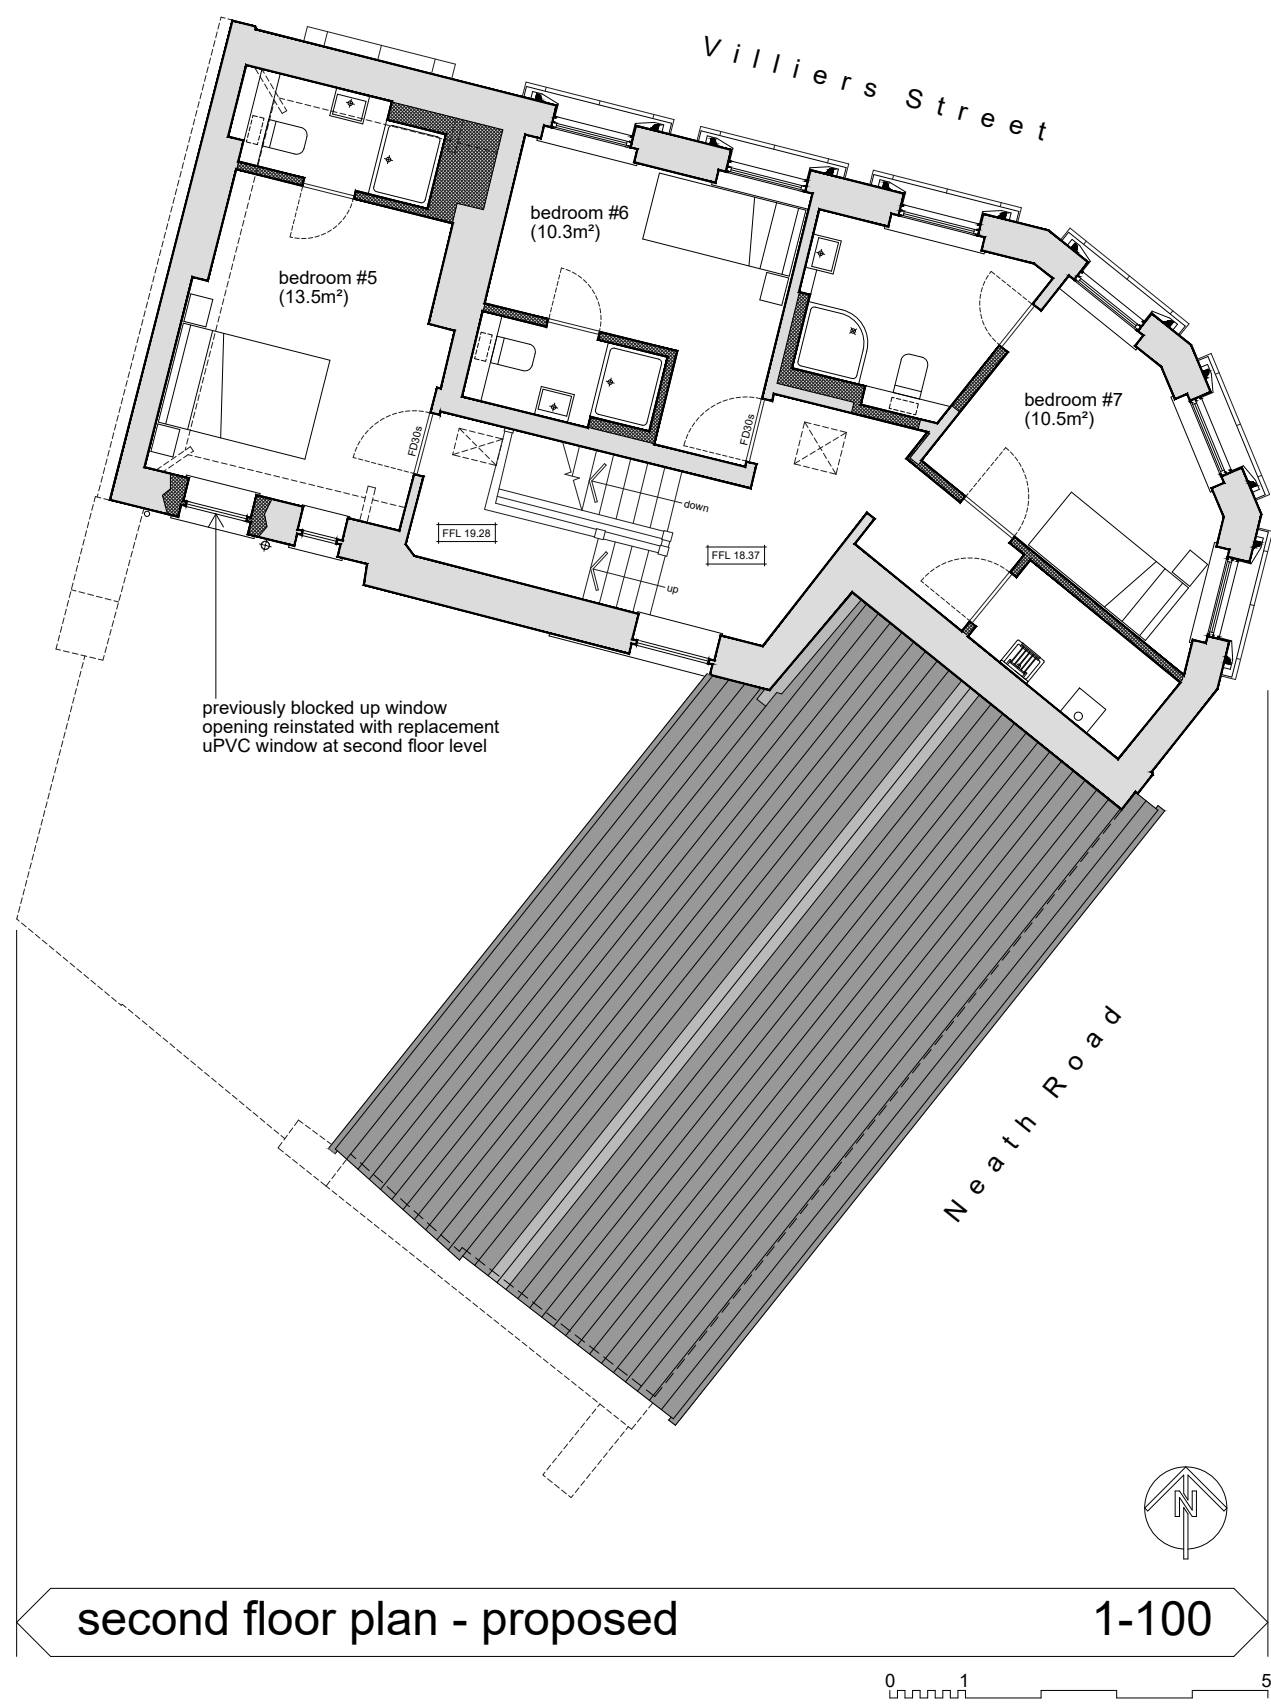
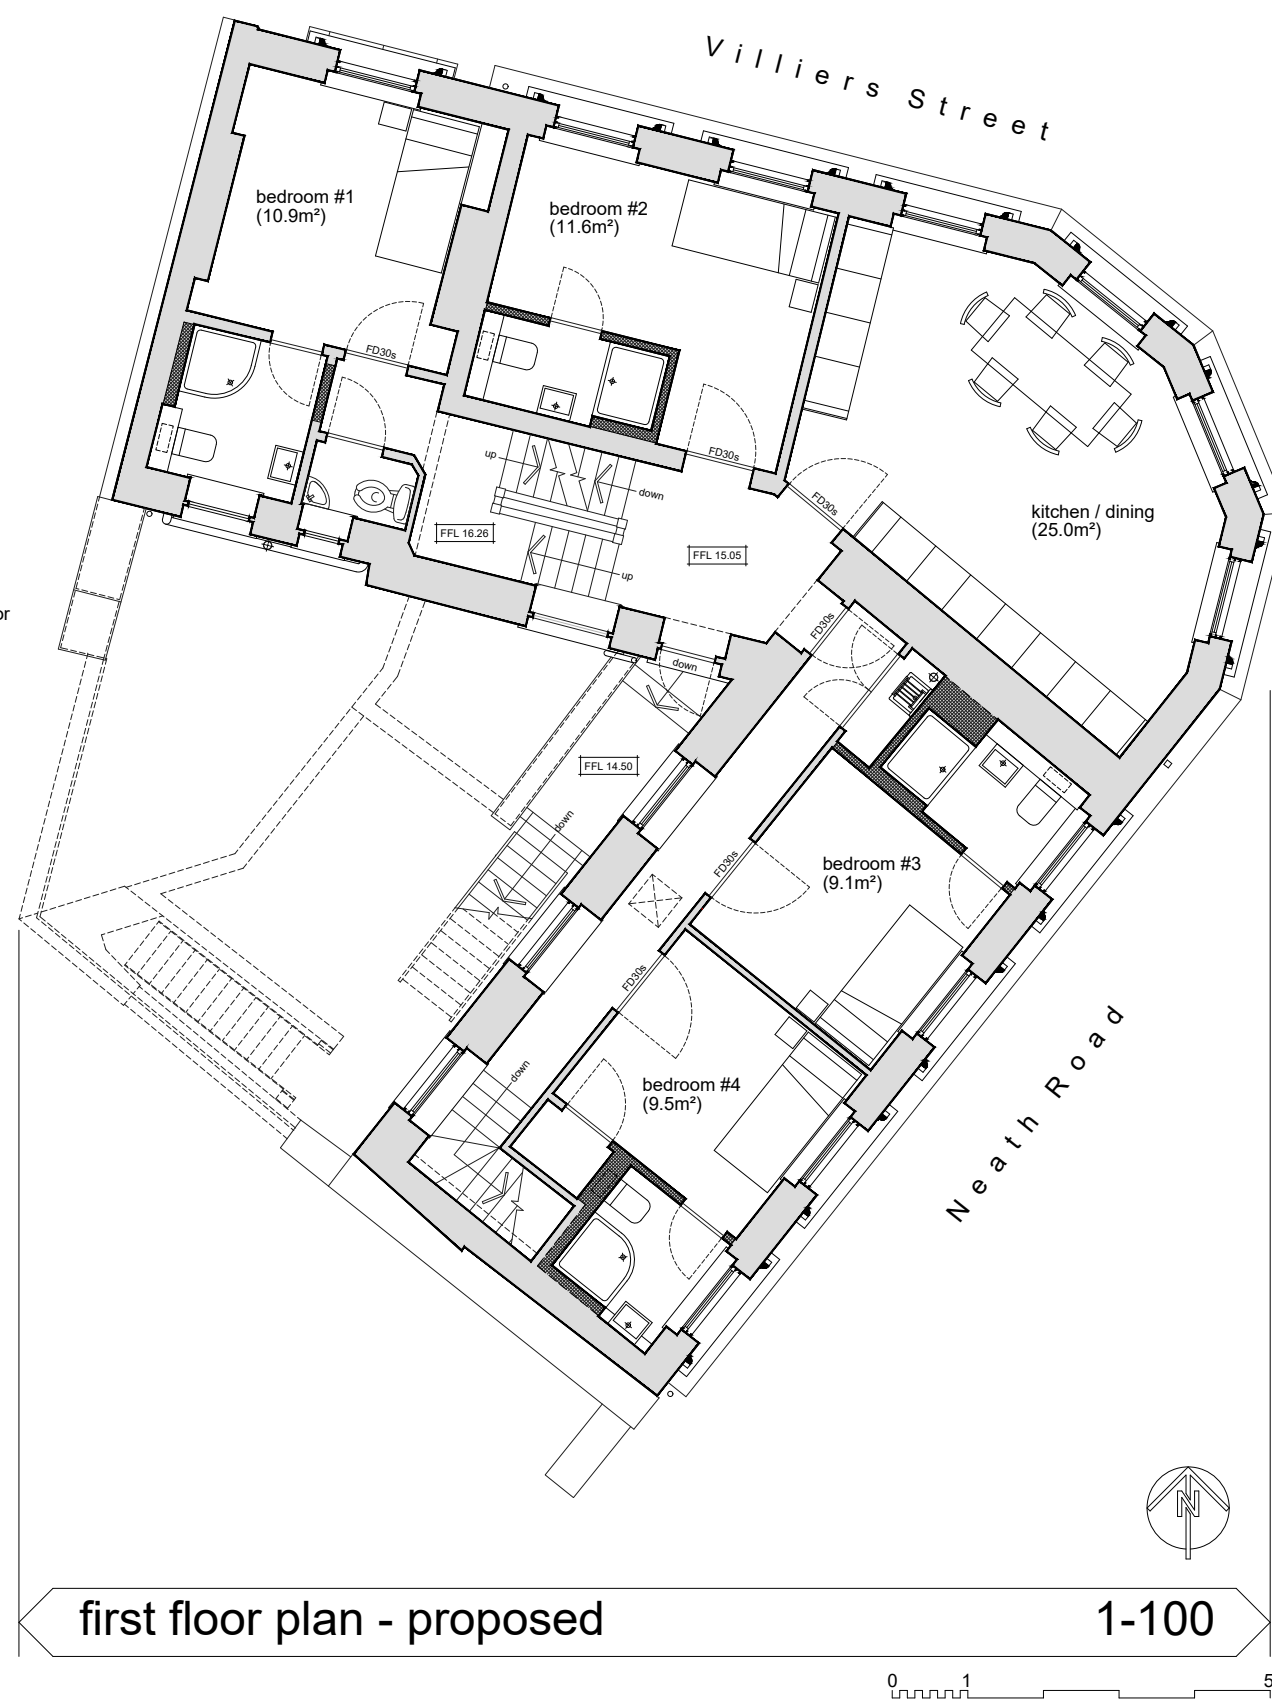
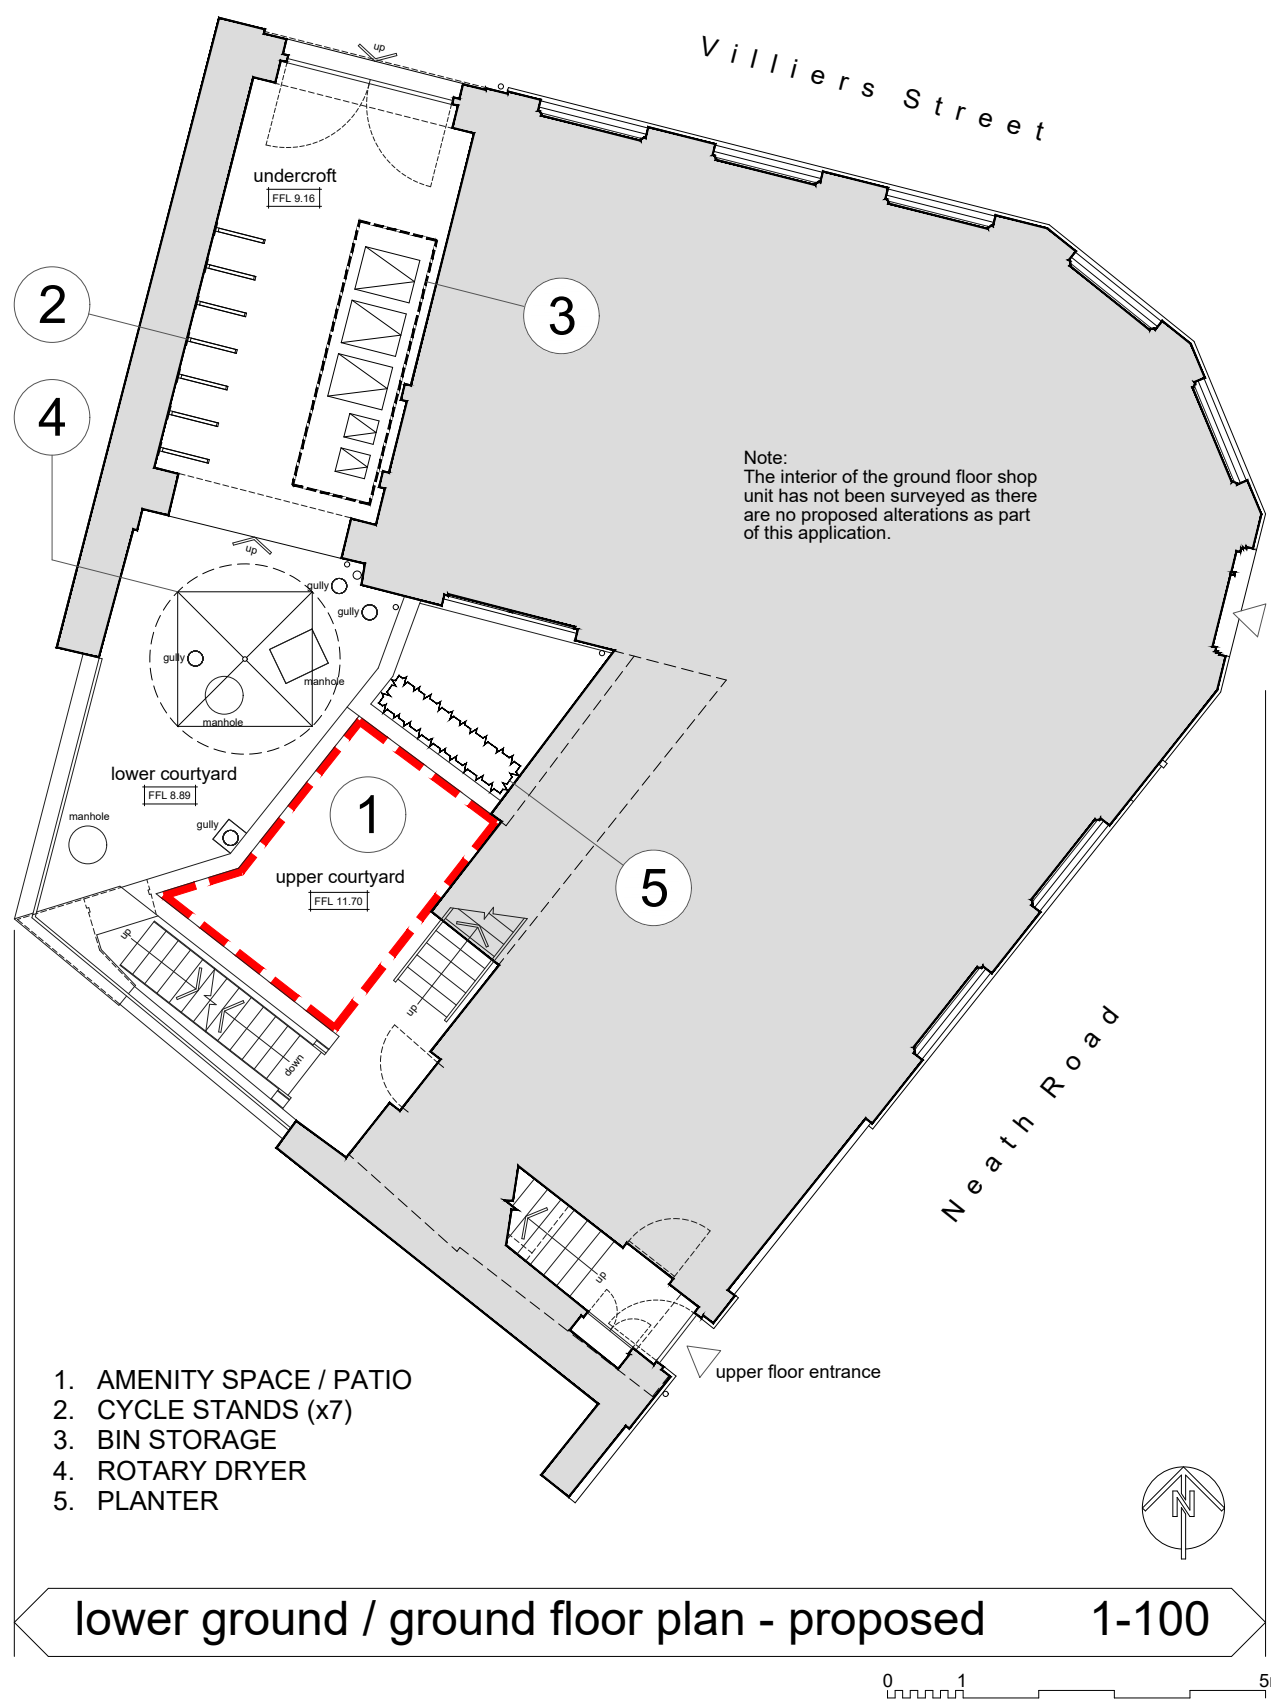
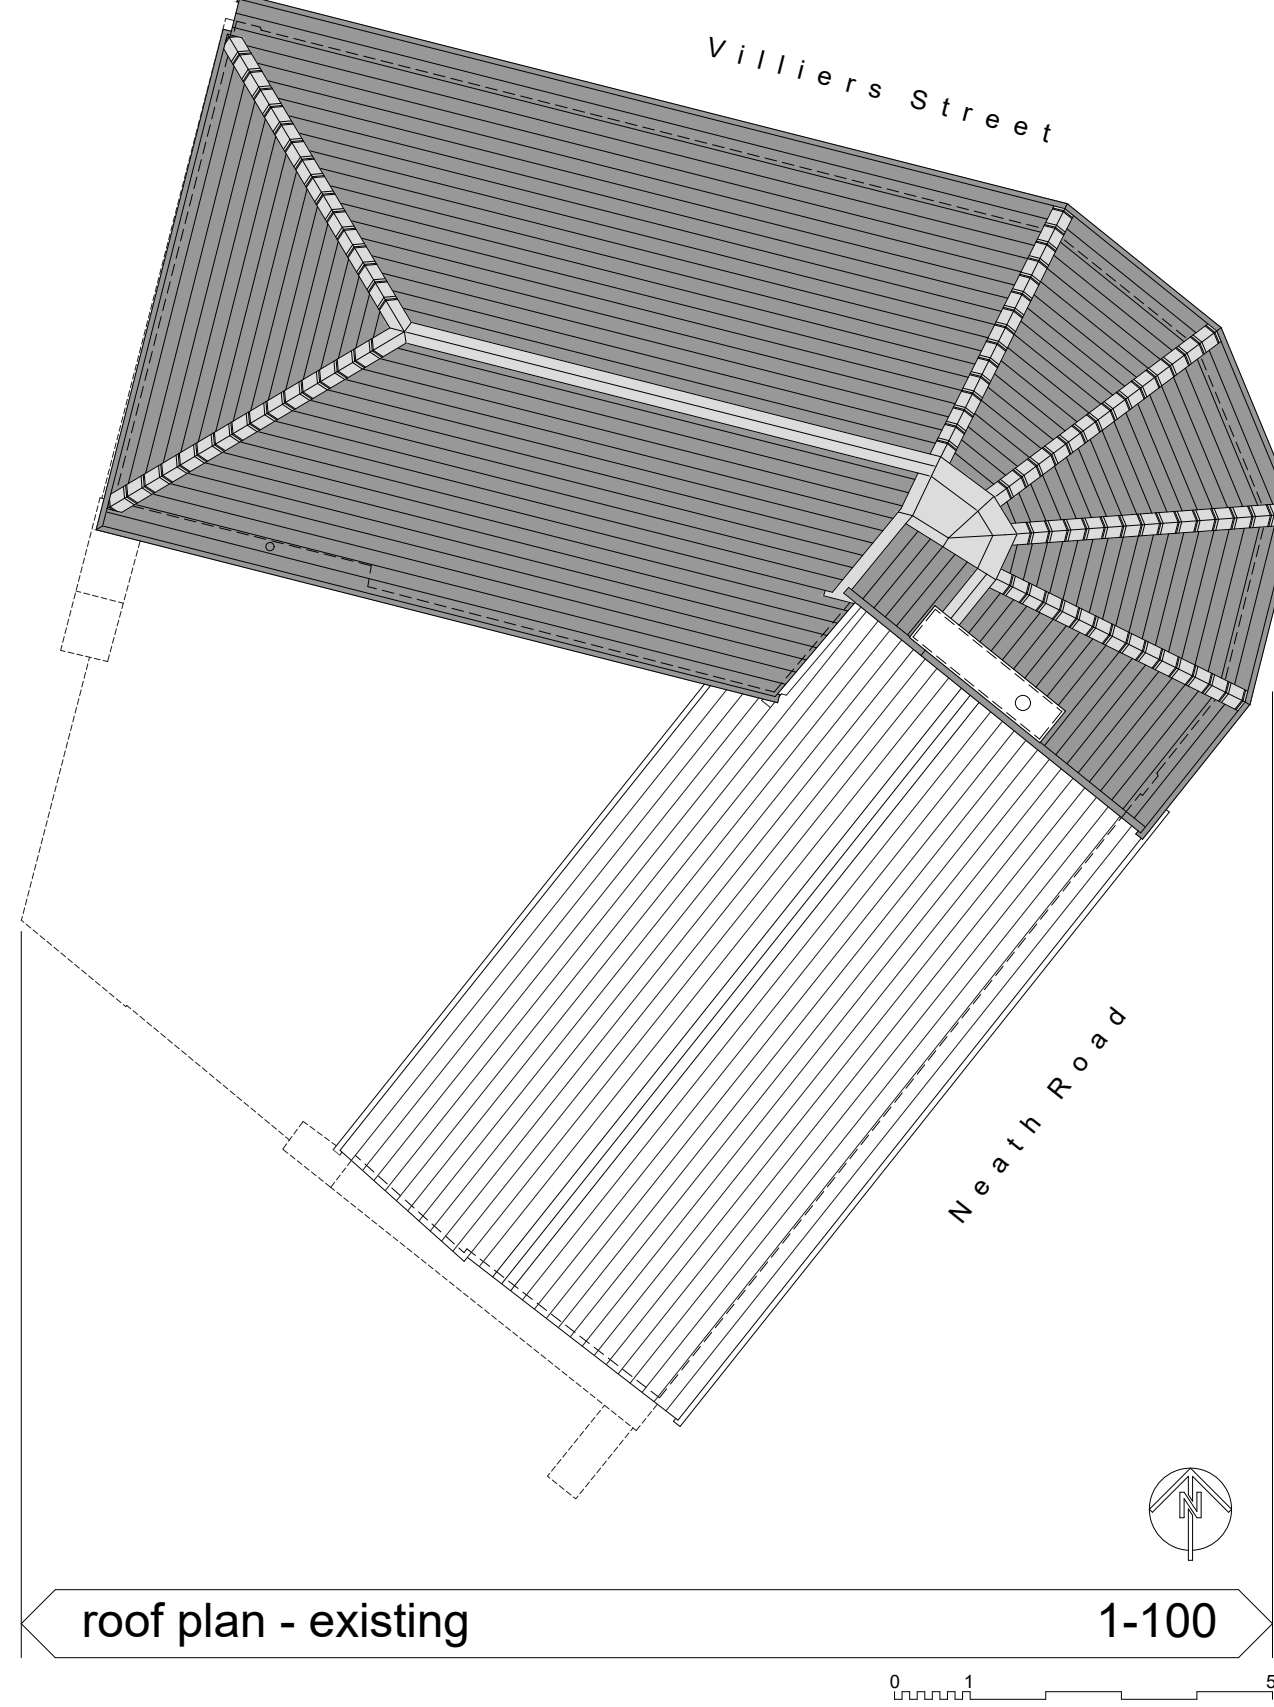
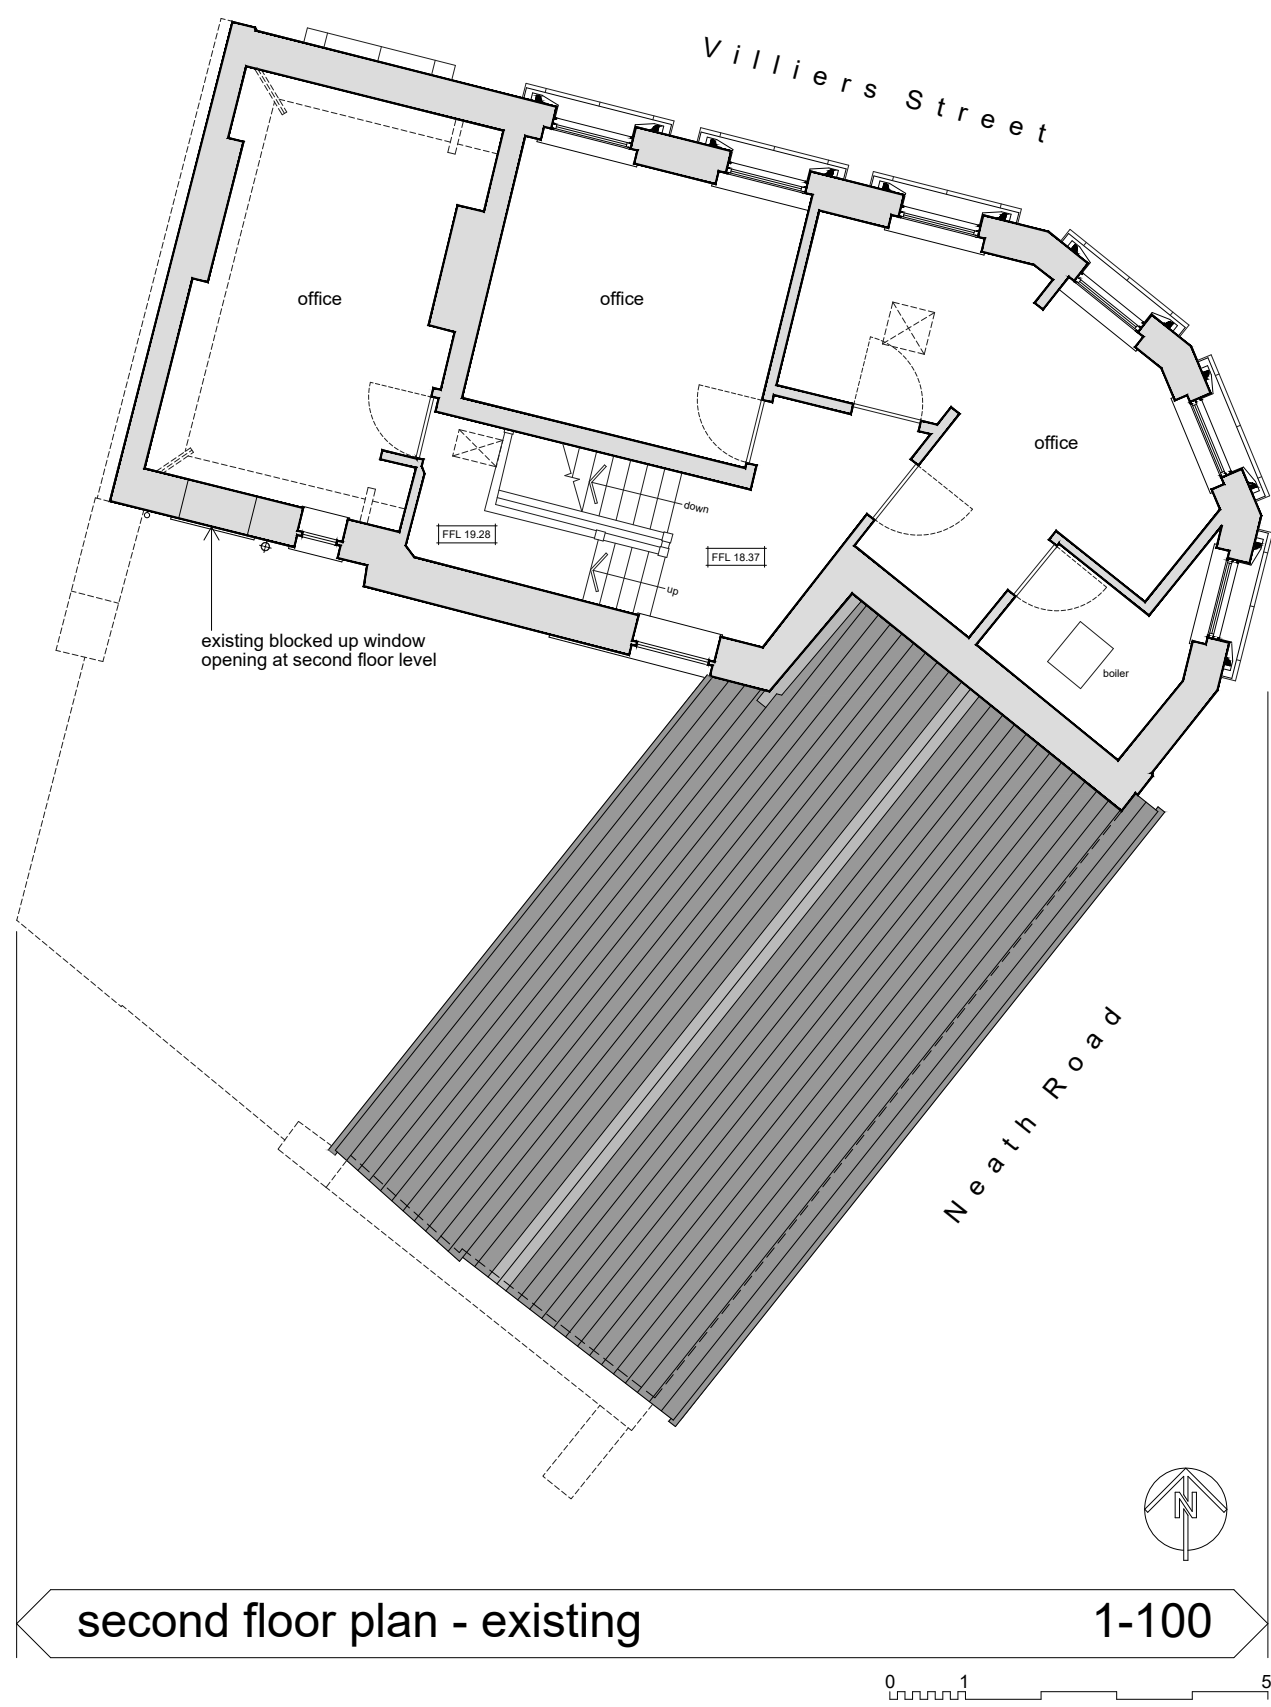
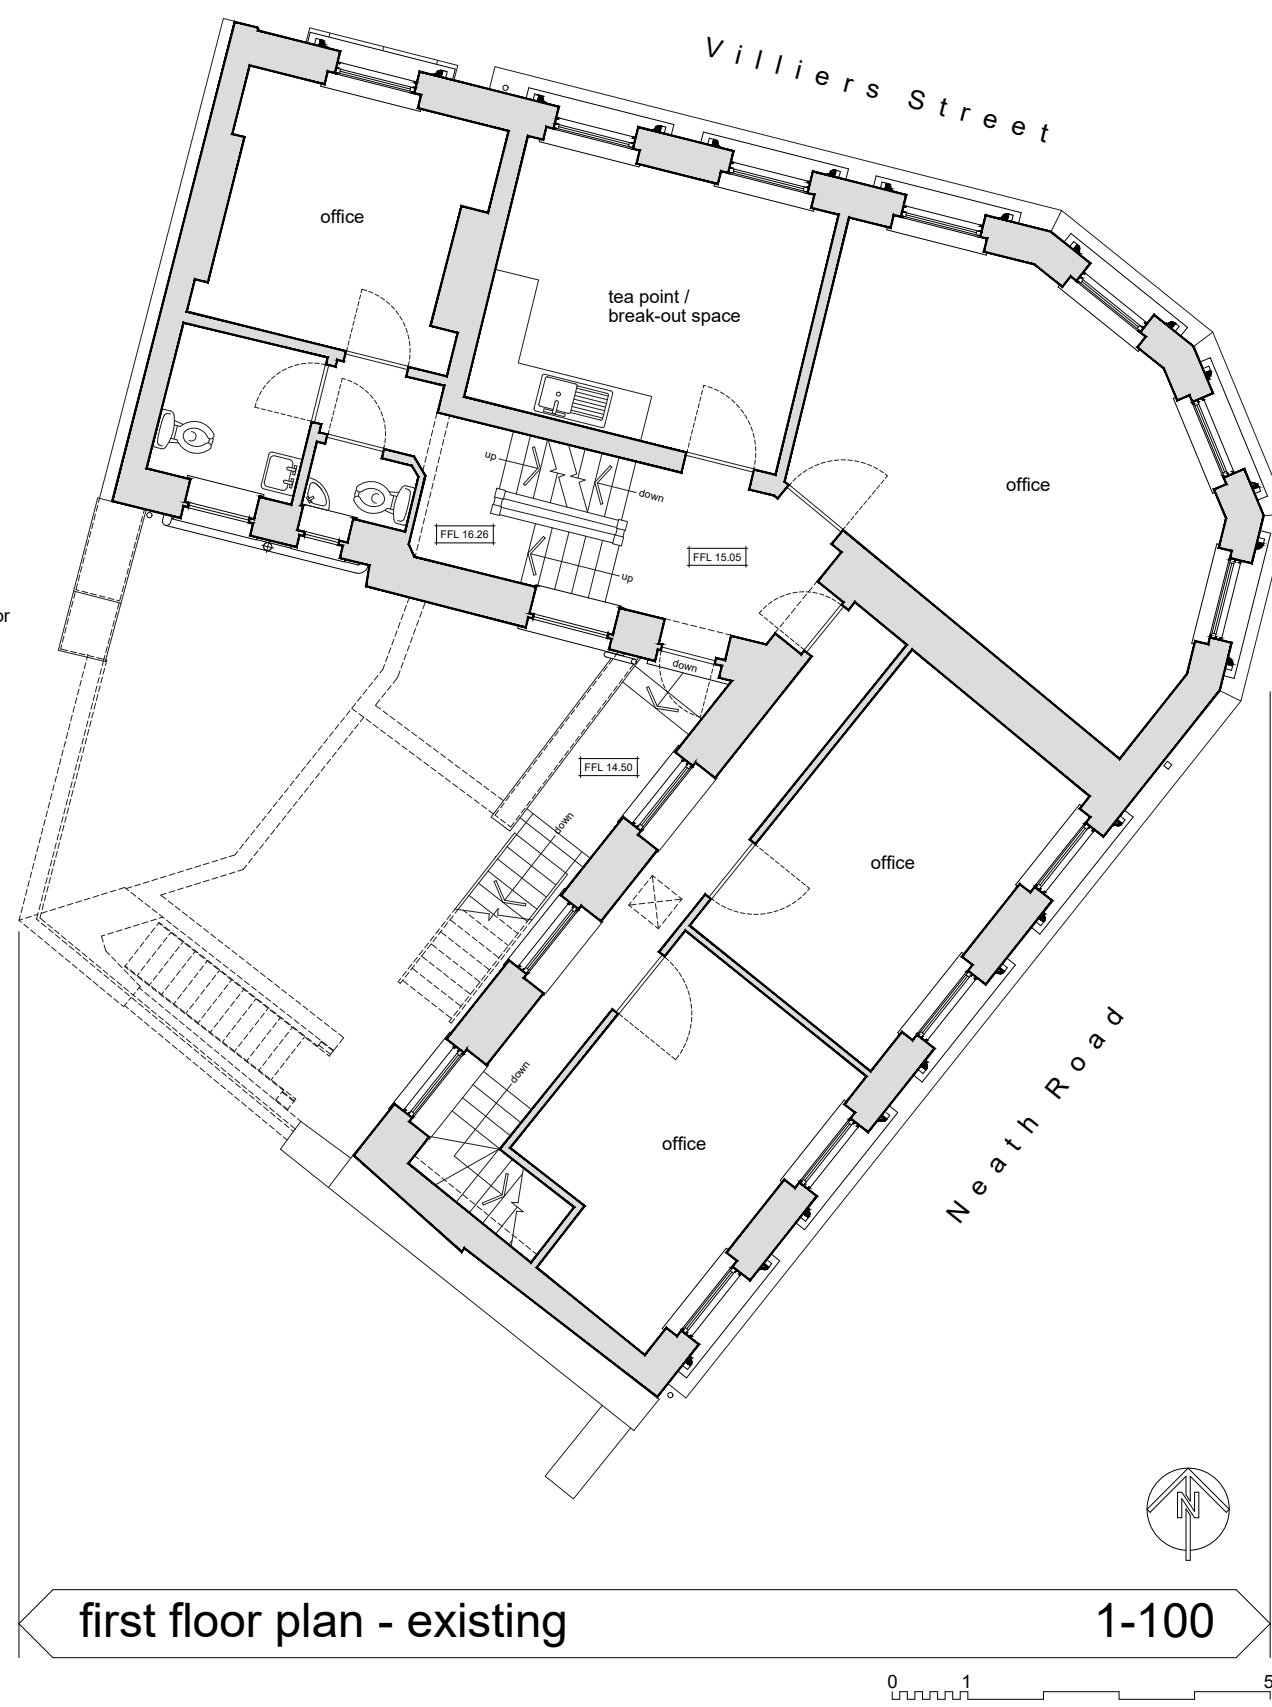


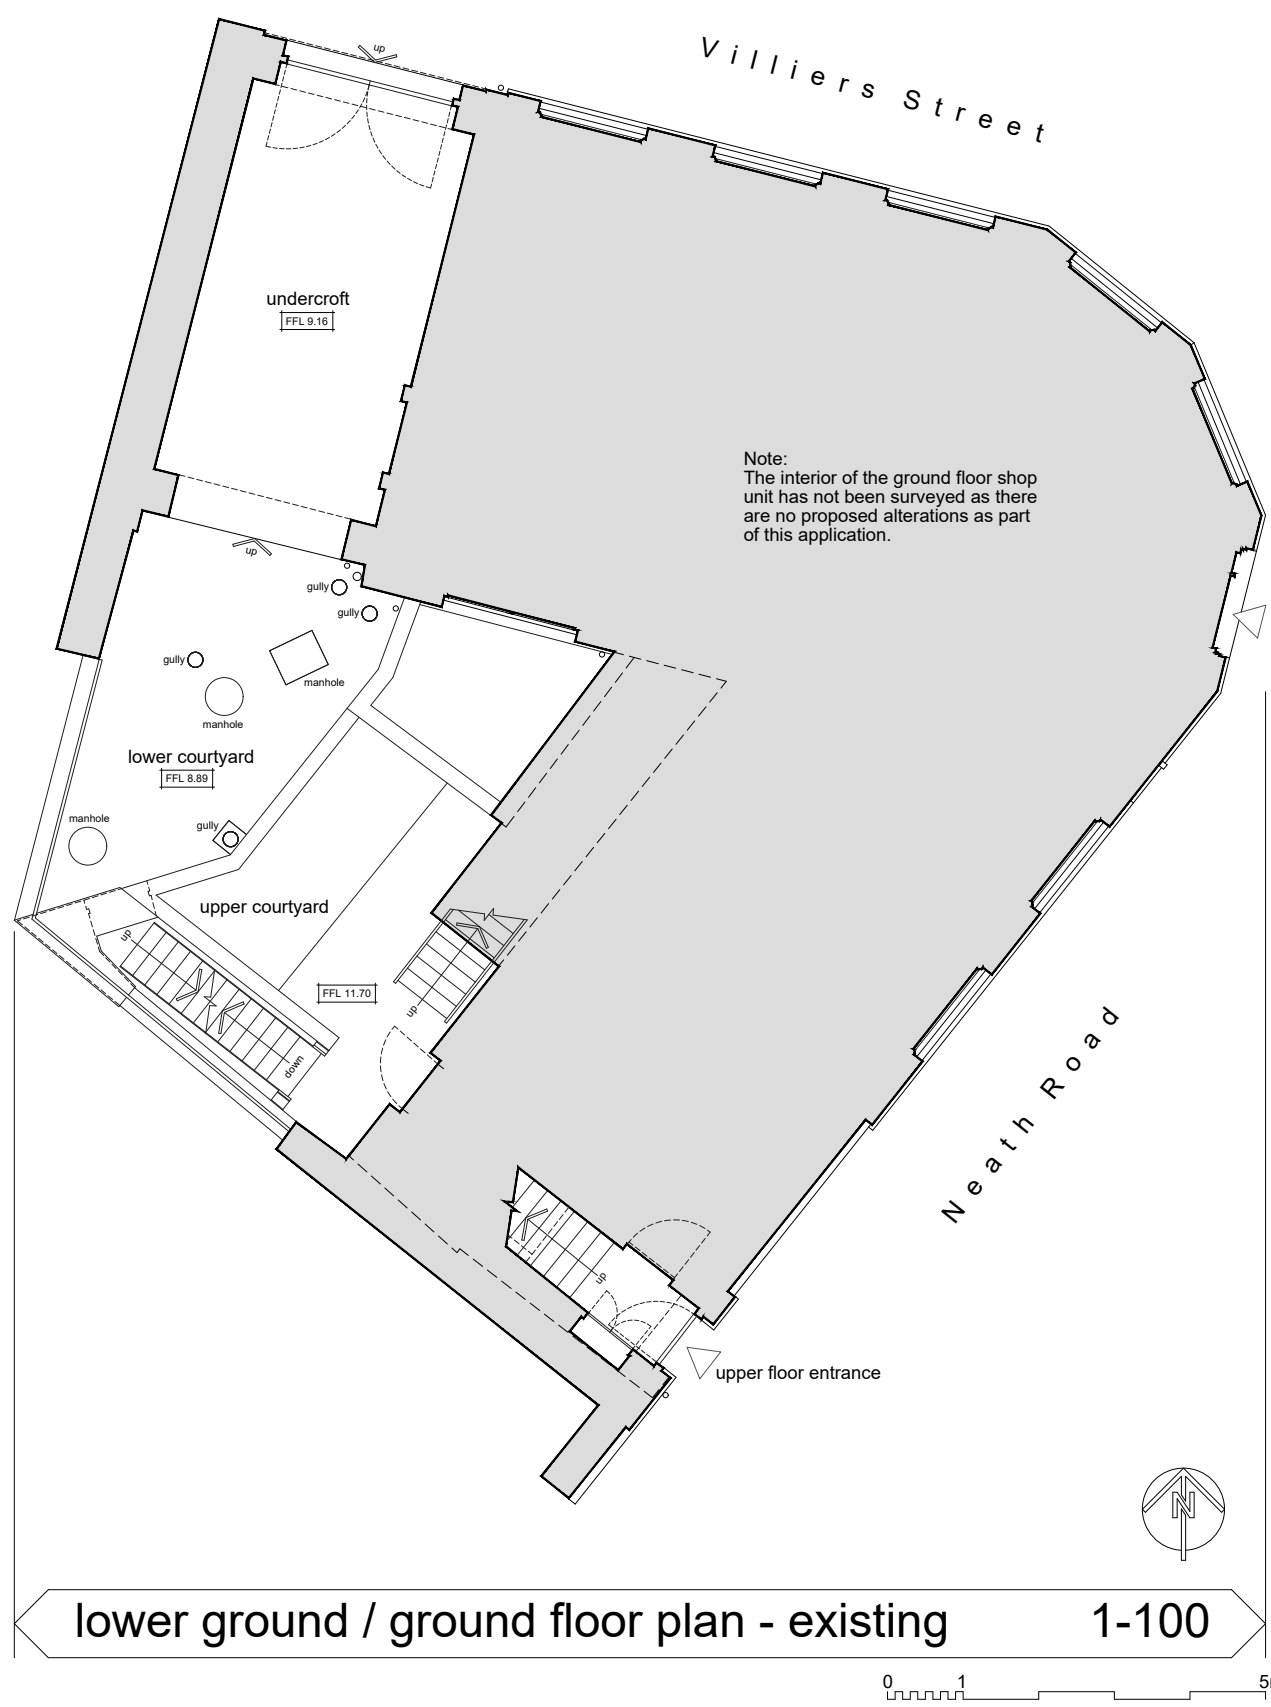

1. This drawing is copyright Lloyd Britton ARCHITECT Limited and must not be copied in whole or part without prior consent.
2. Do not scale this drawing - use figured dimensions only.
3. All dimensions are in millimetres unless noted otherwise.
4. All levels are shown in metres unless noted otherwise.
5. All dimensions are to be checked on site prior to commencement of works and any discrepancies must be checked immediately with the architect.
6. This drawing is to be read in conjunction with all other relevant architect's, engineer's, sub-contractor's and specialist's drawings and specifications.

Lloyd Britton ARCHITECT
LLOYD BRITTON ARCHITECT LIMITED
13, STURMINSTER ROAD, CARDIFF, CF23 7AG
T : 01495 617740
E : lloyd@lbaarchitect.co.uk

Project Title
**PROPOSED CHANGE OF USE OF EXISTING OFFICE
ACCOMMODATION TO RESIDENTIAL USE (HMO)**
at 43, NEATH ROAD, BRITON FERRY, PORT TALBOT,
SA11 2DX for MR. JOE WILSON

Drawing Title
**PLANNING:
PLANS - EXISTING & PROPOSED**

Drawing Number
0526_P02

Date
08 / 2024

Rev
1-100 @ A1

PLANNING

proposed change of use application
43, NEATH ROAD, BRITON FERRY