



EXISTING FRONT ELEVATION
31 COMMERCIAL RD




PROPOSED FRONT ELEVATION
31 COMMERCIAL RD

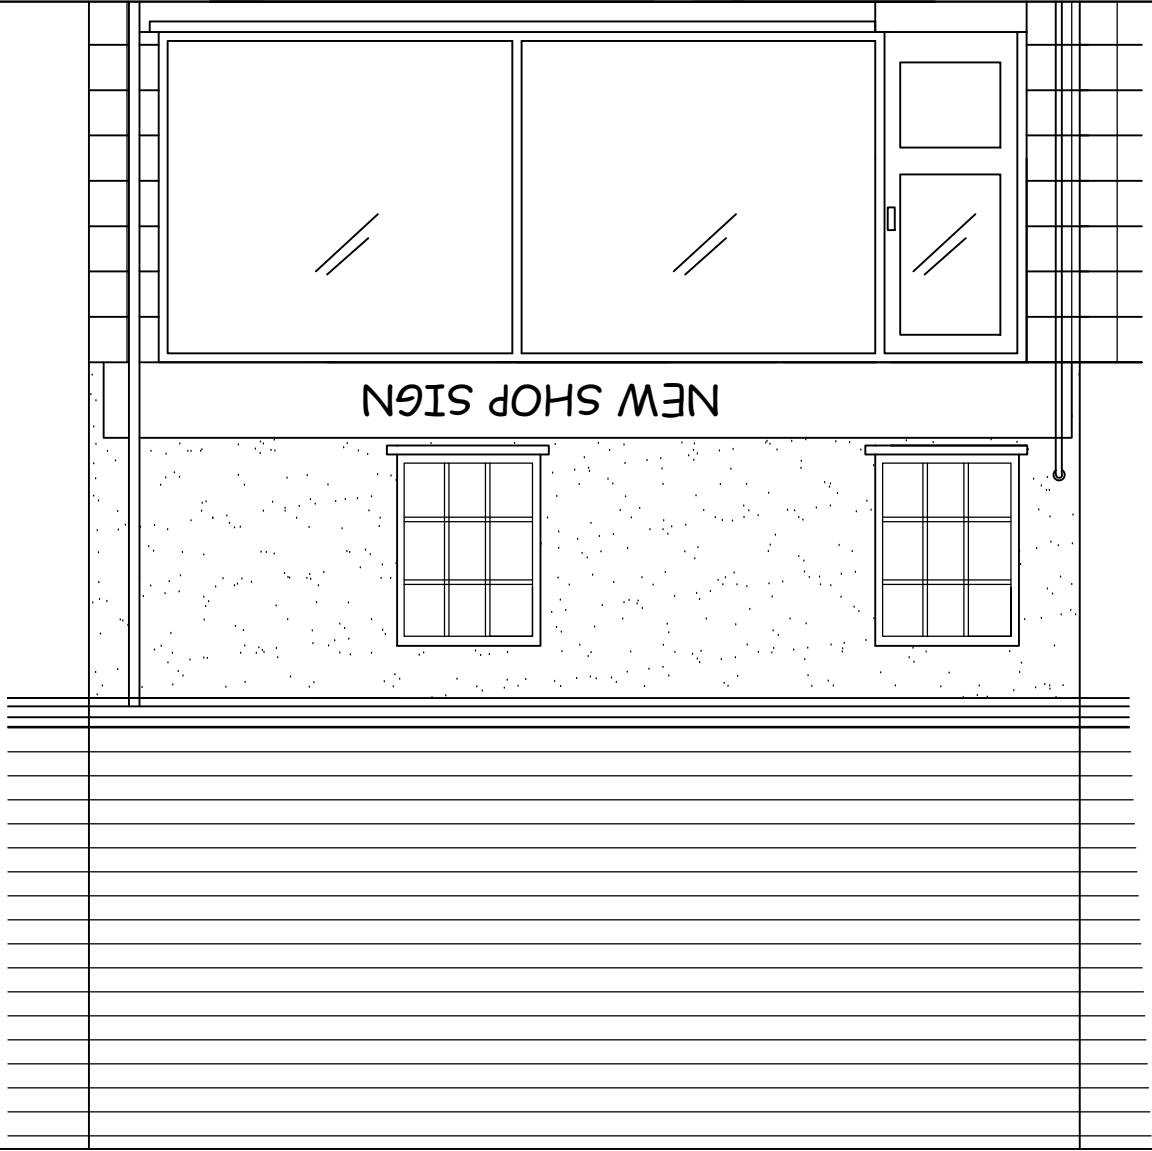

EXISTING PLAN 31
COMMERCIAL RD

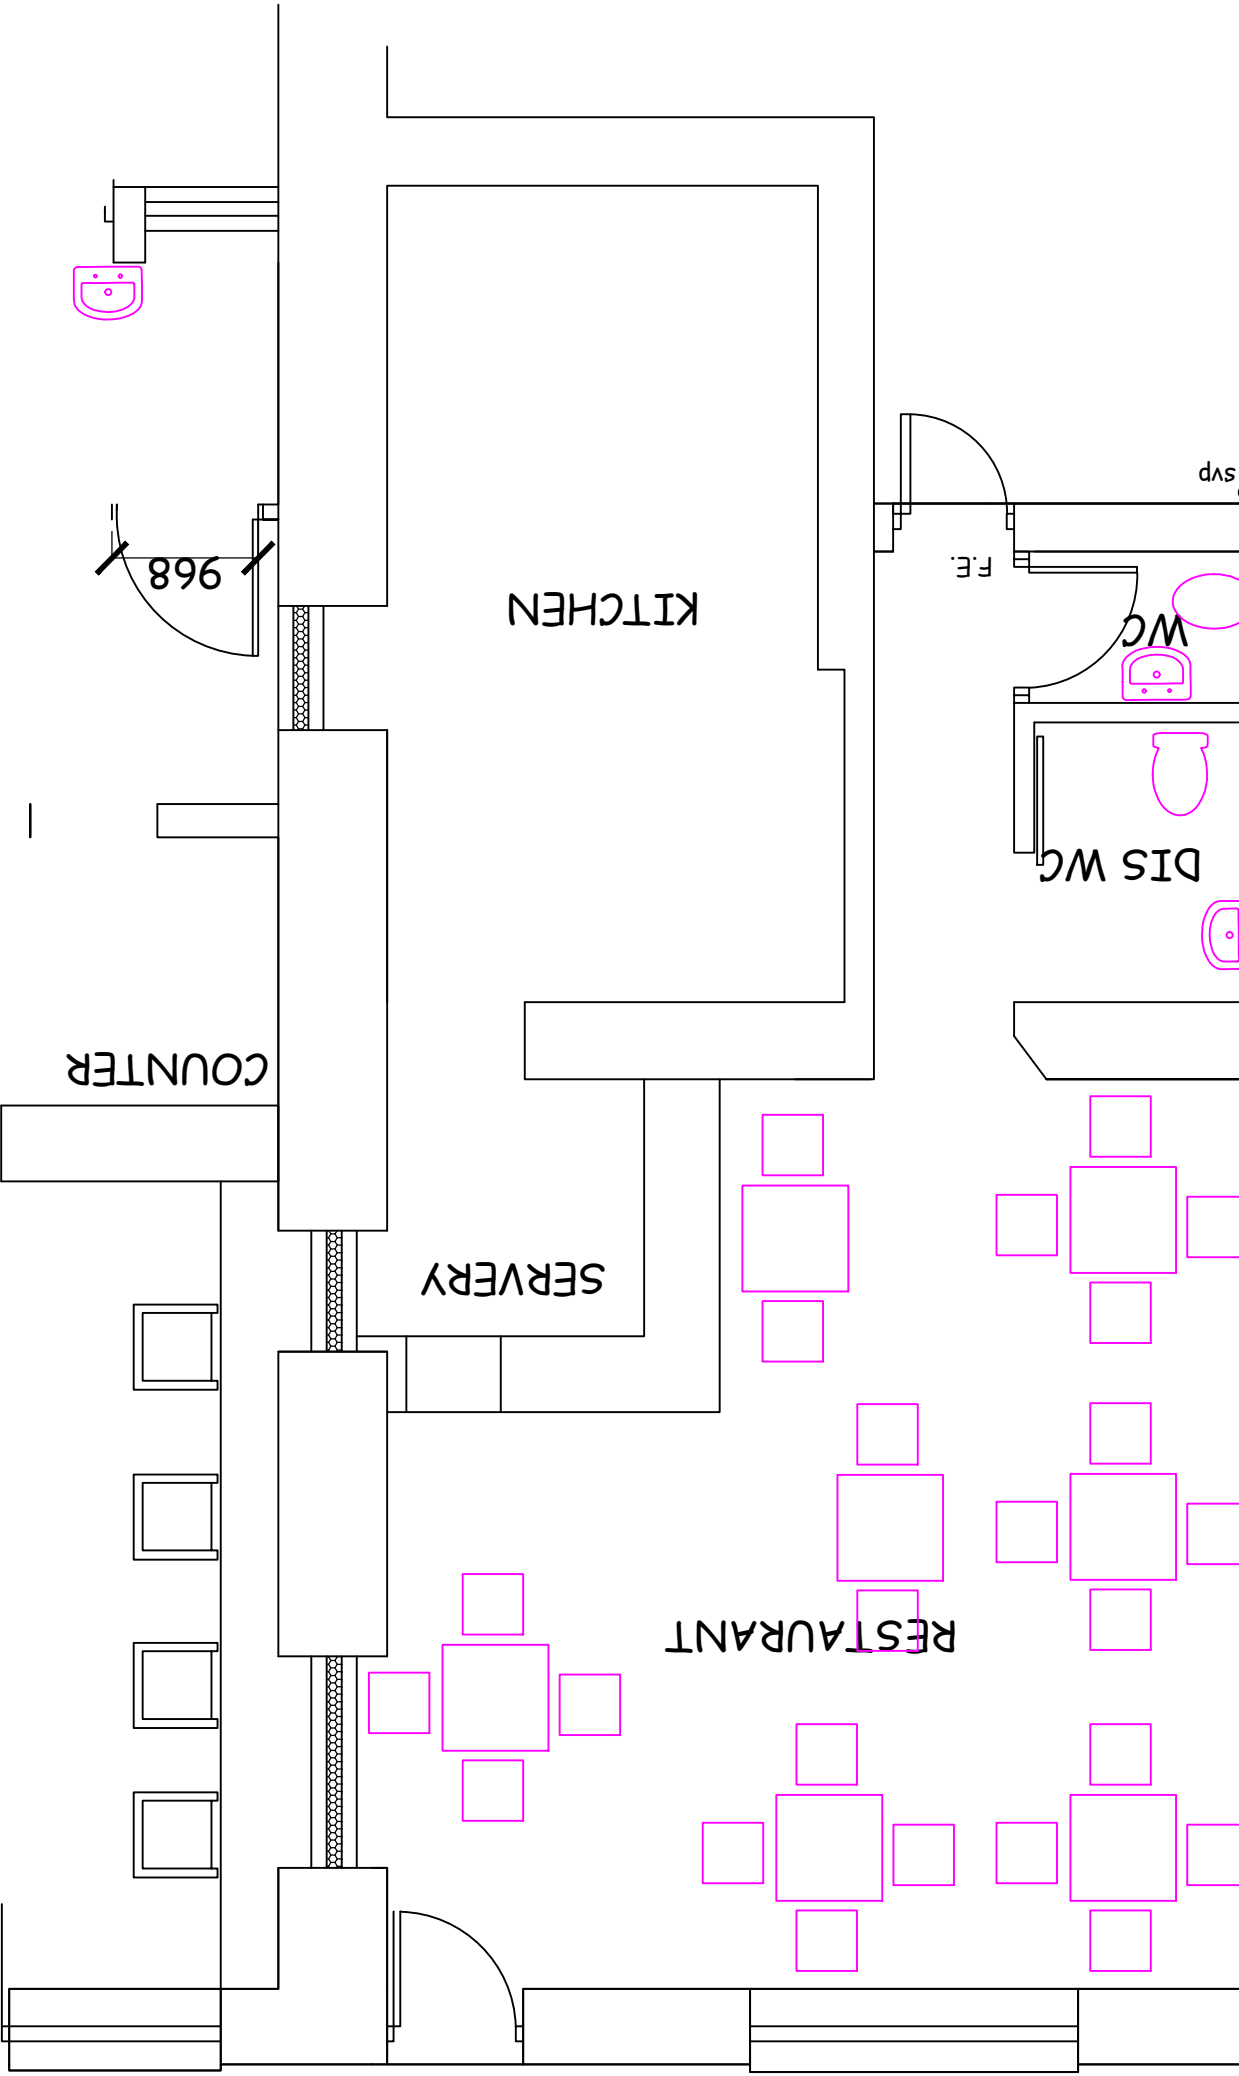

PROPOSED PLAN 31
COMMERCIAL RD

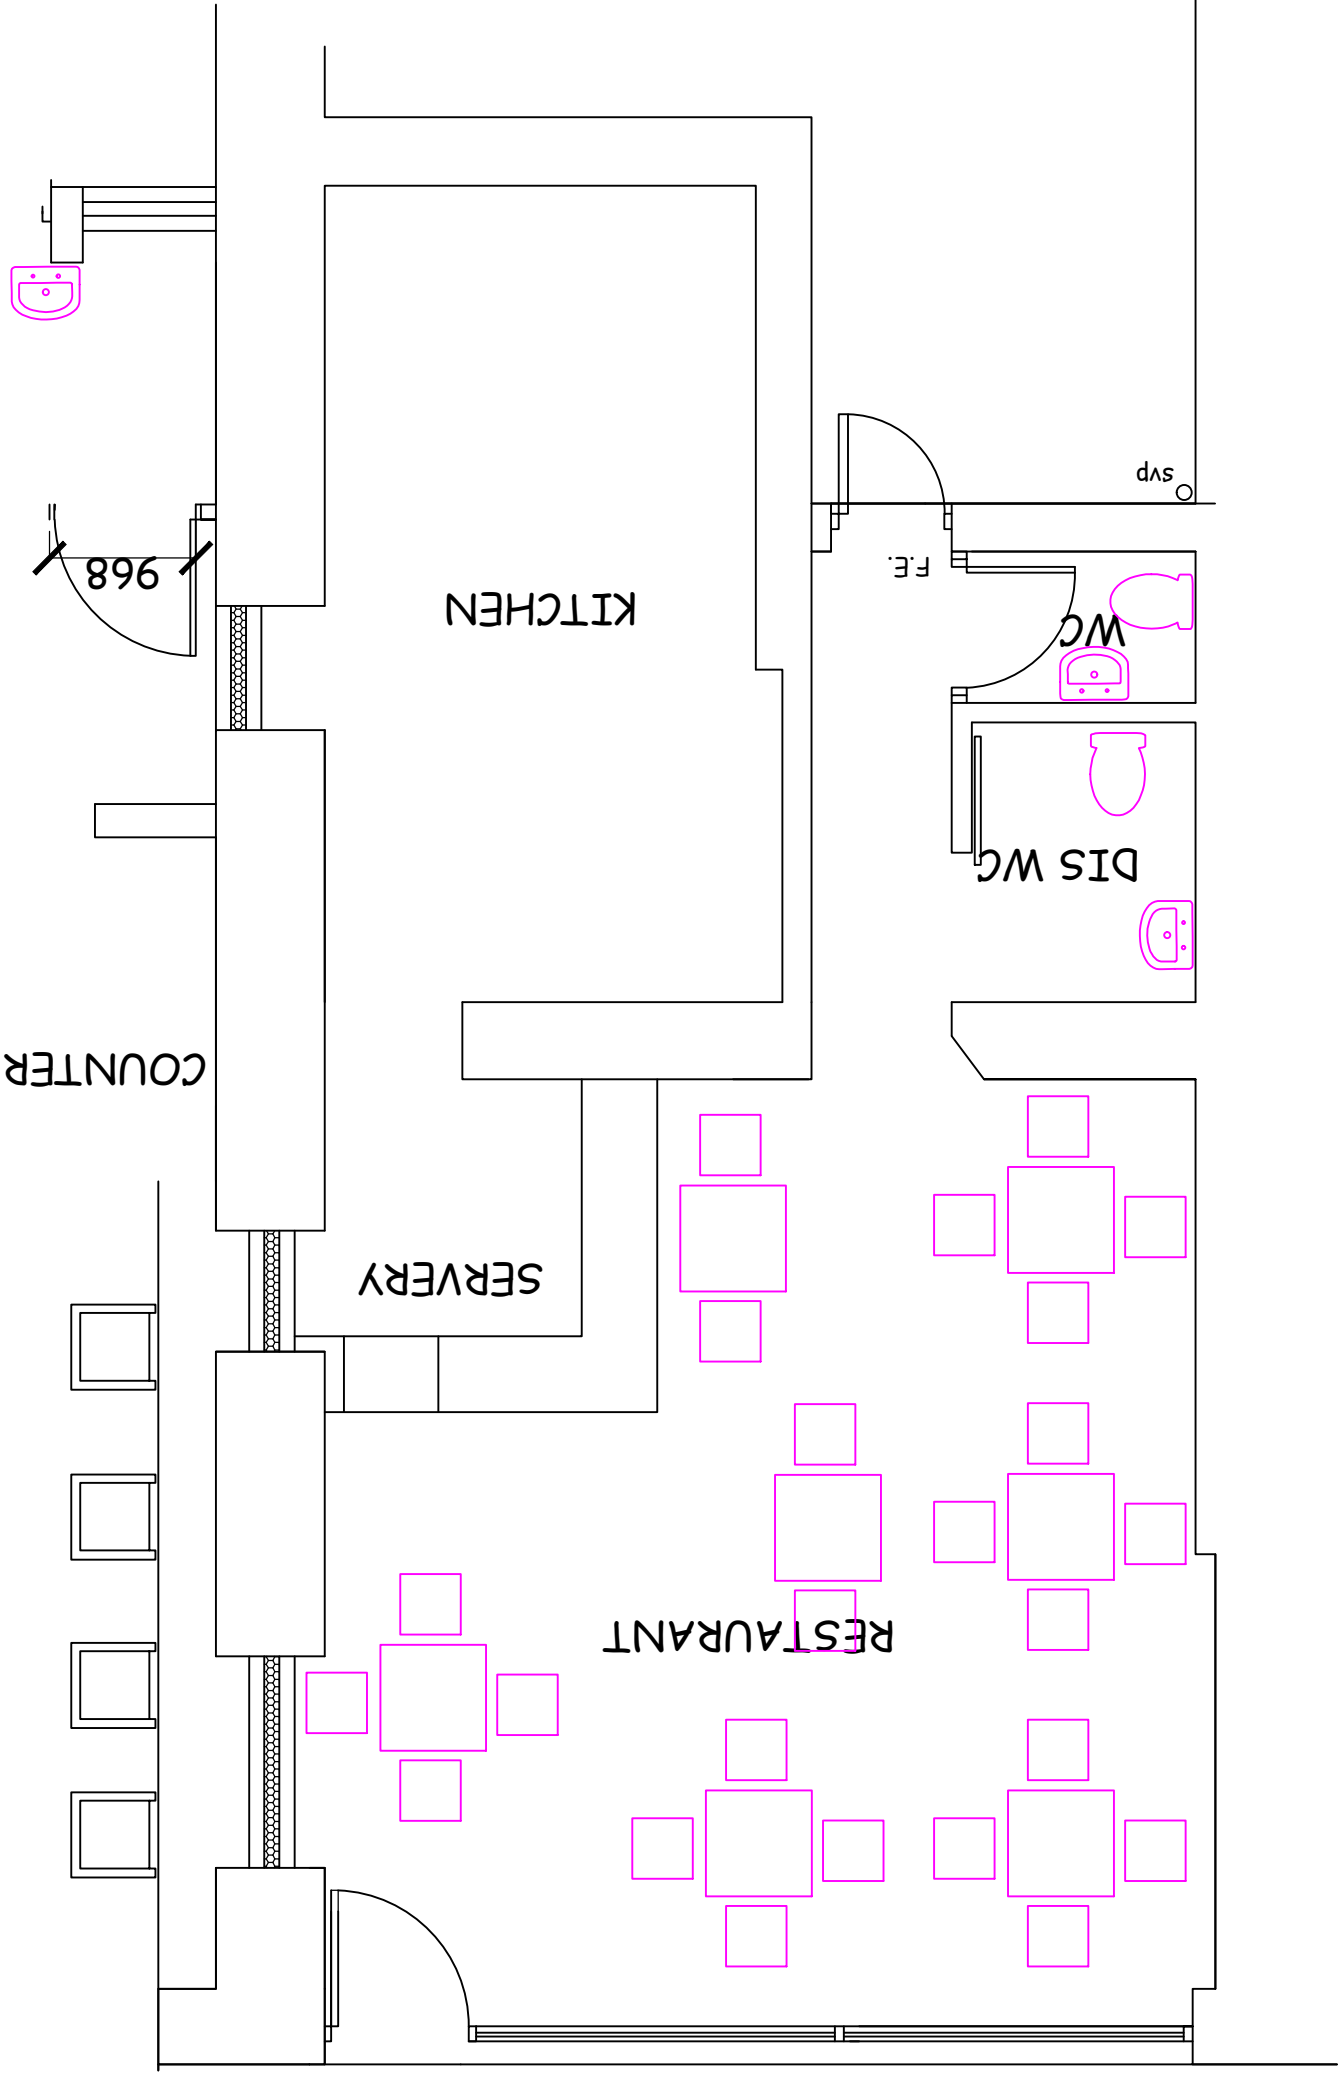

Project	SUK
Date	05.07.2024
Scale	1:50
Sheet	B-02

Project Name and Address	EXISTING & PROPOSED PLANS & ELEVATIONS 31 COMMERCIAL RD TAIBACH, PORT TALBOT
--------------------------	---

Firm Name and Address	
-----------------------	--

No.	Revision/Issue	Date

General Notes
