


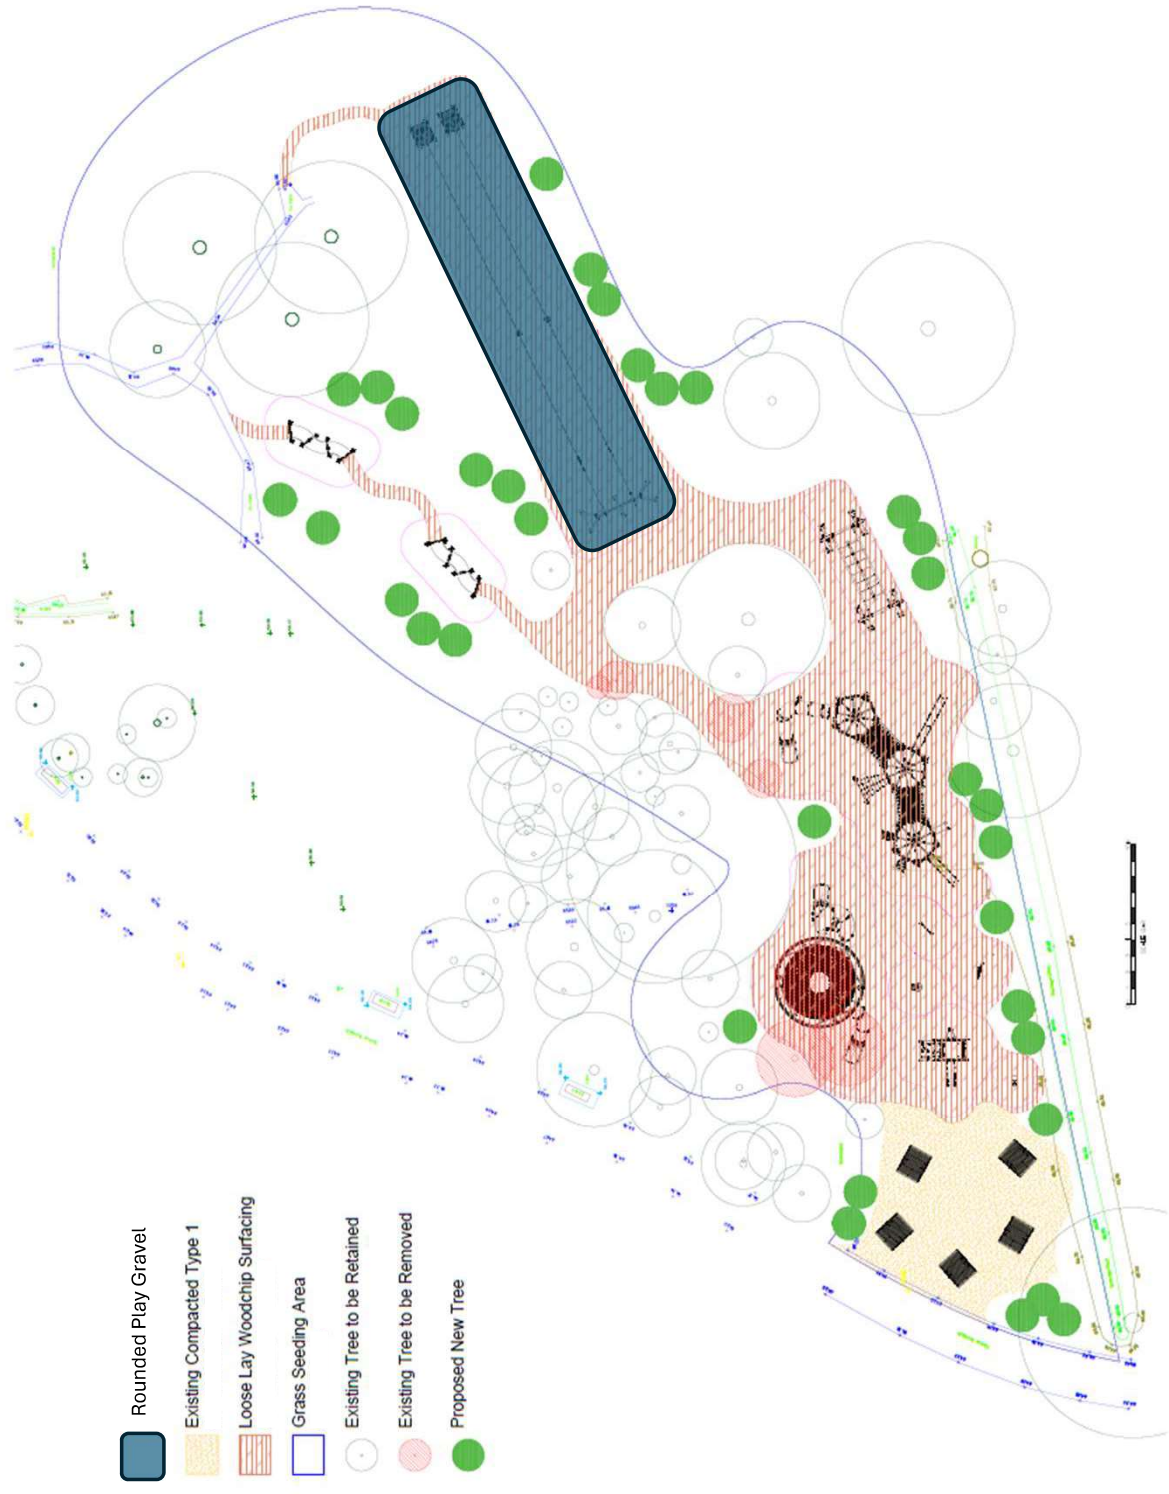

- Rounded Play Gravel
- Existing Compacted Type 1
- Loose Lay Woodchip Surfacing
- Grass Seeding Area
- Existing Tree to be Retained
- Existing Tree to be Removed
- Proposed New Tree