


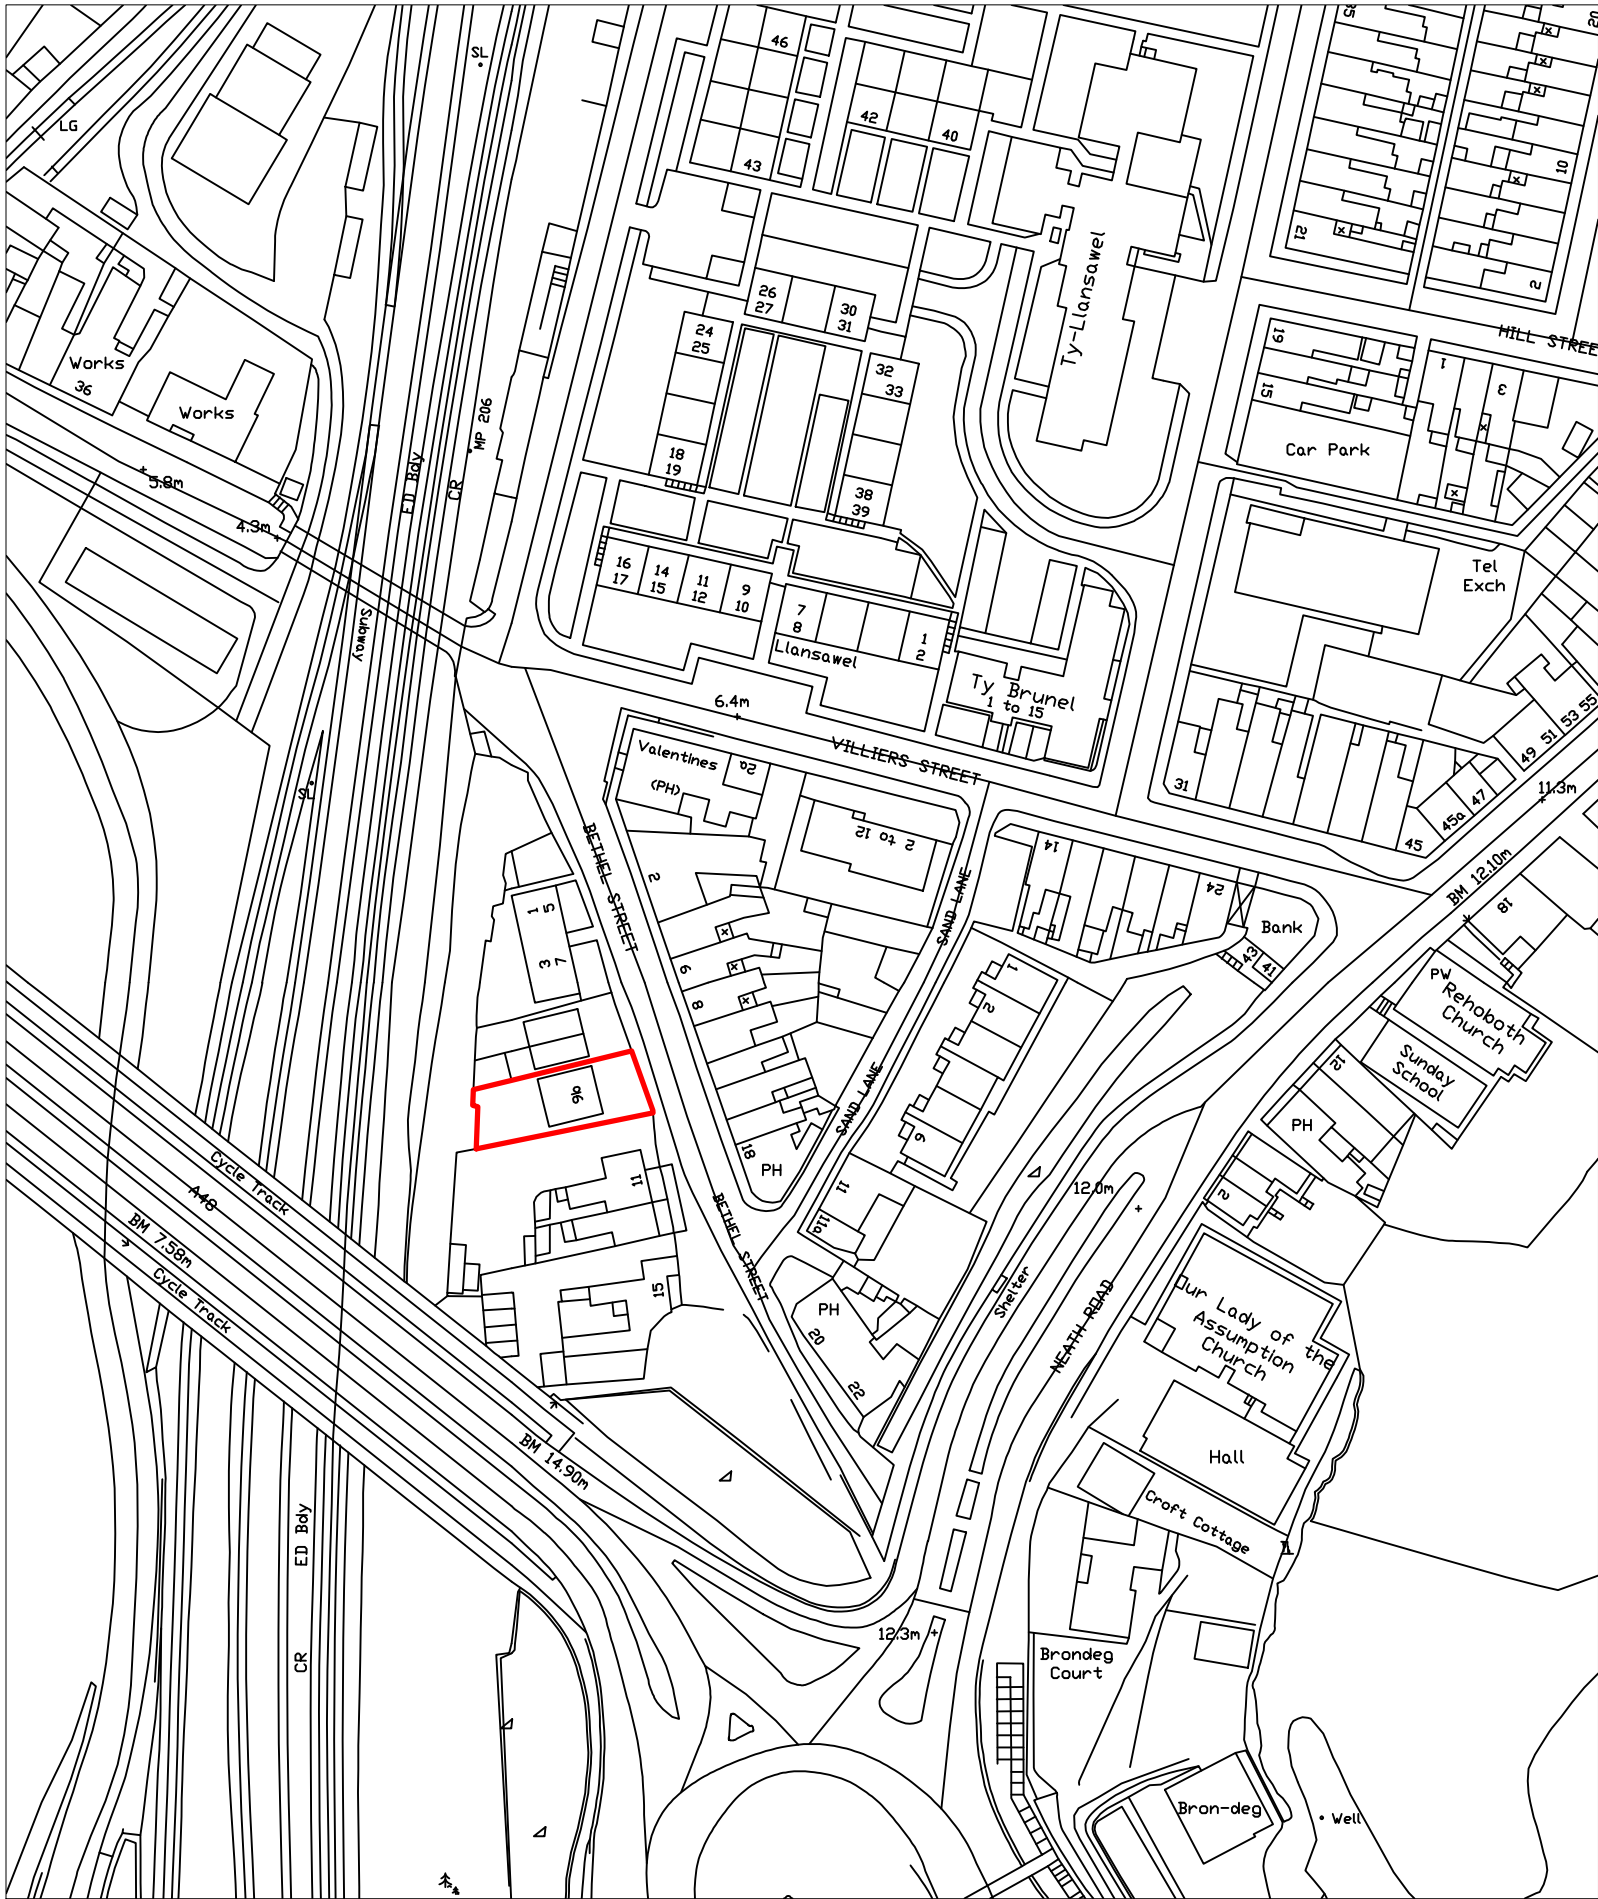

Location Plan 1 : 1250



Block Plan 1 : 500

- NOTES:
1. DO NOT SCALE
  2. DRAWINGS TO BE READ IN CONJUNCTION WITH ALL SERVICES AND STRUCTURAL ENGINEERS DRAWINGS & SPECIFICATIONS.
  3. © COPYRIGHT. DRAWINGS NOT TO BE REPRODUCED OR USED WITHOUT PRIOR WRITTEN CONSENT.

## PLANNING

|       |        |                     |            |         |
|-------|--------|---------------------|------------|---------|
| A     | 6.8.24 | Planning Submission | M.S        |         |
| REF   | DATE   | REVISION            | DRAWN      | CHECKED |
| SCALE | DATE   | DRAWN BY            | CHECKED BY |         |
| -     | 6.8.24 | M.STOCK             |            |         |

DRAWING  
Location Plan

PROJECT  
9B Bethel Street, Briton Ferry

CLIENT  
Mr Michael Evans

**Mark Stock Bsc Hons**  
**MRICS**

Chartered Surveyors & Architectural Design Consultancy

TEL: 01792 650705  
FAX: 01792 468384

E-mail:surveyprodesign@btinternet.com

|               |     |
|---------------|-----|
| DRG NO        | REV |
| EVANS/PLAN/01 | A   |

FILE REFERENCE:  
TBFILE

XREF FILE REFERENCE:  
TBXREF

