


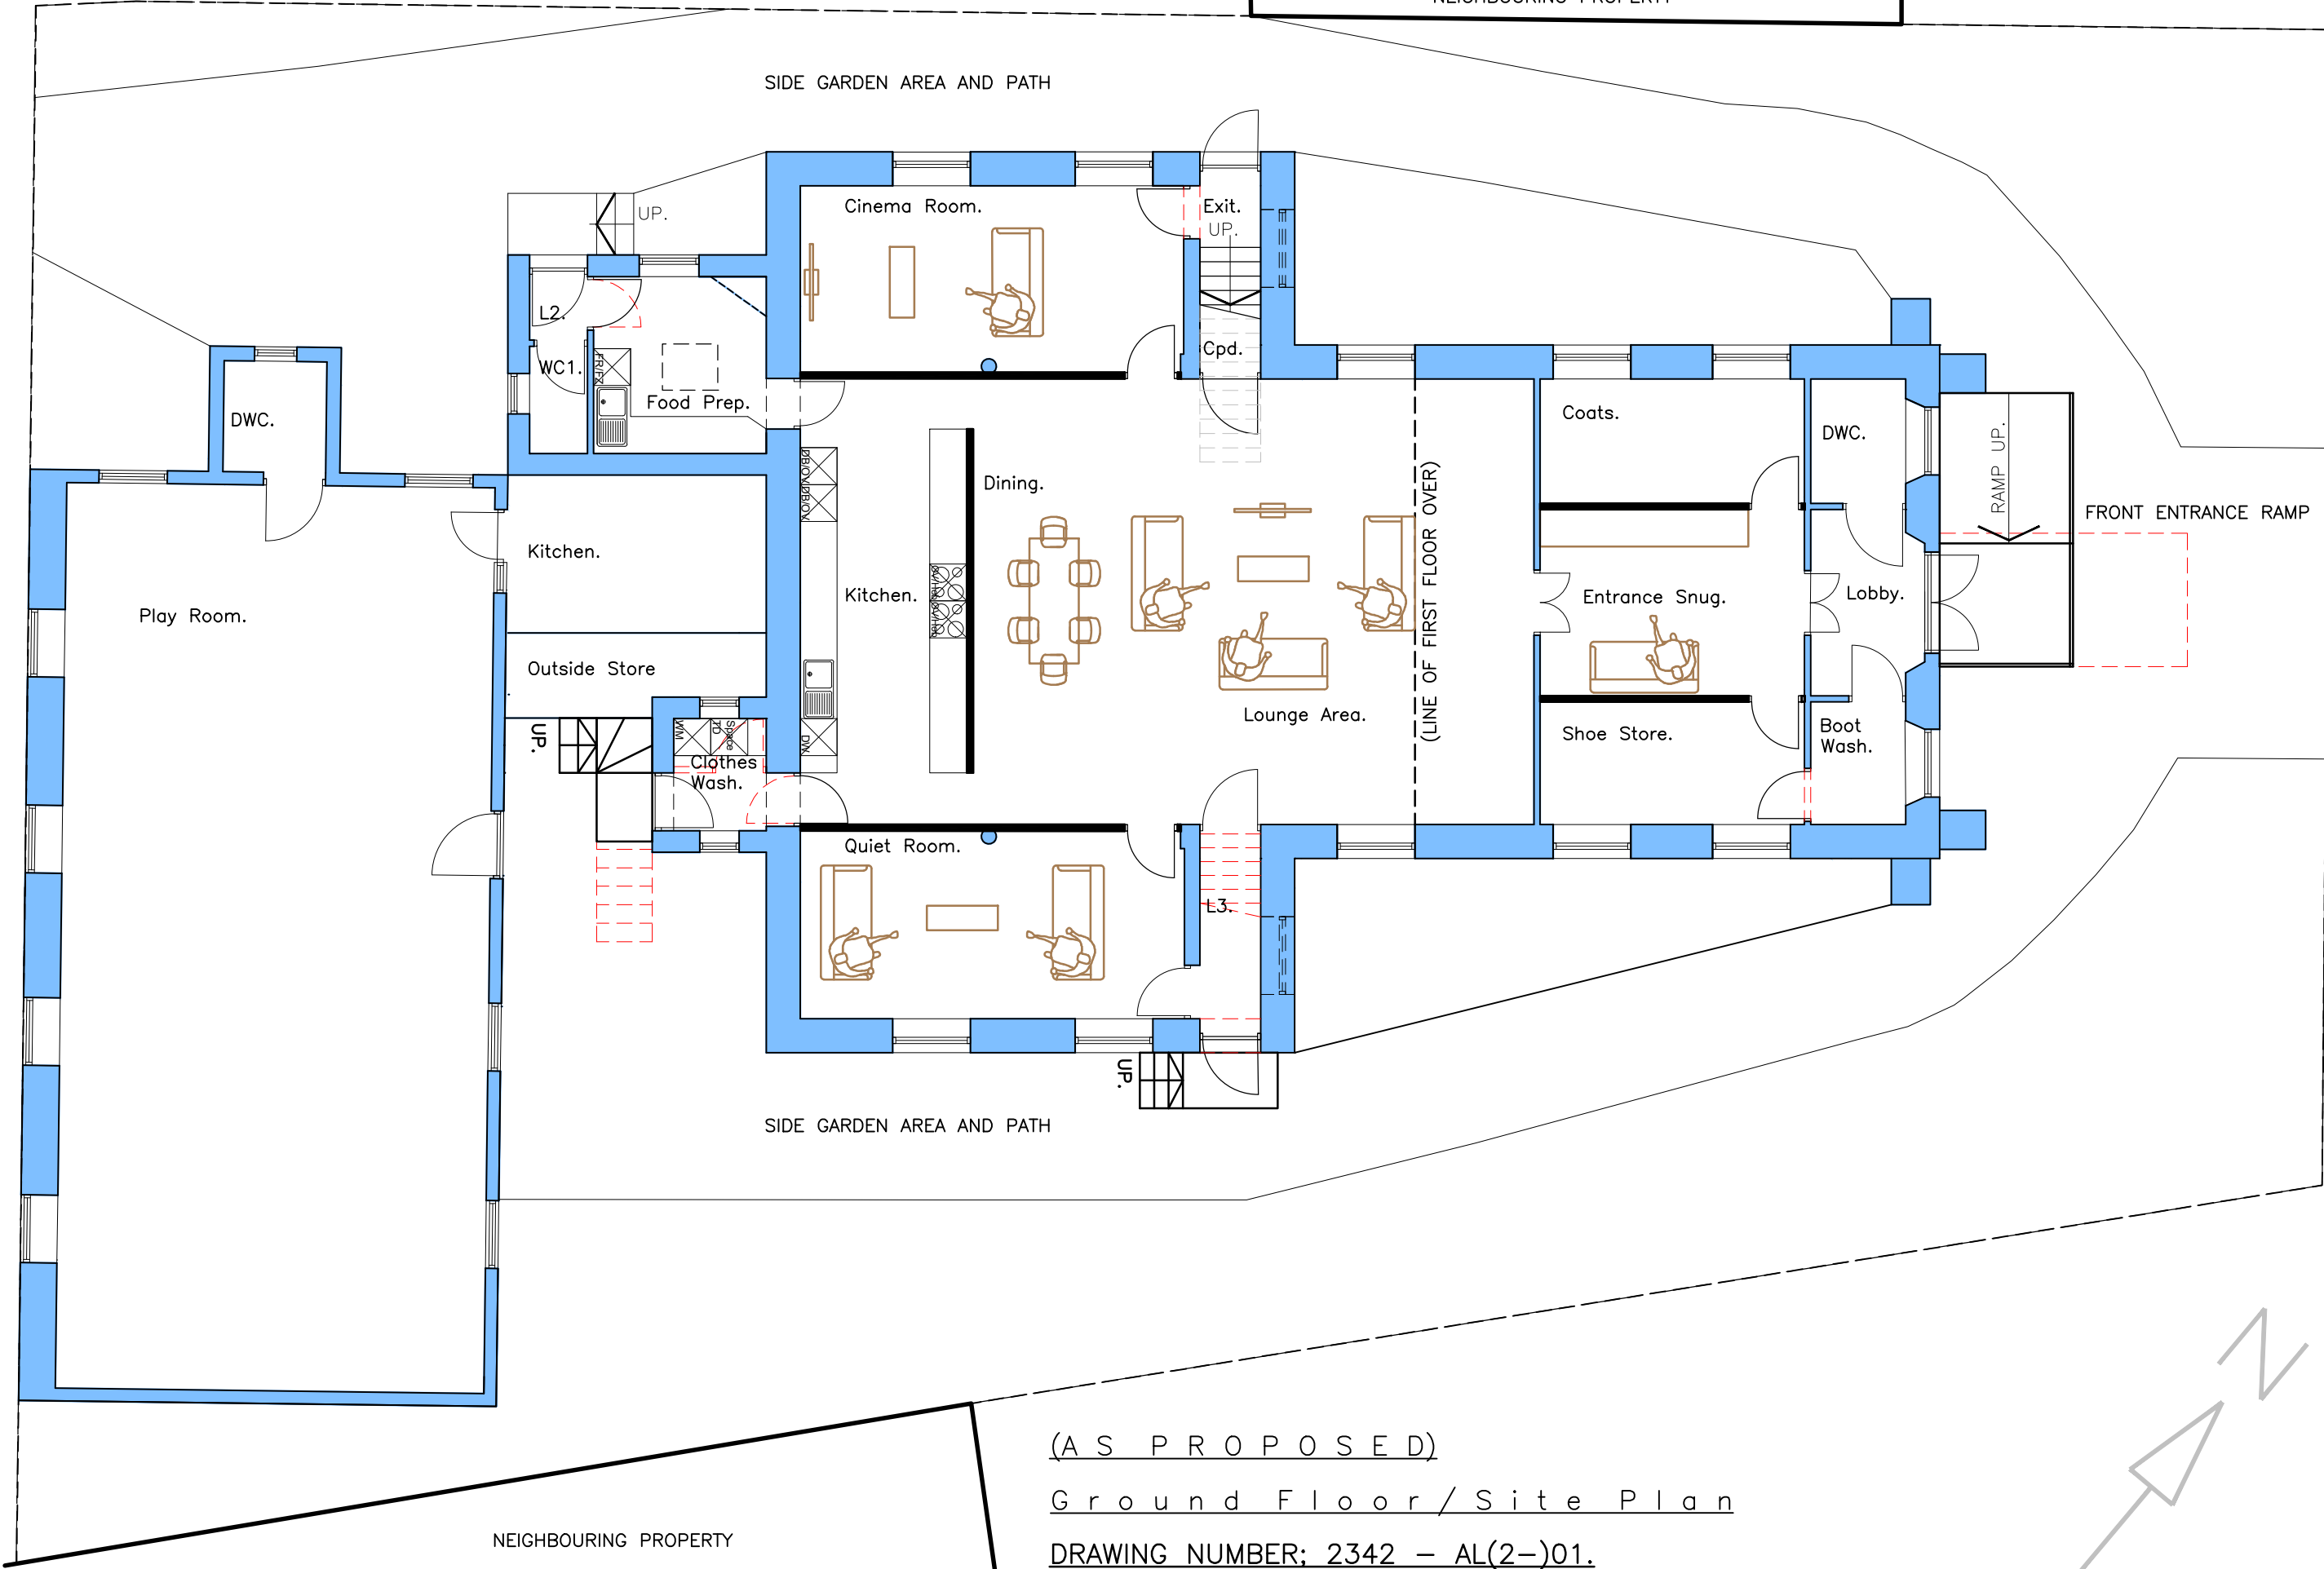

NO.	NOTES
1	All dimensions in millimetres unless otherwise stated.
2	Do not scale off drawing. All dimensions to be checked on site by contractor.
3	Drawings to be used for purposes of Planning Application only.
4	These are not Construction Drawings.
5	The contractor is to set out, check and co-ordinate all dimensions on site during the course of works.



REVISIONS :

B. 27/06/23	PLANNING VALIDATION.	RNU
C. 06/08/24	SUGGESTIVE PARKING REMOVED.	RNU

LABC Registered

Partner Authority Scheme

SHEET TITLE:

AS SHOWN.

PROJECT DESCRIPTION:

PROPOSED CONVERSION OF EXISTING CHAPEL TO RESIDENTIAL USE AT 39, MARGAN ROAD, PORT TALBOT, SA13 2BN. FOR MR KYLE MORGAN.

atrium

Planning Consultants

MOBILE: 07505 210952

EMAIL: atriumplanning@icloud.com

DATE:

JUNE. 23.

SCALE:

AS SHOWN

SHEET:

A-3