


NO.	NOTES
1	All dimensions in millimetres unless otherwise stated.
2	Do not scale or drawing of dimensions to be taken from the drawing.
3	Dimensions are to be taken from the centre of the line unless otherwise stated.
4	Dimensions are to be taken from the centre of the line unless otherwise stated.
5	The contractor is to set out, check and coordinate all dimensions to the building to be shown on the drawing.

APPROX. BOUNDARY

EXTENT OF EXISTING BUILDING

APPROX. BOUNDARY

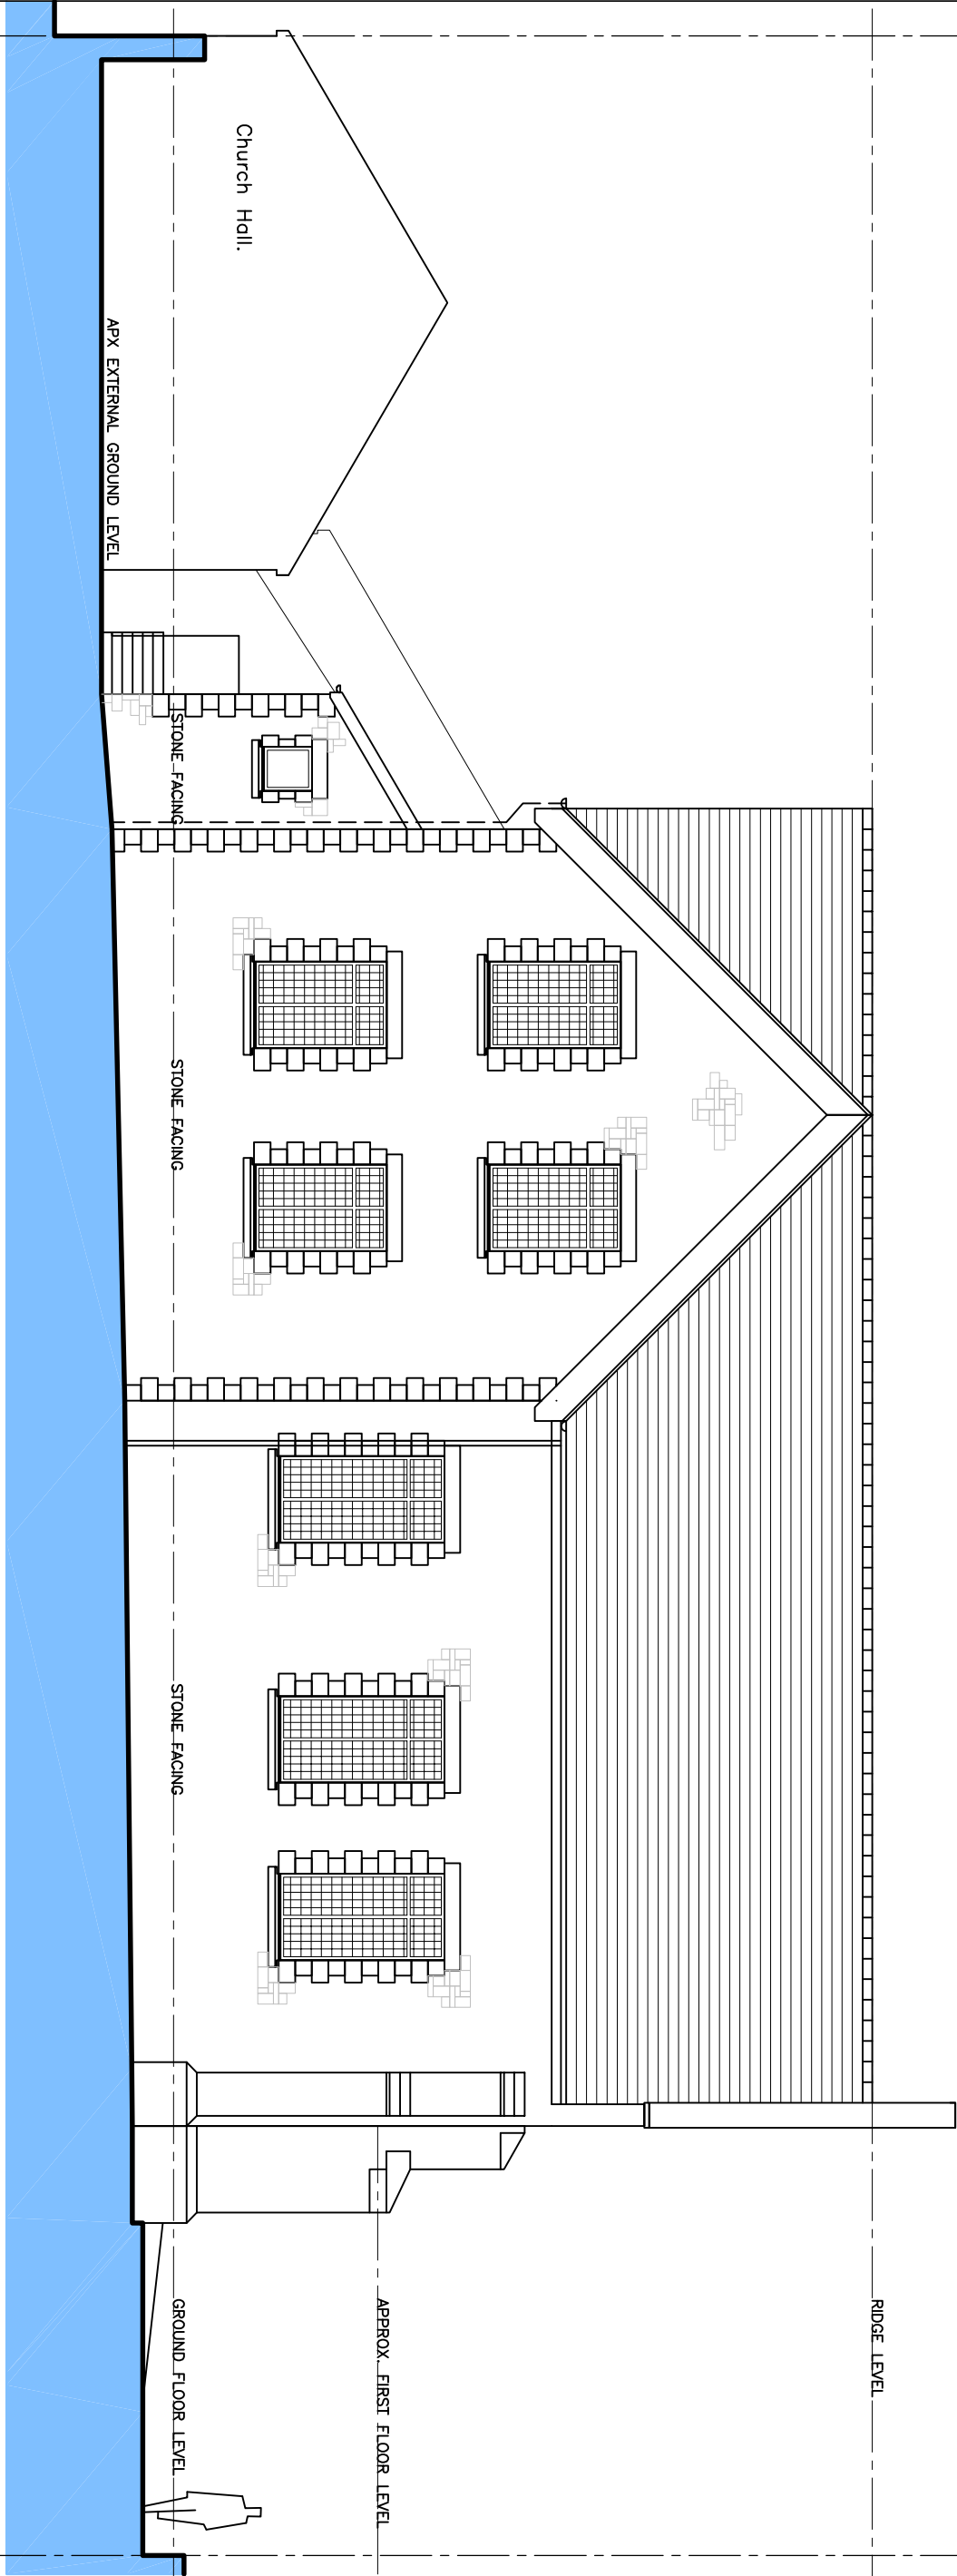


Elevation 2

FACING SOUTH - EAST

DRAWING NUMBER: 2342 - AL(01)03.

(AS EXISTING)

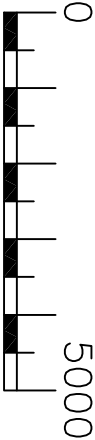

SCALE 1:100

PROJECT DESCRIPTION:
PROPOSED CONVERSION OF EXISTING CHAPEL
TO RESIDENTIAL USE AT 39, MARGAN ROAD,
PORT TALBOT, SA13 2BN.
FOR MR KYLE MORGAN.

SHEET TITLE:
AS SHOWN.

REVISIONS :
C. 18/08/23 PLANNING VALIDATION. KNJ



DATE:
JUNE. 23.

SCALE:
AS SHOWN

SHEET:

A-3