


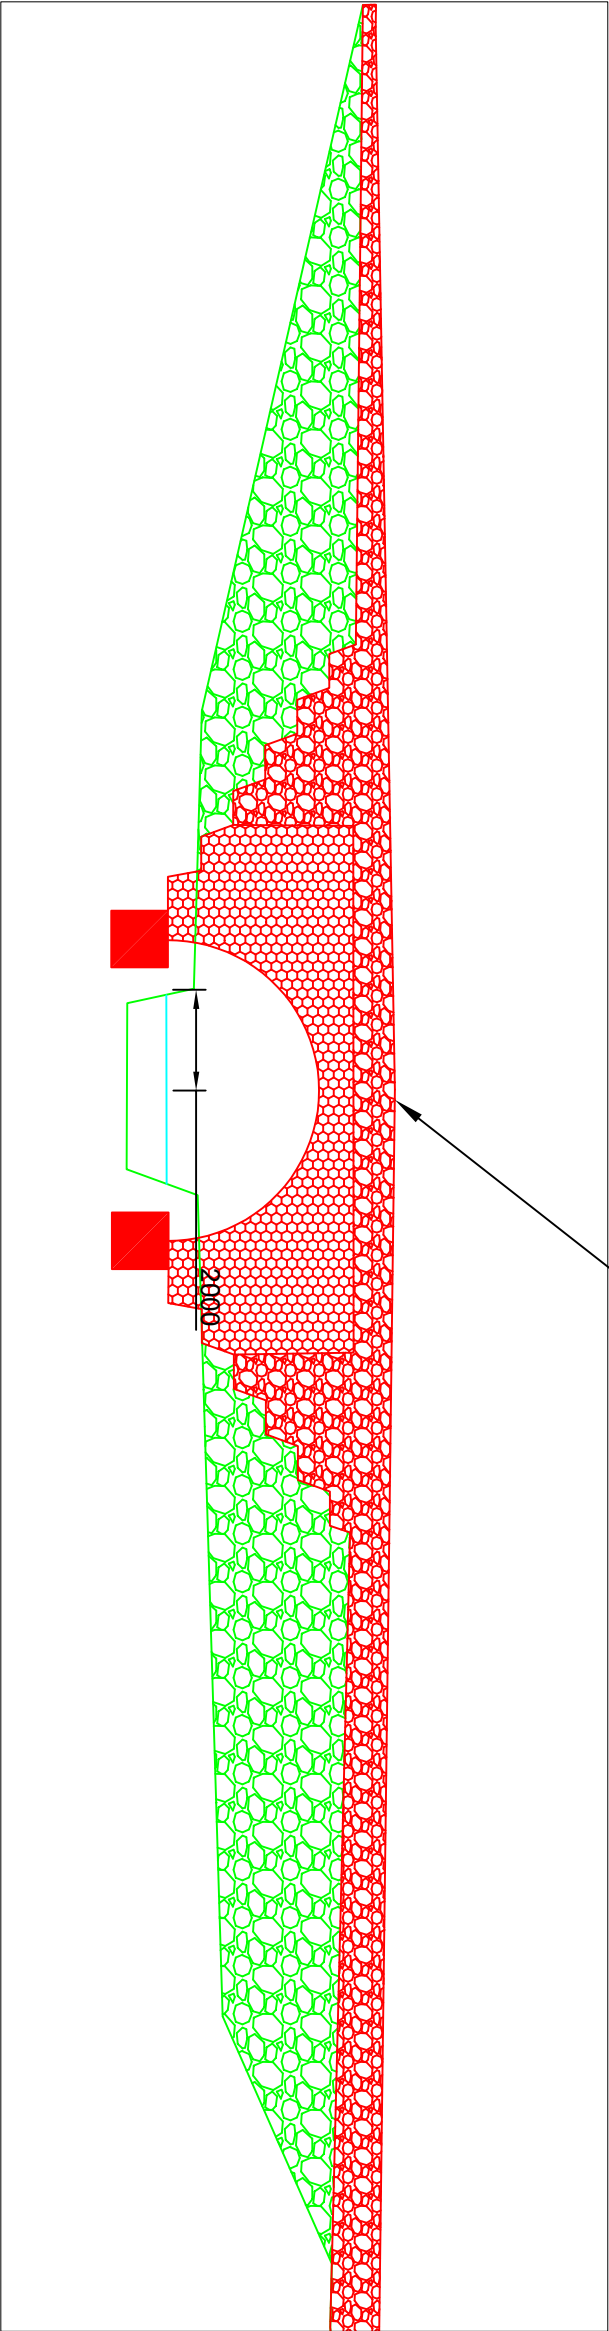

Elevation


Scale - 1:100



- Notes**
- All dimensions shown in millimeters unless otherwise stated.
 - Scaling correct when printed at paper size shown
 - All works shown in red are proposed..
 - All works shown in green are existing to be retained.

Detail

Scale - 1:50

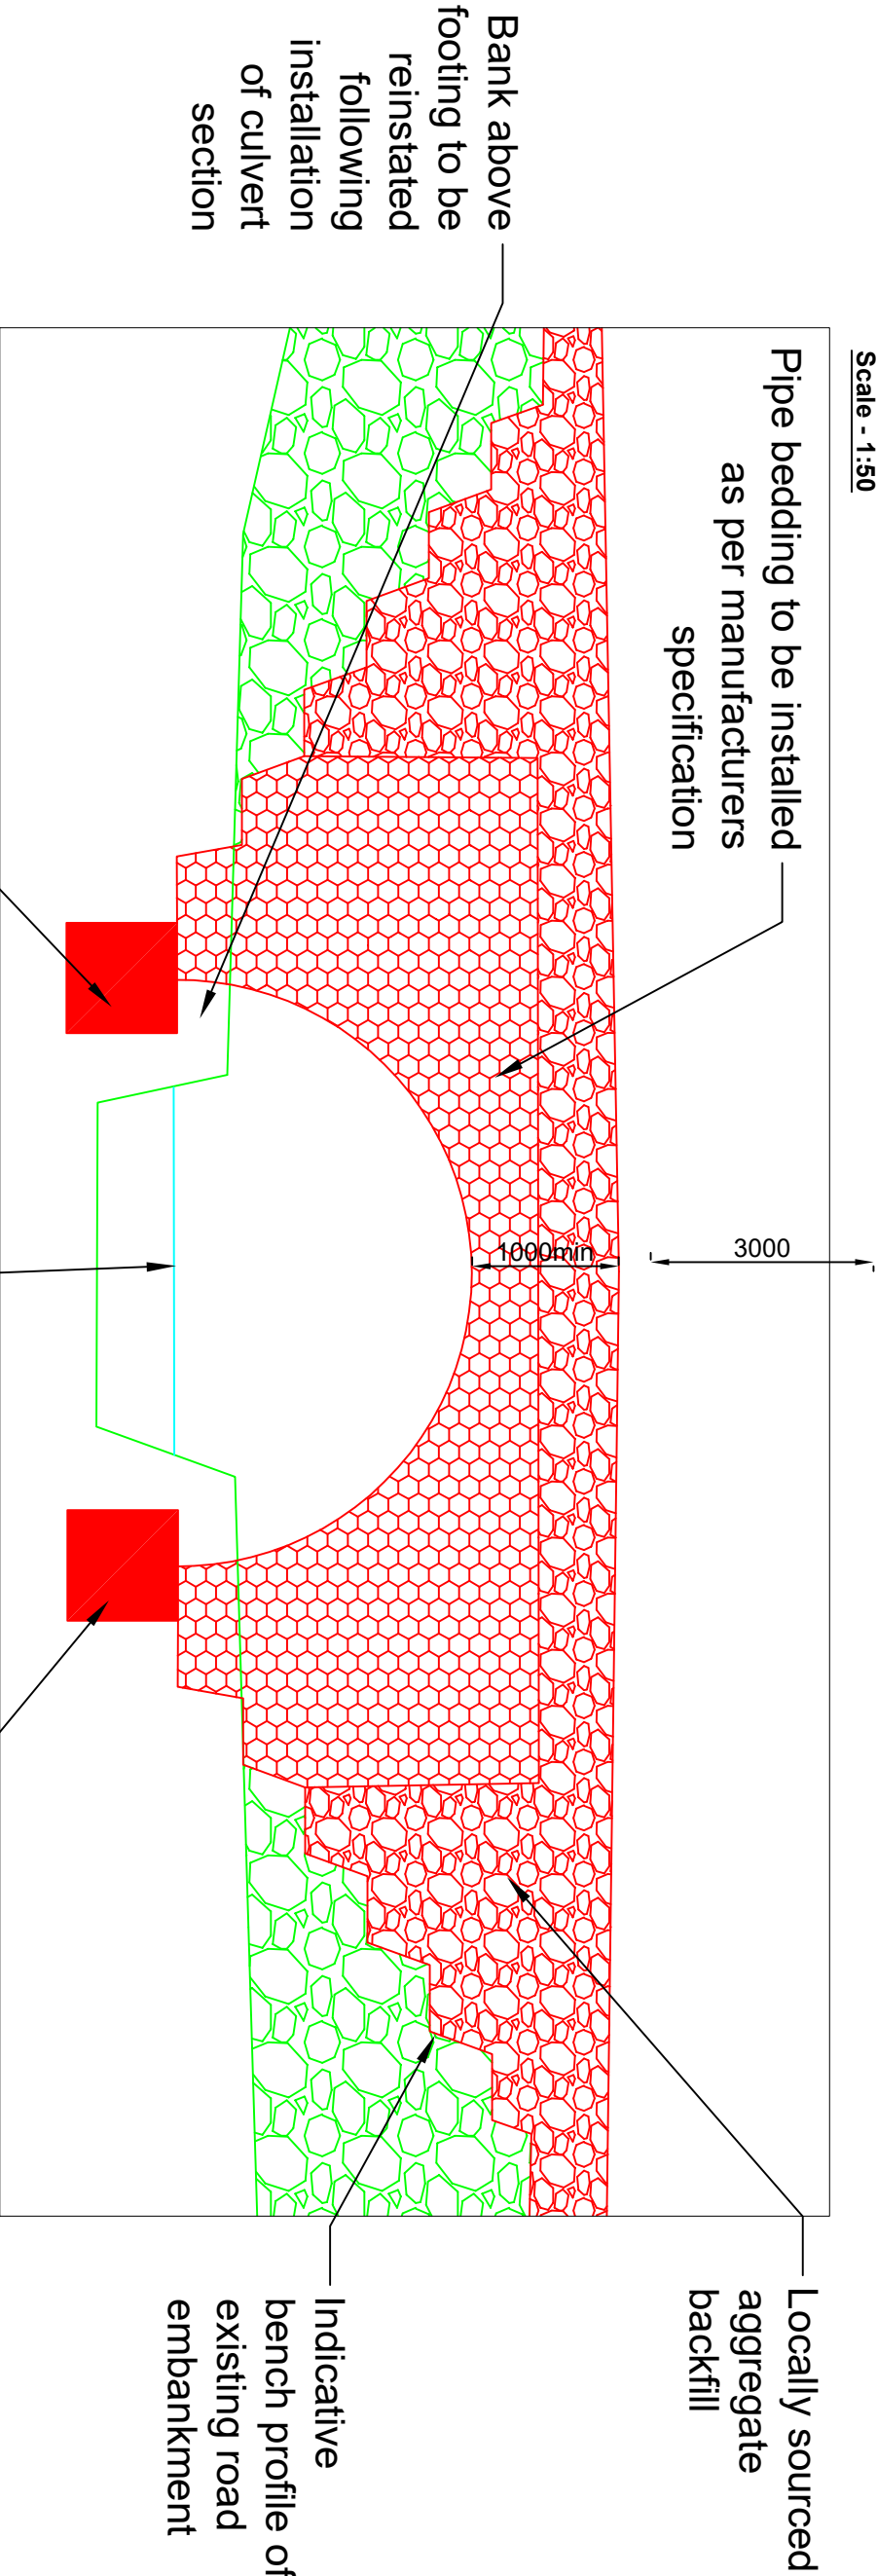

Cyfoeth Naturiol
Cymru
Natural Resources
Wales
Forest Engineering Wales
Llanfair Road, Llandoverly
Carmarthenshire, SA20 0AL
Tel:03000 65 4036

TITLE:

Pelenna Link Road
Ordinary Watercourse
Consent

DWG.

Elevation
Centre Line

SCALE	AS SHOWN	DATE	REV.
DRAWN	CHECKED	DATE	REV.
JDB	JDB	23/04/2024	A

DRAWING No. SWIE24JB005DW/G002