




Notes

- a. All dimensions shown in millimeters unless otherwise stated.
- b. Scaling correct when printed at paper size shown

Elevation

Scale - 1:100

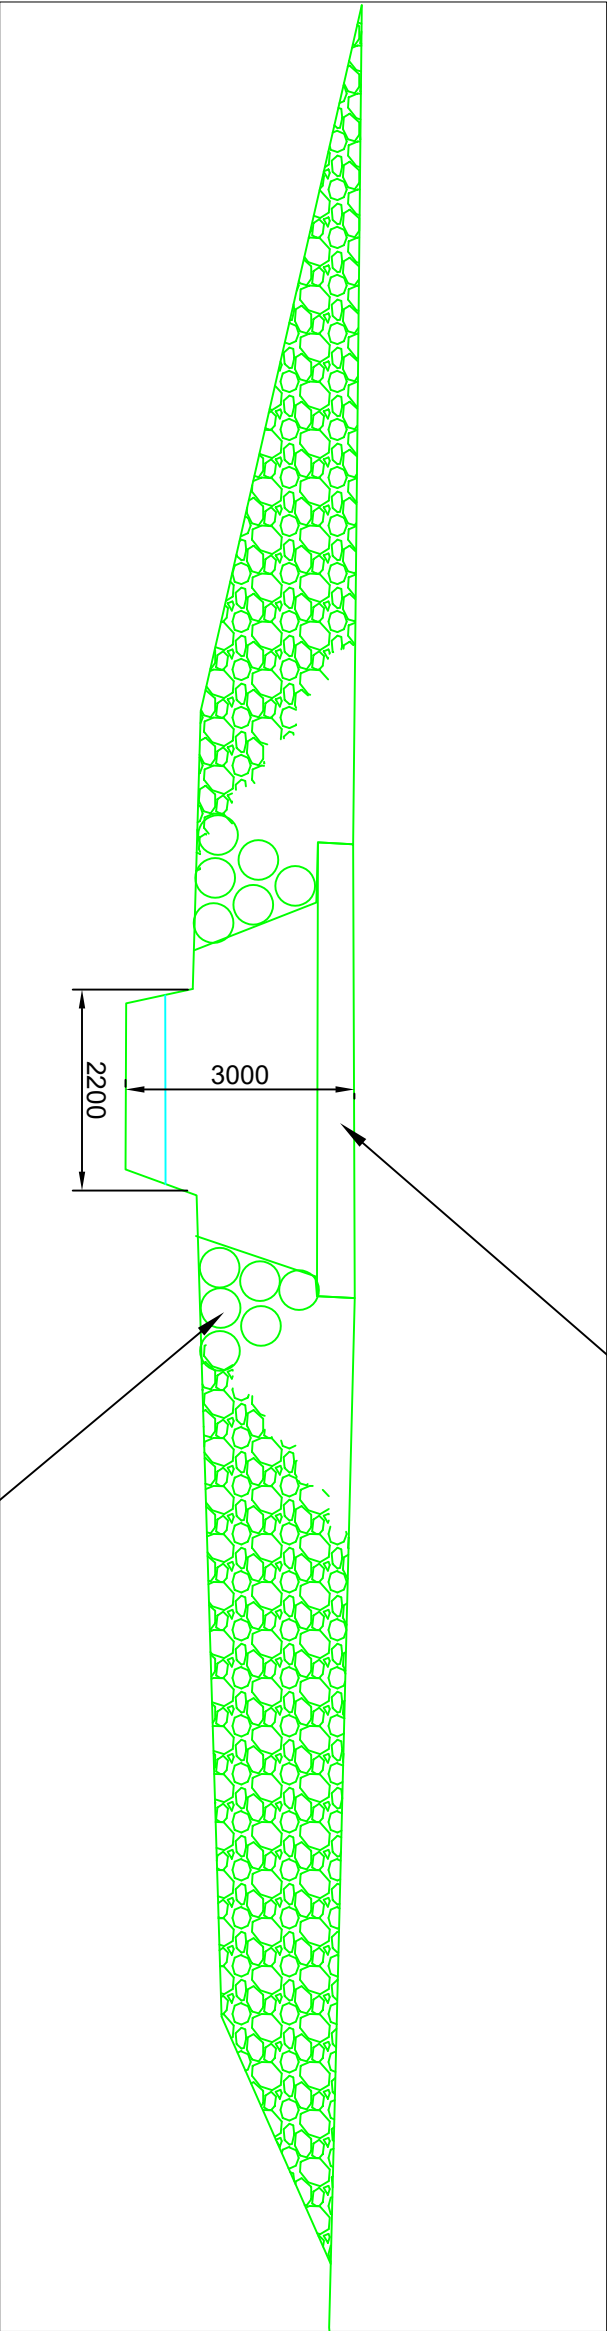

Cyfoeth Naturiol Cymru
Natural Resources Wales
Forest Engineering Wales
Llanfair Road, Llandoverly
Carmarthenshire, SA20 0AL
Tel:03000 65 4036

TITLE:

Pelenna Link Road
Ordinary Watercourse
Consent

DWG:

Elevation
Centre Line (Existing)

SCALE	1:100	1/2500	A3
DRAWN	CHECKED	DATE	Rev.
JDB	JDB	23/04/2024	A
DRAWING No. SWIE24JB005DWG003			