


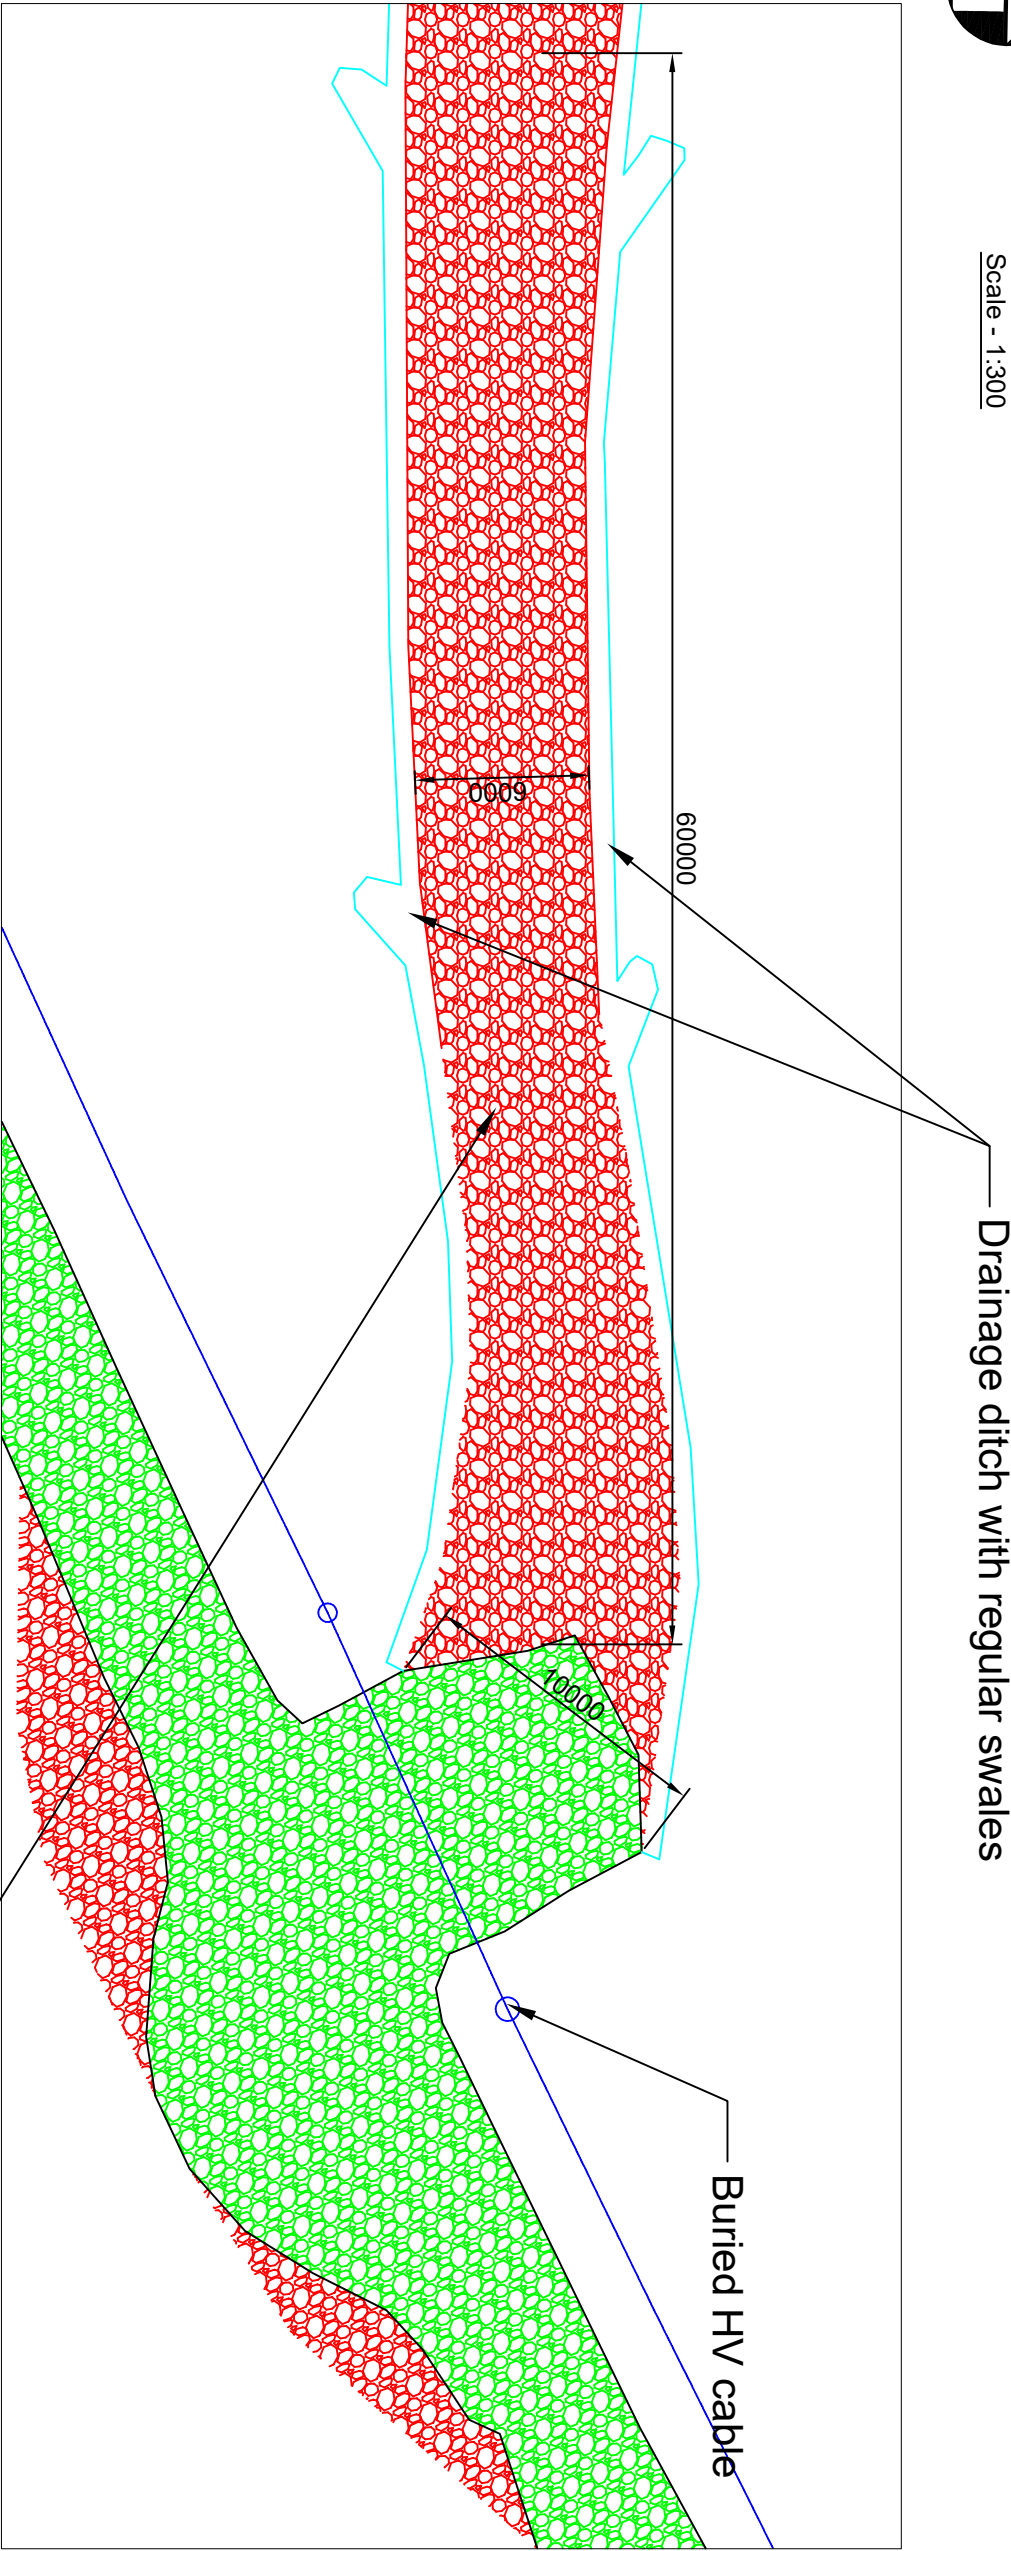

Detail - Section 1

Scale - 1:300



Detail - Section 2

Scale - 1:300



Notes

- All dimensions shown in millimeters unless otherwise stated.
- Scaling correct when printed at paper size shown
- Cable position is indicative only and is inferred between marker posts
- Existing ground profiles as surveyed on 31/01/2024



Pen Y Cymoedd Link
Road

OPTION 2 - SECTION
DETAIL 1 & 2

As Shown A3

JDB JDB 08/08/2024

SWIE24JB005DWG007 A