





Elevation

Scale - 1:100

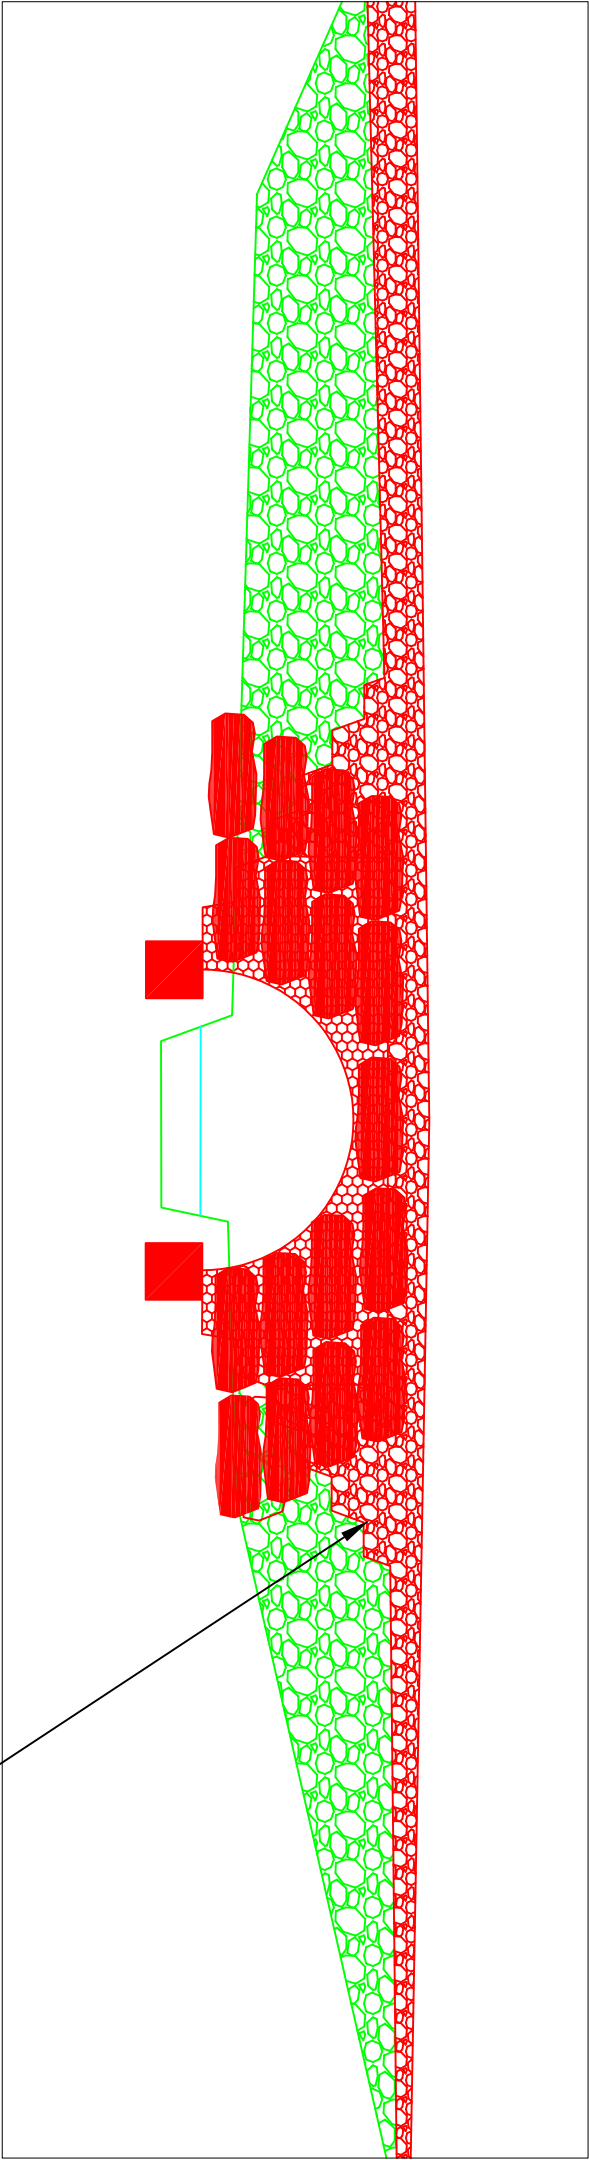

Detail

Scale - 1:50

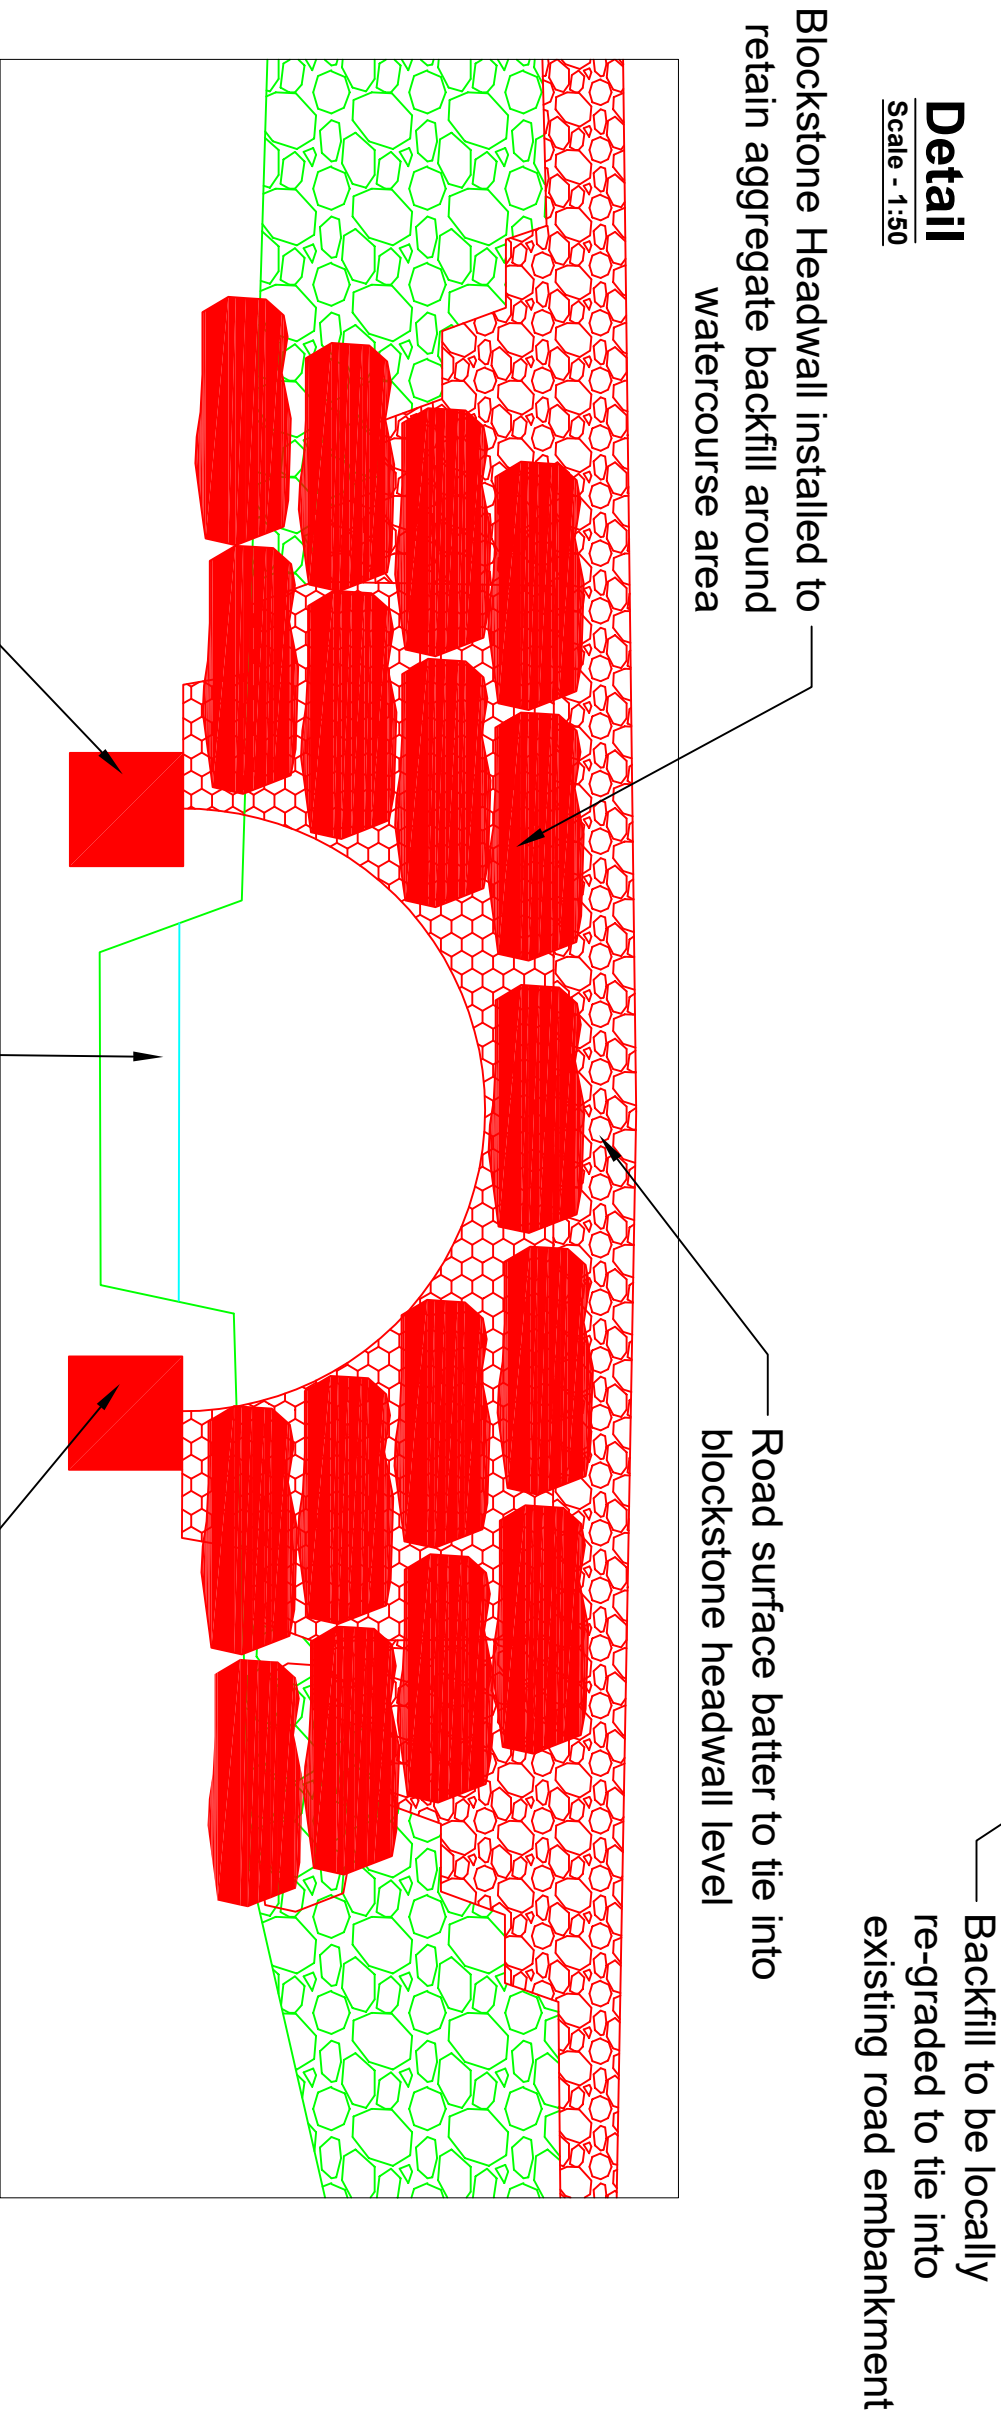

Notes

- All dimensions shown in millimeters unless otherwise stated.
- Scaling correct when printed at paper size shown
- All works shown in red are proposed.
- All works shown in green are existing to be retained.

Cyfoeth Naturiol Cymru Natural Resources Wales Forest Engineering Wales Llanfair Road, Llandoverly Carmarthenshire, SA20 0AL Tel:03000 65 4036			
TITLE: Pelenna Link Road Ordinary Watercourse Consent			
DWG. Elevation Downstream Tailwall			
SCALE	As Shown	DATE	23/04/2024
DRAWN	CHECKED	DATE	23/04/2024
JDB	JDB	DATE	23/04/2024
DRAWING No.			SWIE24JB005DWG005
			Rev. A