


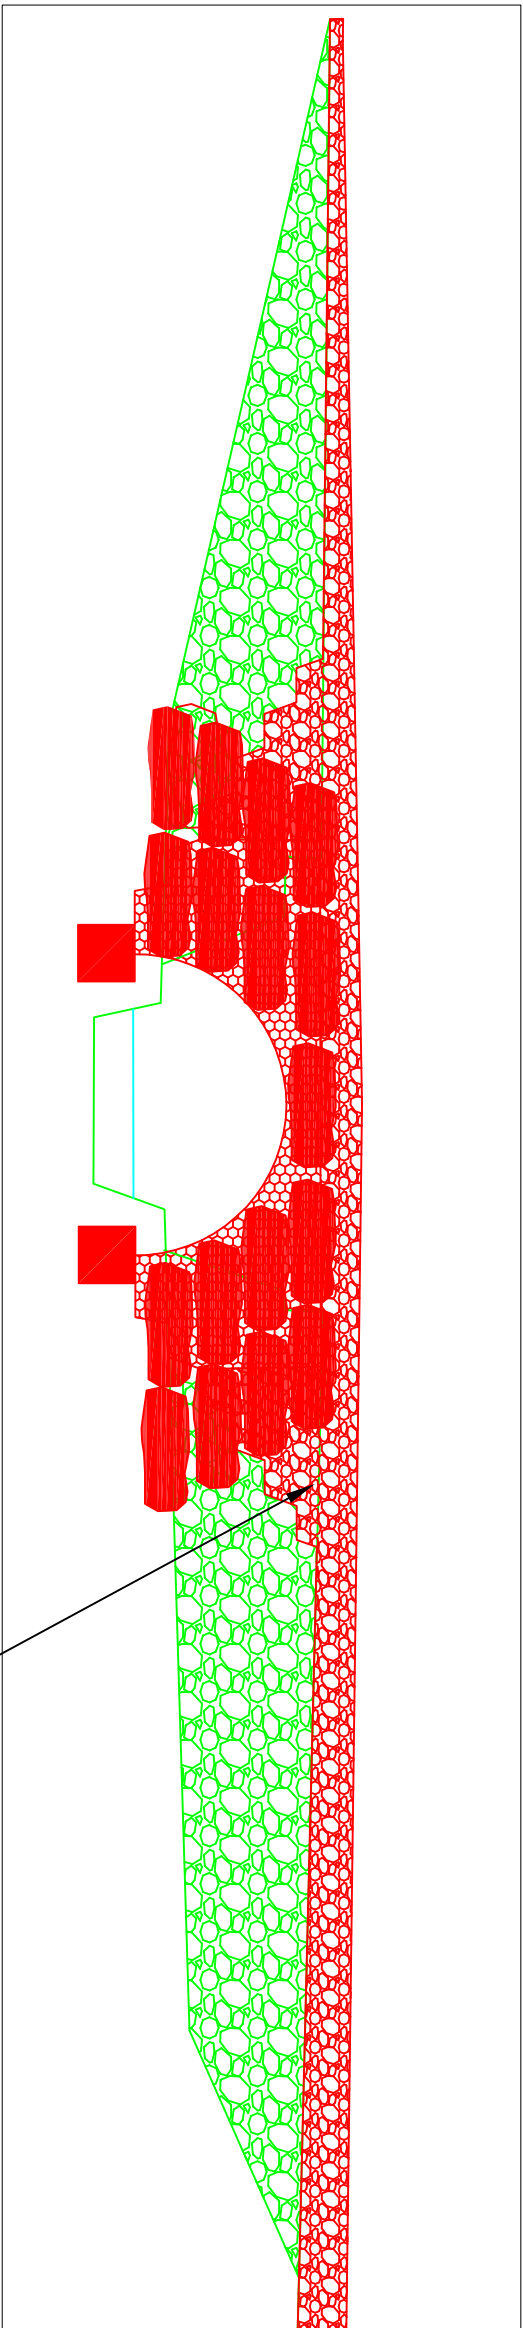


Elevation

Scale - 1:100



Detail

Scale - 1:50

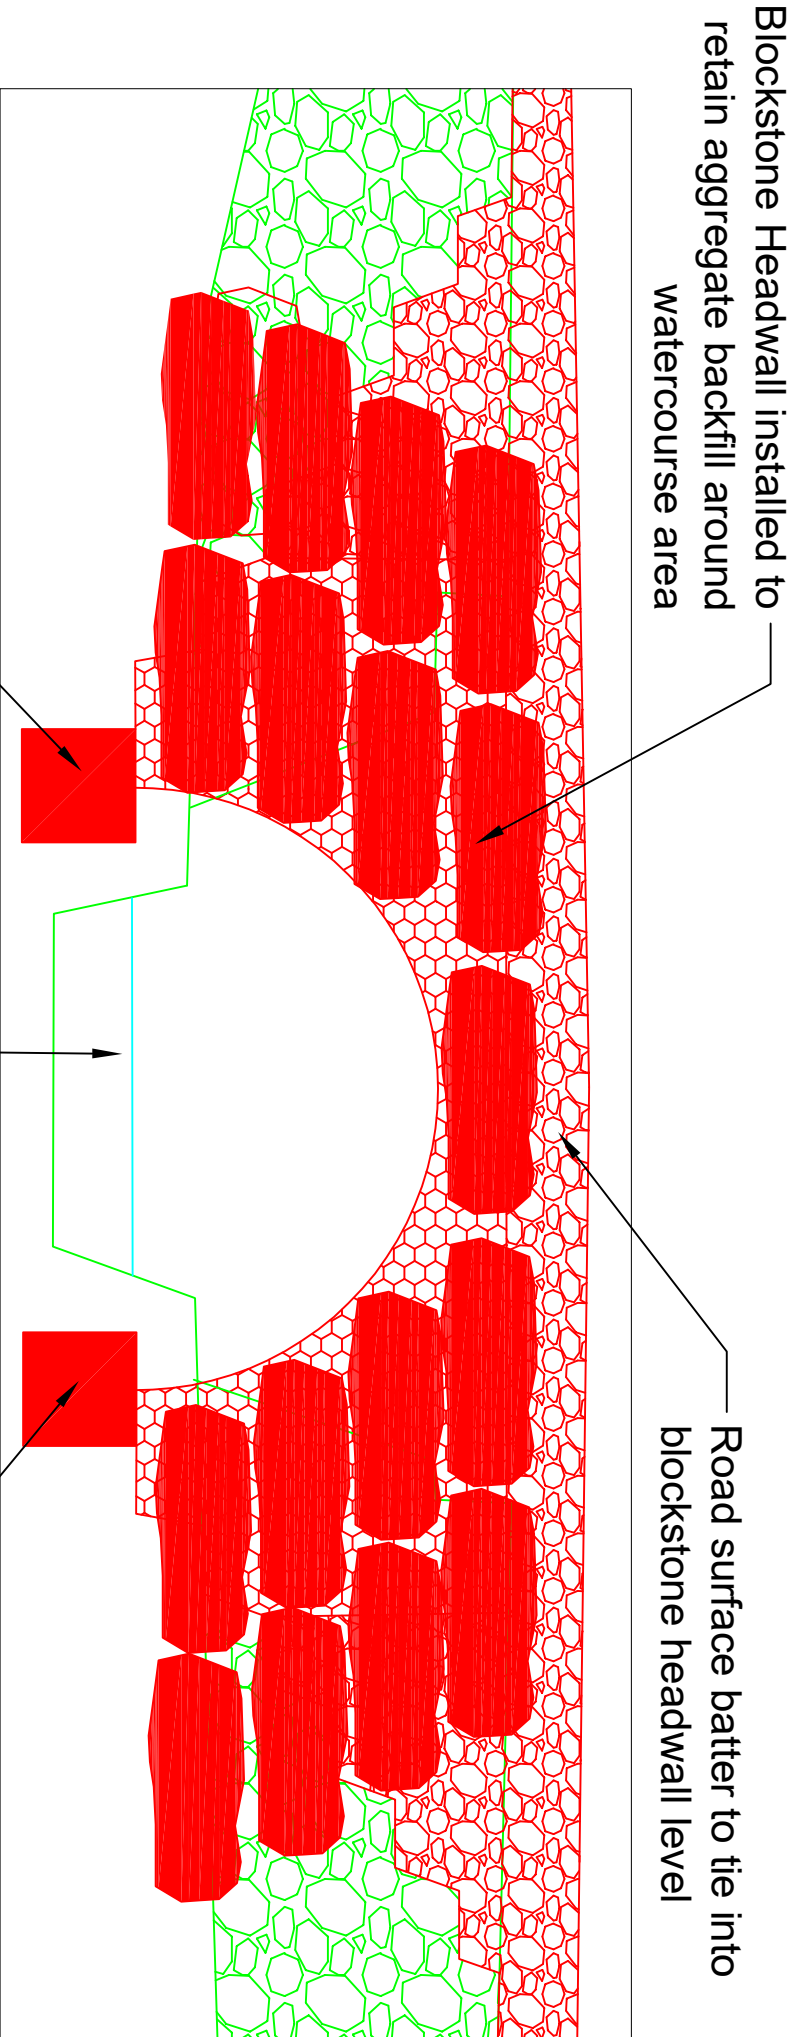

Notes

- All dimensions shown in millimeters unless otherwise stated.
- Scaling correct when printed at paper size shown
- All works shown in red are proposed.
- All works shown in green are existing to be retained.

 Cyfoeth Naturiol Cymru Forest Engineering Wales Llanfair Road, Llandoverly Carmarthenshire, SA20 0AL Tel:03000 65 4036			
TITLE: Pelenna Link Road Ordinary Watercourse Consent			
DWG. Elevation Upstream Headwall			
SCALE	As Shown	THESIS	A3
DRAWN	CHECKED	DATE	
JDB	JDB	23/04/2024	
DRAWING No.	Rev.		
SWIE24JB005DWG004	A		