
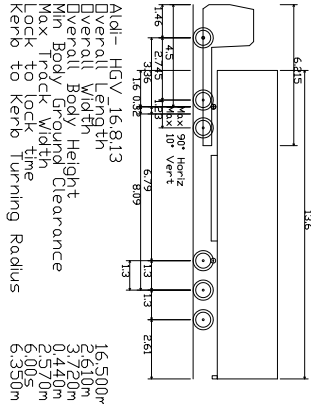


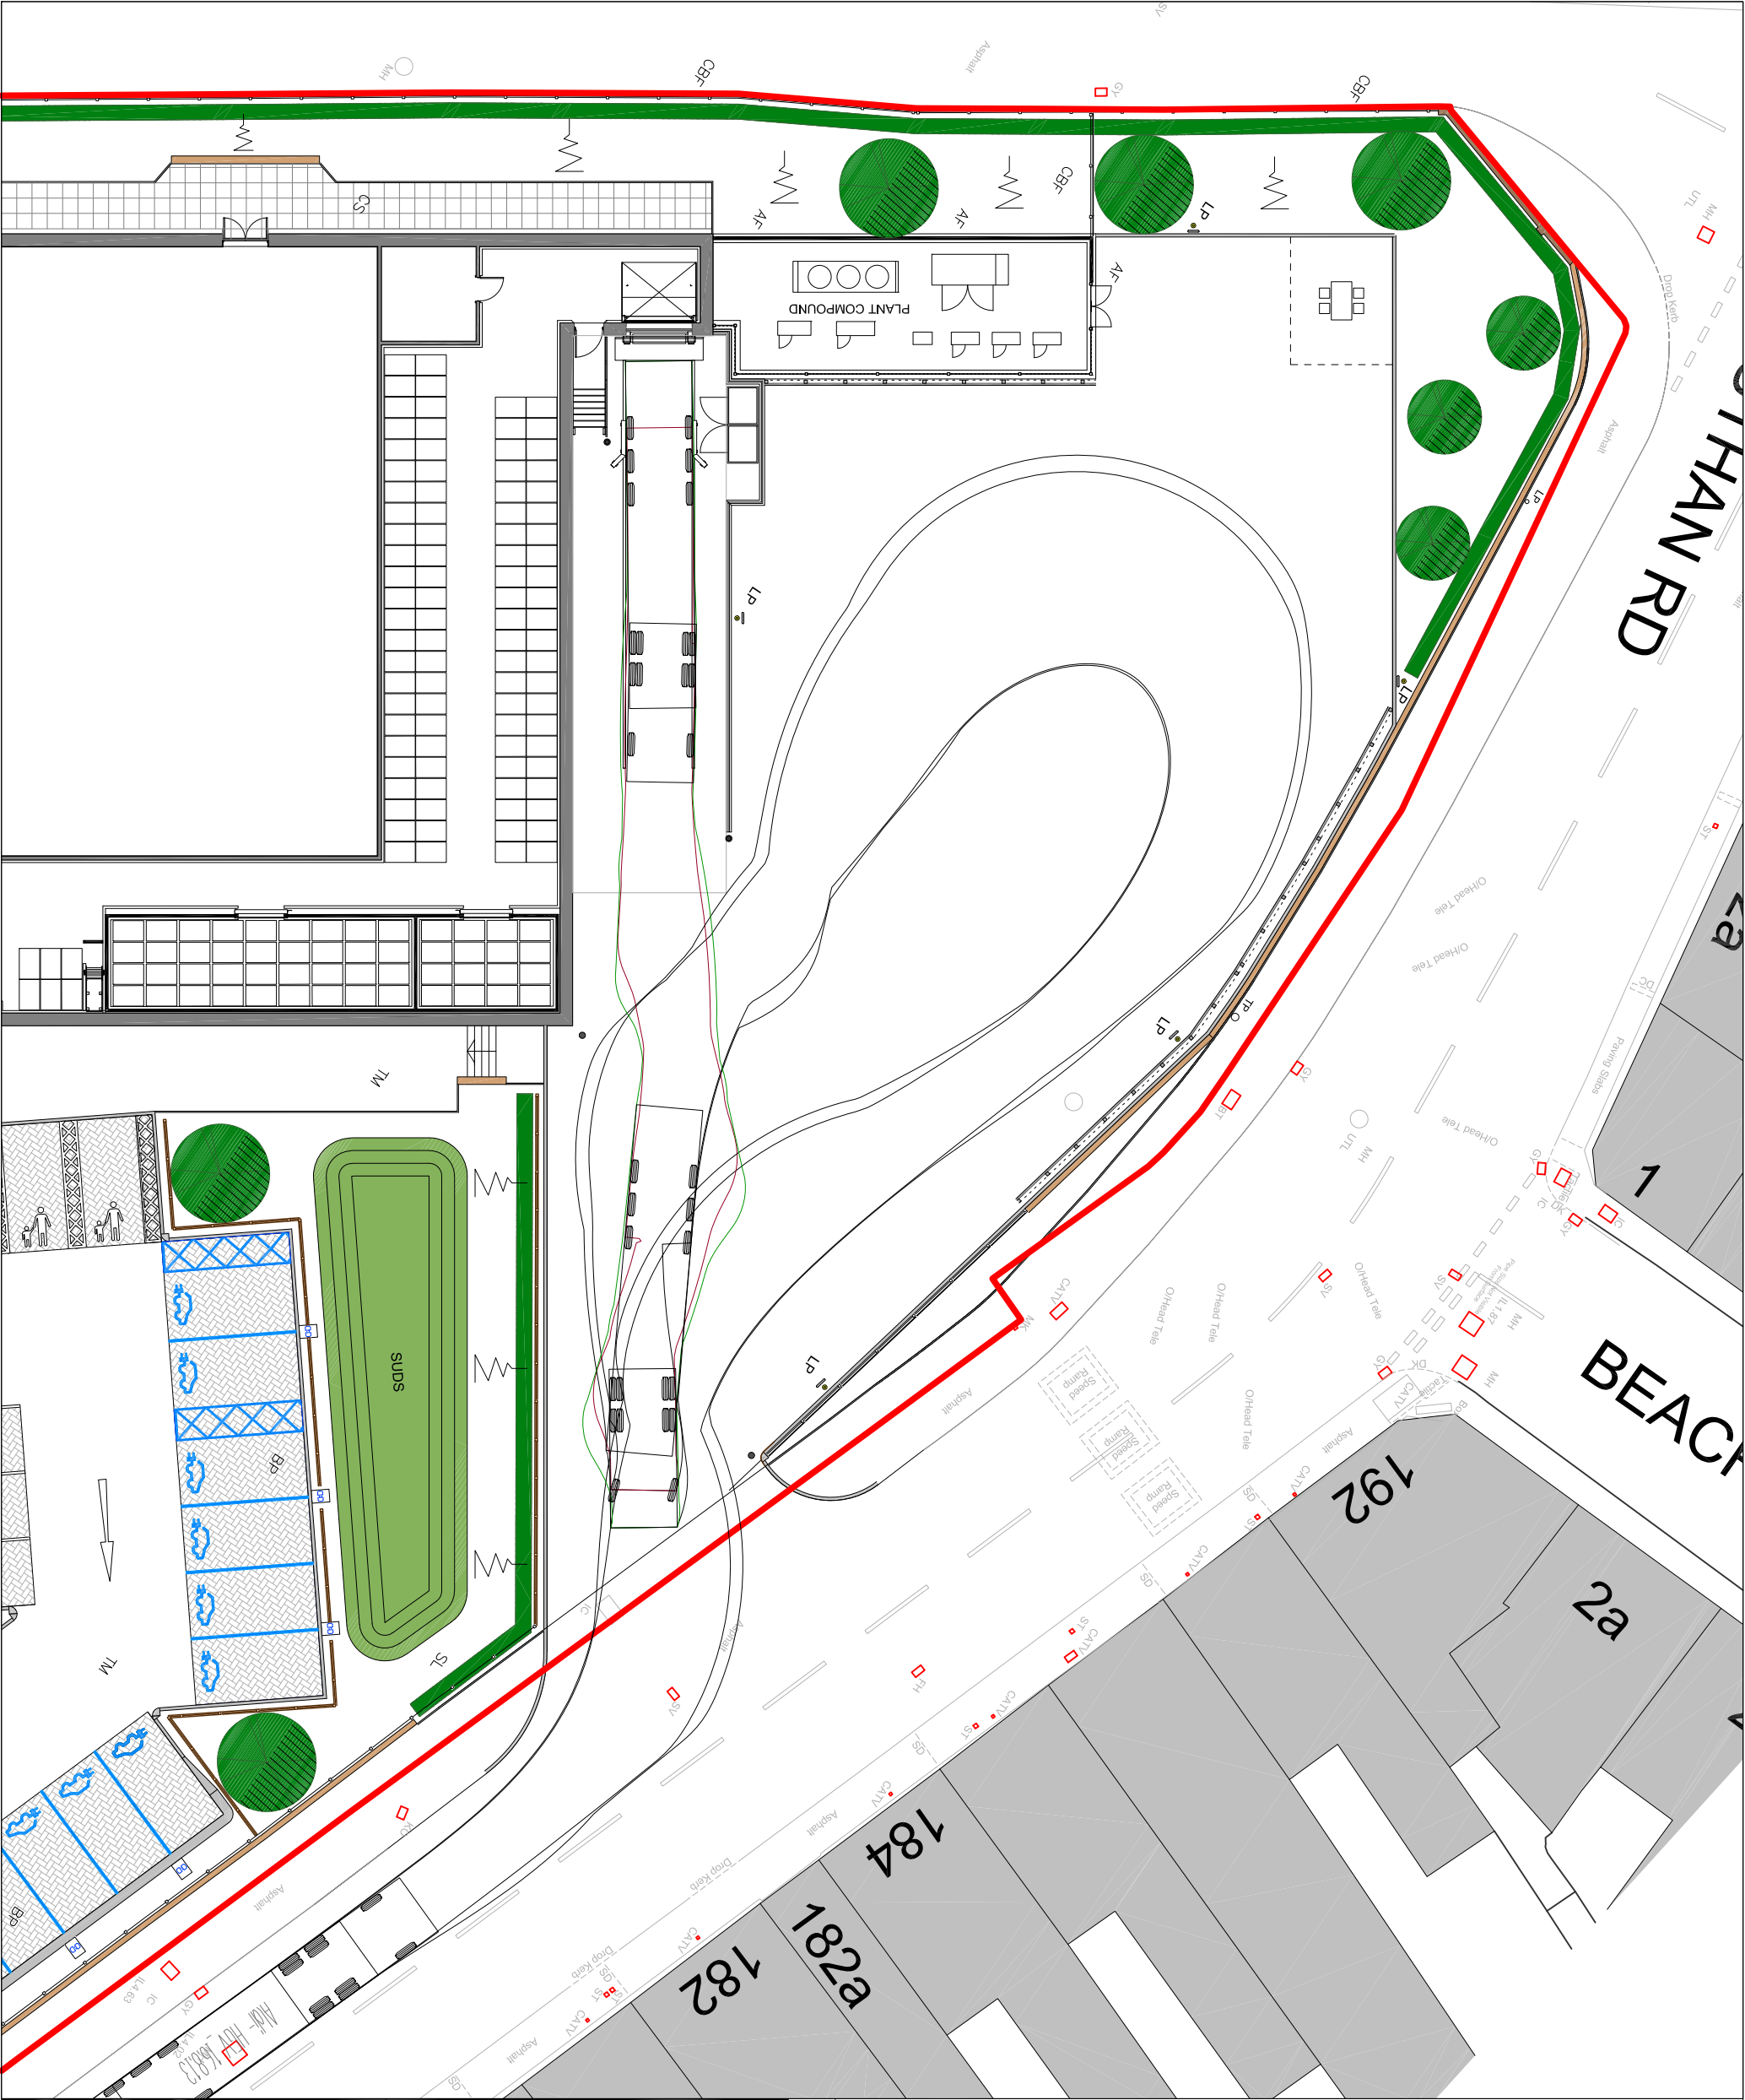

2nd & 3rd Floors | Northgate House | Upper Borough Walls | Bhatti BA1 1RG
TELEPHONE : 0117 937 4077

PROJECT TITLE
PROPOSED ALDI FOODSTORE
AFAN WAY
PORT TALBOT

DRAWING TITLE
PROPOSED ACCESS
ARRANGEMENTS
UPDATED SWEEP PATH ANALYSIS

CLIENT / ARCHITECT

STATUS
PRELIMINARY

SCALE	1:500	AT A3	DJA	DRAWN
CHECKED	RVW	APPROVED	RVW	RVW

DRG SIZE	DATE	DRAWING NUMBER	REV
A3	4.8.24	SK25	-