



12/09/2024 16:06:03
M:\RCA Job Files\217 Job\21713 - New Child Care Unit, Waun Wen, Carmarthen, Neath Port Talbot SA12 9TB - TRAF - RCA Civil Drawings\2455-21713-RCA-01-ZZ-DR-C-05\2455-21713-RCA-01-ZZ-DR-C-05.dwg
1

DO NOT SCALE

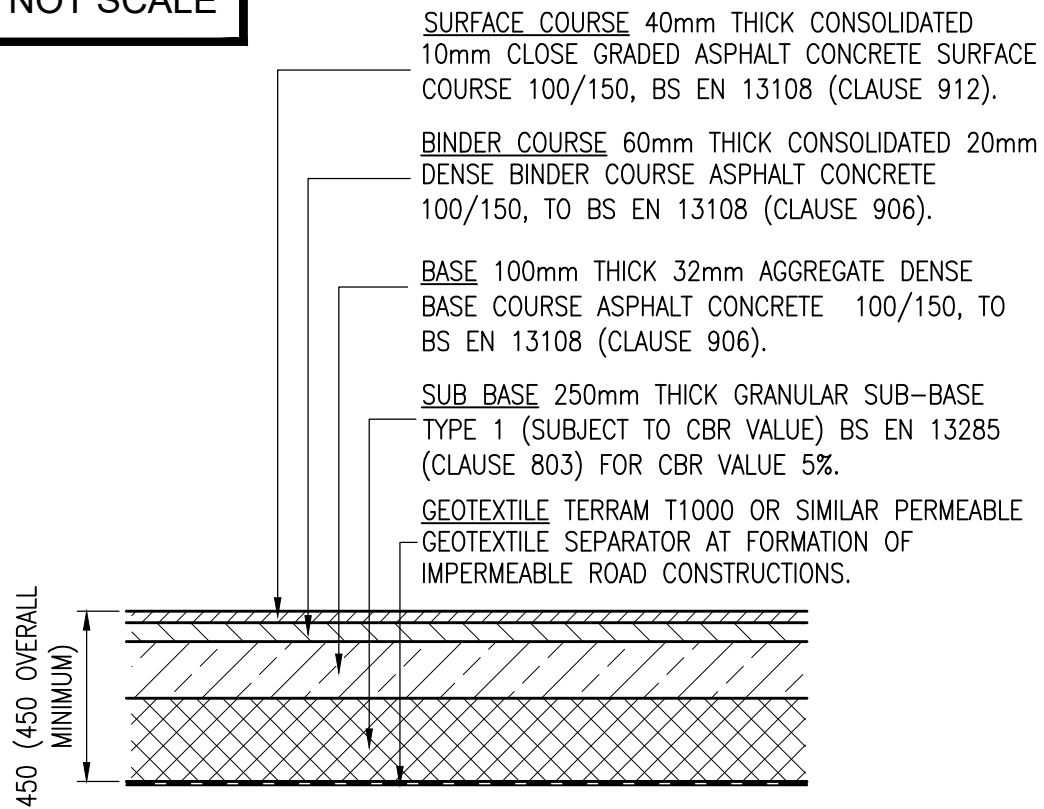


MACADAM CAR PARKING CONSTRUCTION SECTION

SCALE 1:20

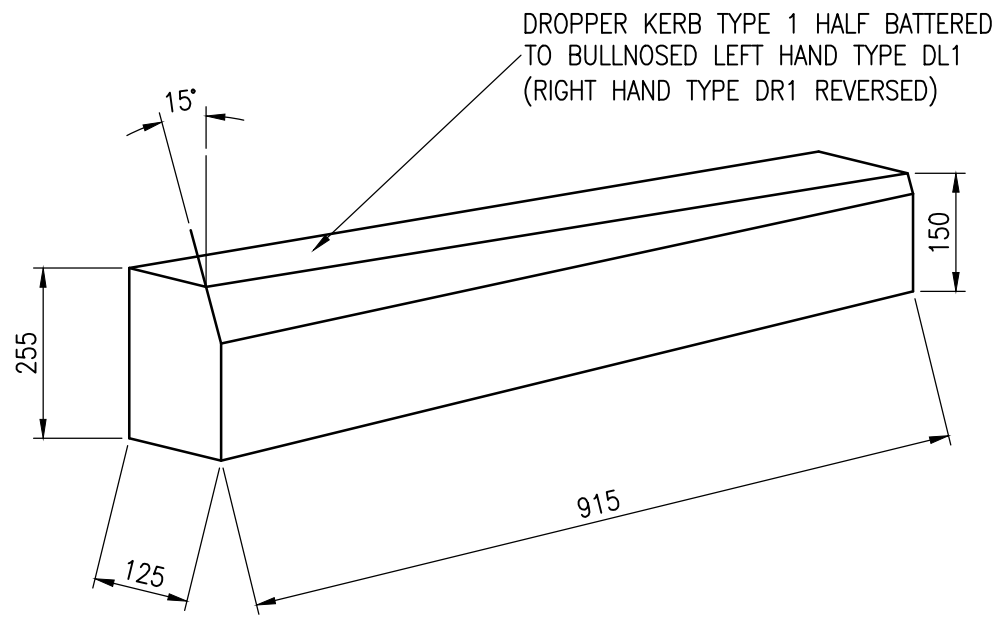


125x150/255mm HB2 TO BN RIGHT HAND DROPPER

SCALE 1:10

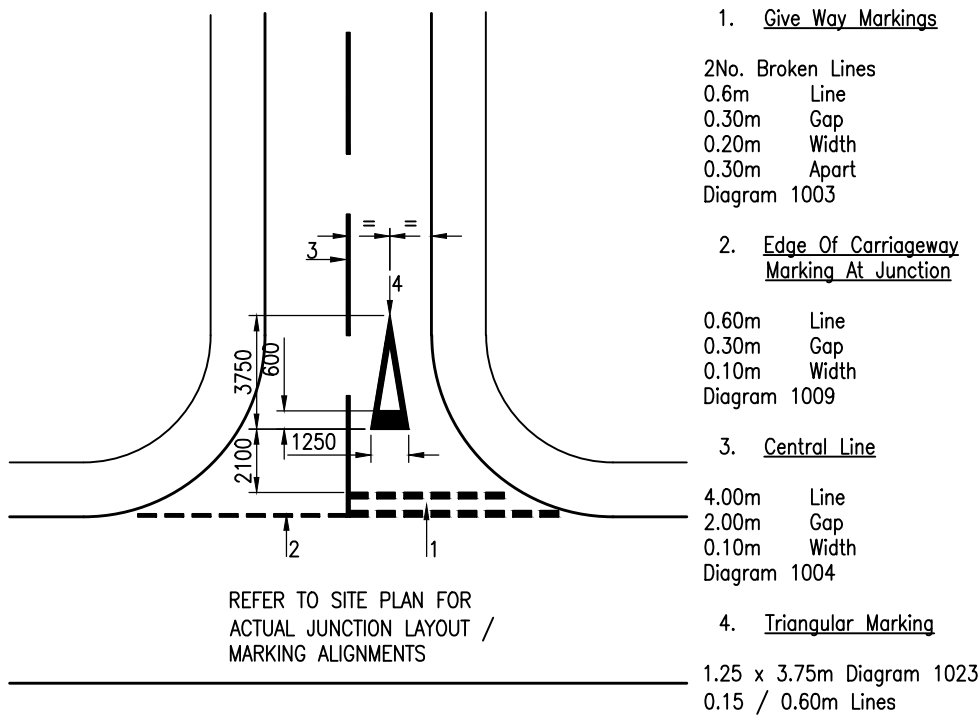


TYPICAL JUNCTION MARKING LAYOUT PLAN

SCALE 1:250

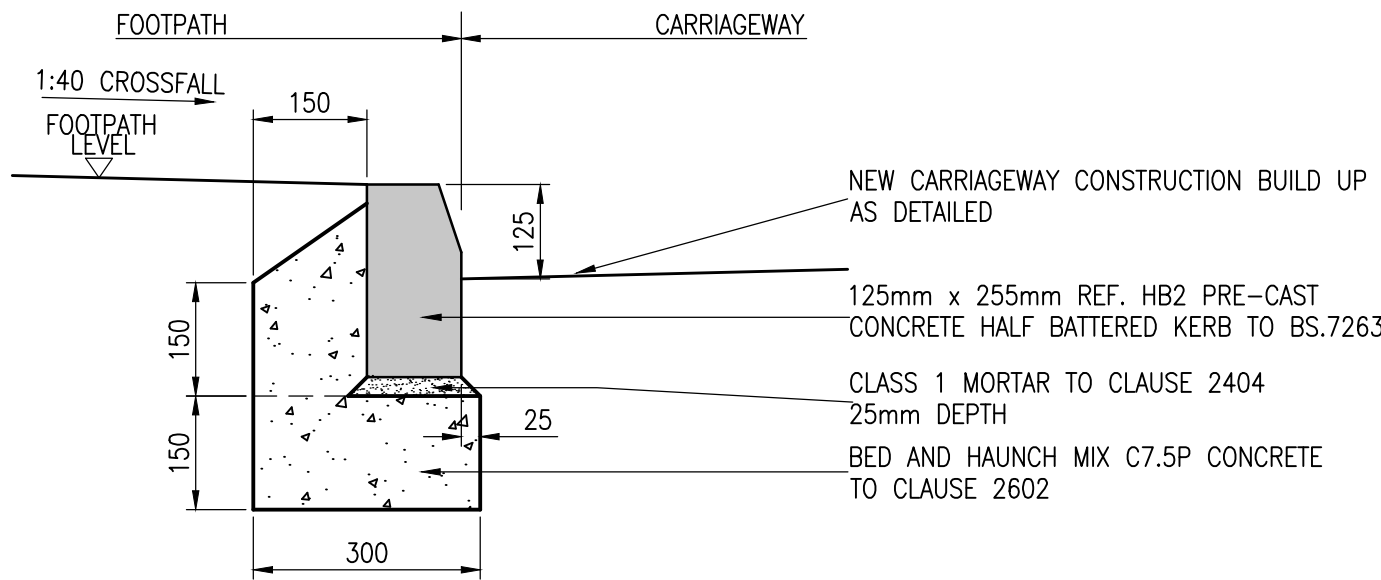


125x255mm HB2 HALF BATTER KERB BEDDING DETAIL

SCALE 1:10

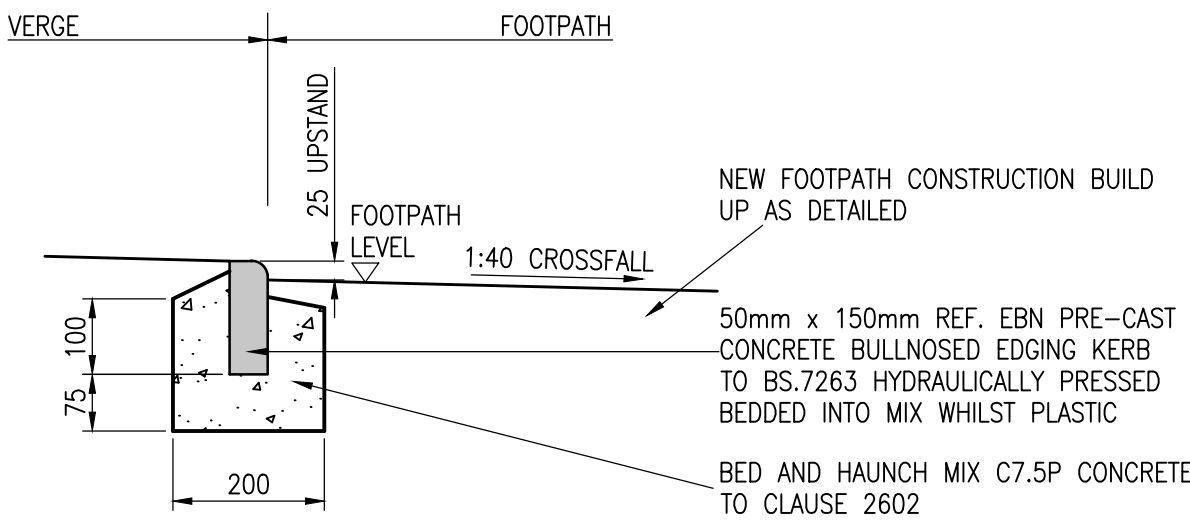

50x150mm EBN EDGING KERB BEDDING DETAIL

SCALE 1:10

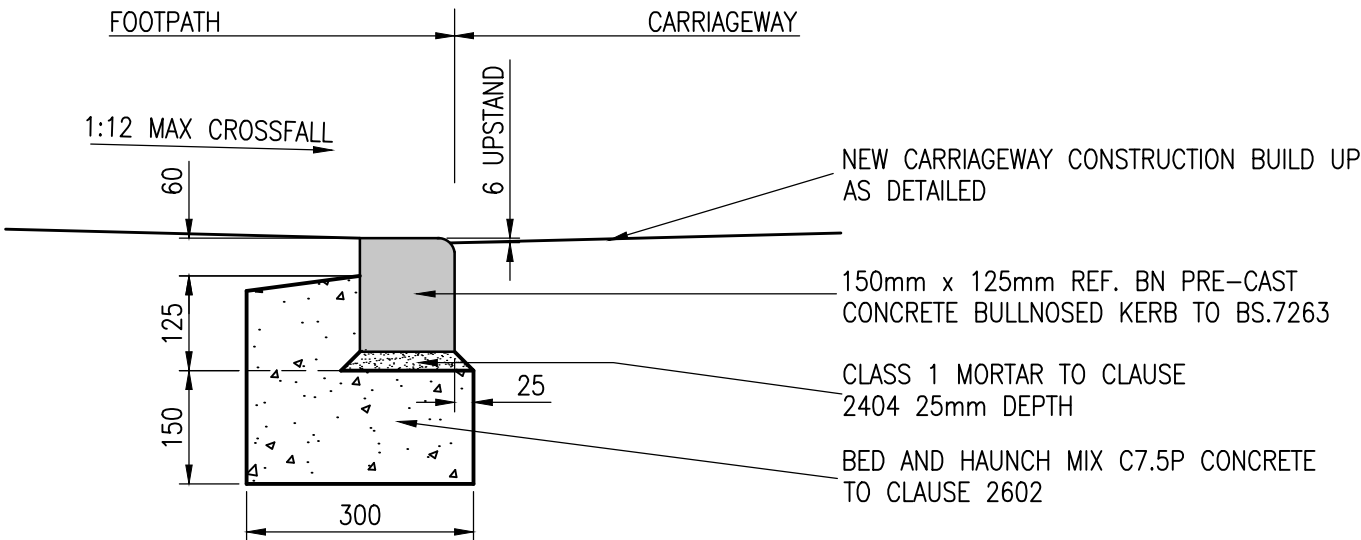


NOTE

A CARRIAGEWAY SURFACE LEVEL GREATER THAN 6mm BELOW THE TOP OF KERB CAUSES SERIOUS DIFFICULTIES FOR WHEELCHAIR USERS.

125x150mm BN BULLNOSED KERB BEDDING DETAIL (TACTILE PAVING UPSTAND DETAILED)

SCALE 1:10

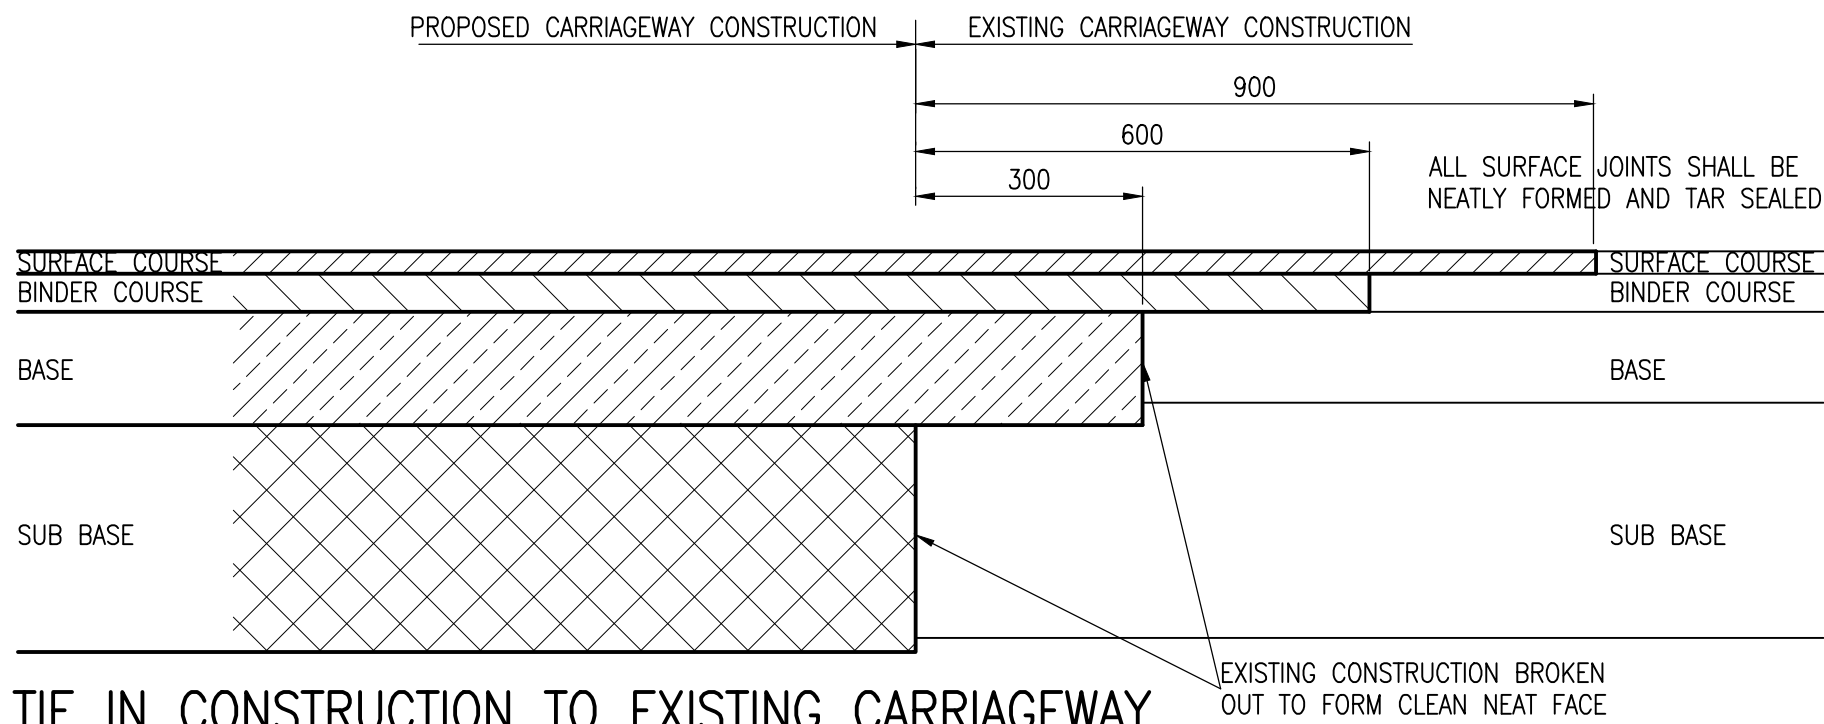

TIE IN CONSTRUCTION TO EXISTING CARRIAGEWAY

SCALE 1:10

NOTES (CONTINUED)

ALL FIGURED LEVELS ARE RELATED TO LAND SURVEY DATUM AS RCA DRAWING NUMBER JOB NUMBER/01 UNLESS NOTED OTHERWISE.

ALL FIGURED DIMENSIONS ARE IN MILLIMETRES UNLESS NOTED OTHERWISE.

ALL WORKS SHALL BE IN ACCORDANCE WITH CURRENT RELEVANT SECTIONS OF:

- * SPECIFICATION FOR HIGHWAY WORKS
- * DESIGN MANUAL FOR ROADS AND BRIDGES
- * LOCAL AUTHORITY HIGHWAY ADOPTION REQUIREMENTS
- * LOCAL AUTHORITY SAB APPROVAL AND REQUIREMENTS
- * SEWERS FOR ADOPTION 7th EDITION
- * BUILDING REGULATIONS
- * BRITISH STANDARDS
- * NEW ROADS AND STREET WORKS ACT
- * HEALTH AND SAFETY REGULATIONS
- * GOOD PRACTICE

IT IS KNOWN THAT EXISTING UTILITY COMPANY UNDERGROUND SERVICES AND APPARATUS IS PRESENT WITHIN THE PROPOSED WORKS AREA THE CONTRACTOR SHOULD ALLOW FOR ALL NECESSARY INVESTIGATIVE WORK (CAT DETECTION, TRIAL HOLES, ETC.) TO DETERMINE ROUTE AND DEPTH OF ALL UNDERGROUND SERVICES TO AVOID DAMAGE AND PRESERVE SUPPLIES TO EXISTING DWELLINGS / PREMISES.

NOTES:

THE PROPERTY OF THIS DRAWING AND DESIGN IS VESTED IN ROGER CASEY ASSOCIATES AND MUST NOT BE COPIED OR REPRODUCED IN ANY WAY WITHOUT THE WRITTEN CONSENT OF ROGER CASEY ASSOCIATES.

THE CONTRACTOR IS TO CHECK ALL LEVELS AND DIMENSIONS BEFORE WORK COMMENCES, AND ANY DISCREPANCIES TO BE REPORTED IMMEDIATELY TO THE CONSULTANTS.

WORK TO FIGURED DIMENSIONS IN PREFERENCE TO SCALING.


THIS DRAWING IS TO BE READ IN CONJUNCTION WITH ALL OTHER ROGER CASEY ASSOCIATES DRAWINGS AND SPECIFICATIONS AND ALL OTHER CONSULTANTS' DRAWINGS AND SPECIFICATIONS' RELATING TO THIS PROJECT.

THE CONTRACTOR IS EXPECTED TO SUPPLY AND DO EVERYTHING NECESSARY FOR THE PROPER EXECUTION OF THE WORKS THAT MAY BE REASONABLY INFERRED FROM THE DRAWINGS AND SPECIFICATION, WHETHER REFERRED TO IN DETAIL OR NOT, WITHOUT EXTRA PAYMENT IN RESPECT THEREOF.

REV	DESCRIPTION	DRAWN	CHECKED	DATE
C02	CAR PARK CONSTRUCTION SPECIFICATION REVISED AND GEOTEXTILE ADDED TO SUIT LA COMMENTS	PWJL	PWJL	12/09/24
C01	CONSTRUCTION ISSUE	PWJL	PWJL	29/05/24
P01	FIRST ISSUE	PWJL	PWJL	23/11/23

DRAWING STATUS:

A1 - CONSTRUCTION

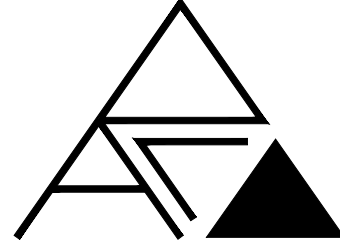

Roger Casey Associates

Consulting Civil & Structural Engineers

Ty Mansel, 6 Mansel Street,
Carmarthen,
Carmarthenshire SA31 1PX

T: 01267 222 646

Units 10 & 11, Merlin's Court,
Winch Lane, Haverfordwest,
Pembrokeshire SA61 1SB

T: 01437 762 795

E: office@rca-eng.co.uk

W: www.rca-eng.co.uk

CLIENT:



Adeiladu ar Sylfaen Gadarn
Building on a Firm Foundation

www.trjid.co.uk



PROJECT:

NEW CHILD CARE UNIT
WAUN WEN, CWMAFAN,
NEATH PORT TALBOT SA12 9TB

DRAWING TITLE:

EXTERNAL WORKS
CONSTRUCTION DETAILS

ORIGINAL DRAWING A1	DRAWN BY:	DESIGN BY:	CHECKED BY:	DATE:	SCALE:
© Roger Casey Associates Limited 2024	PWJL	PWJL	RSC	29/06/23	1:25/20/10
RCA PROJECT REFERENCE No.:	21713	RCA PROJECT No.:	2455 -RCA-01-ZZ-DR -C- 05	REVISION:	C02