


Drawing Note:

Proposals are based upon current digital OS mapping data obtained 08.06.22

Drawings are to be read in conjunction with other design consultant information.

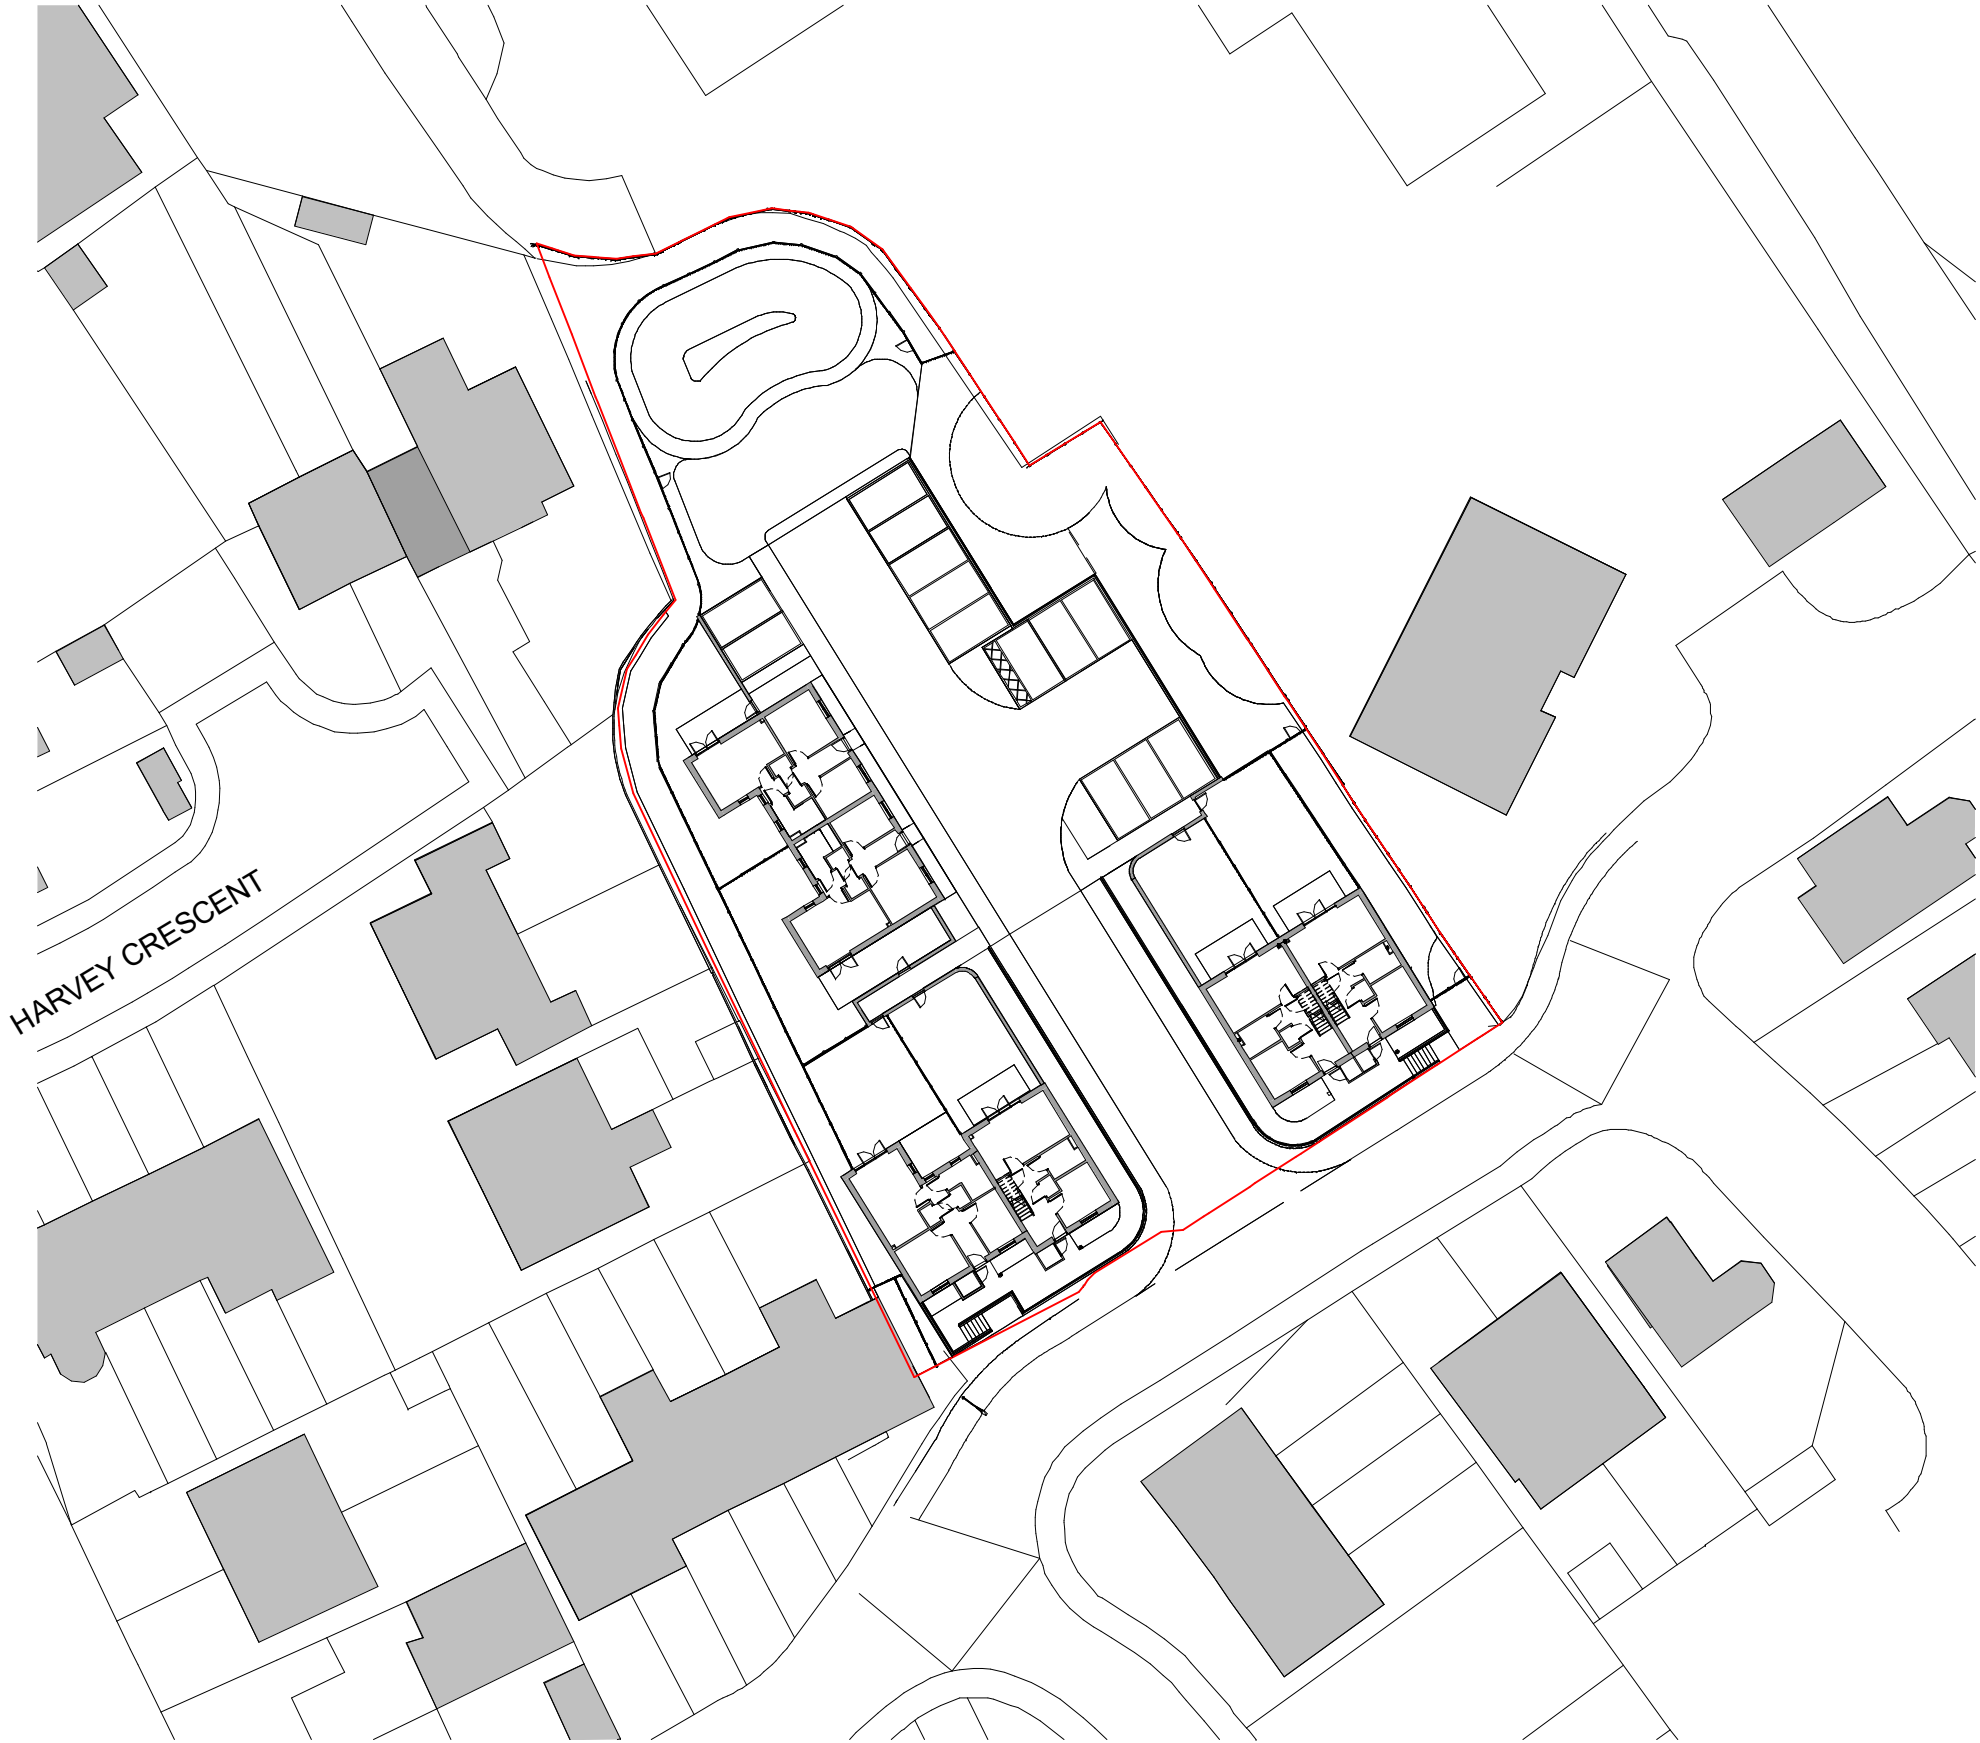

P04	S0	24.07.24	CK	External steps to front of site updated
P03	S0	11.12.23	CK	Parking amended to address Highways comments
P02	S0	01.11.23	CK	Layout amended to address highways comments
P01	S0	12.07.23	CK	Bungalow set back into site with stair to front walkway repositioned.
Rev	Status	Date	Check	Description

HolderMathiasarchitects

T +44 (0) 20 7287 0735
www.holdermathias.com
London Cardiff Munich

Project
Harvey Crescent
Port Talbot
Coastal Housing Association

Title
Proposed Site Plan

Job No	Scale at A3	Classification	Status Revision
4653	As indicated		S0 P04

Project - Originator - Functional Breakdown - Spatial Breakdown - Form - Discipline - Number
HCCH-HMA-ZZ-ZZ-D-A-00092

ISO 14001 : 2015 ISO 9001 : 2015 RIBA Chartered Practice
Please consider the environment before printing this document
Refer to dimensions where provided - do not scale from this drawing

Proposed Site Plan
1 : 500

