
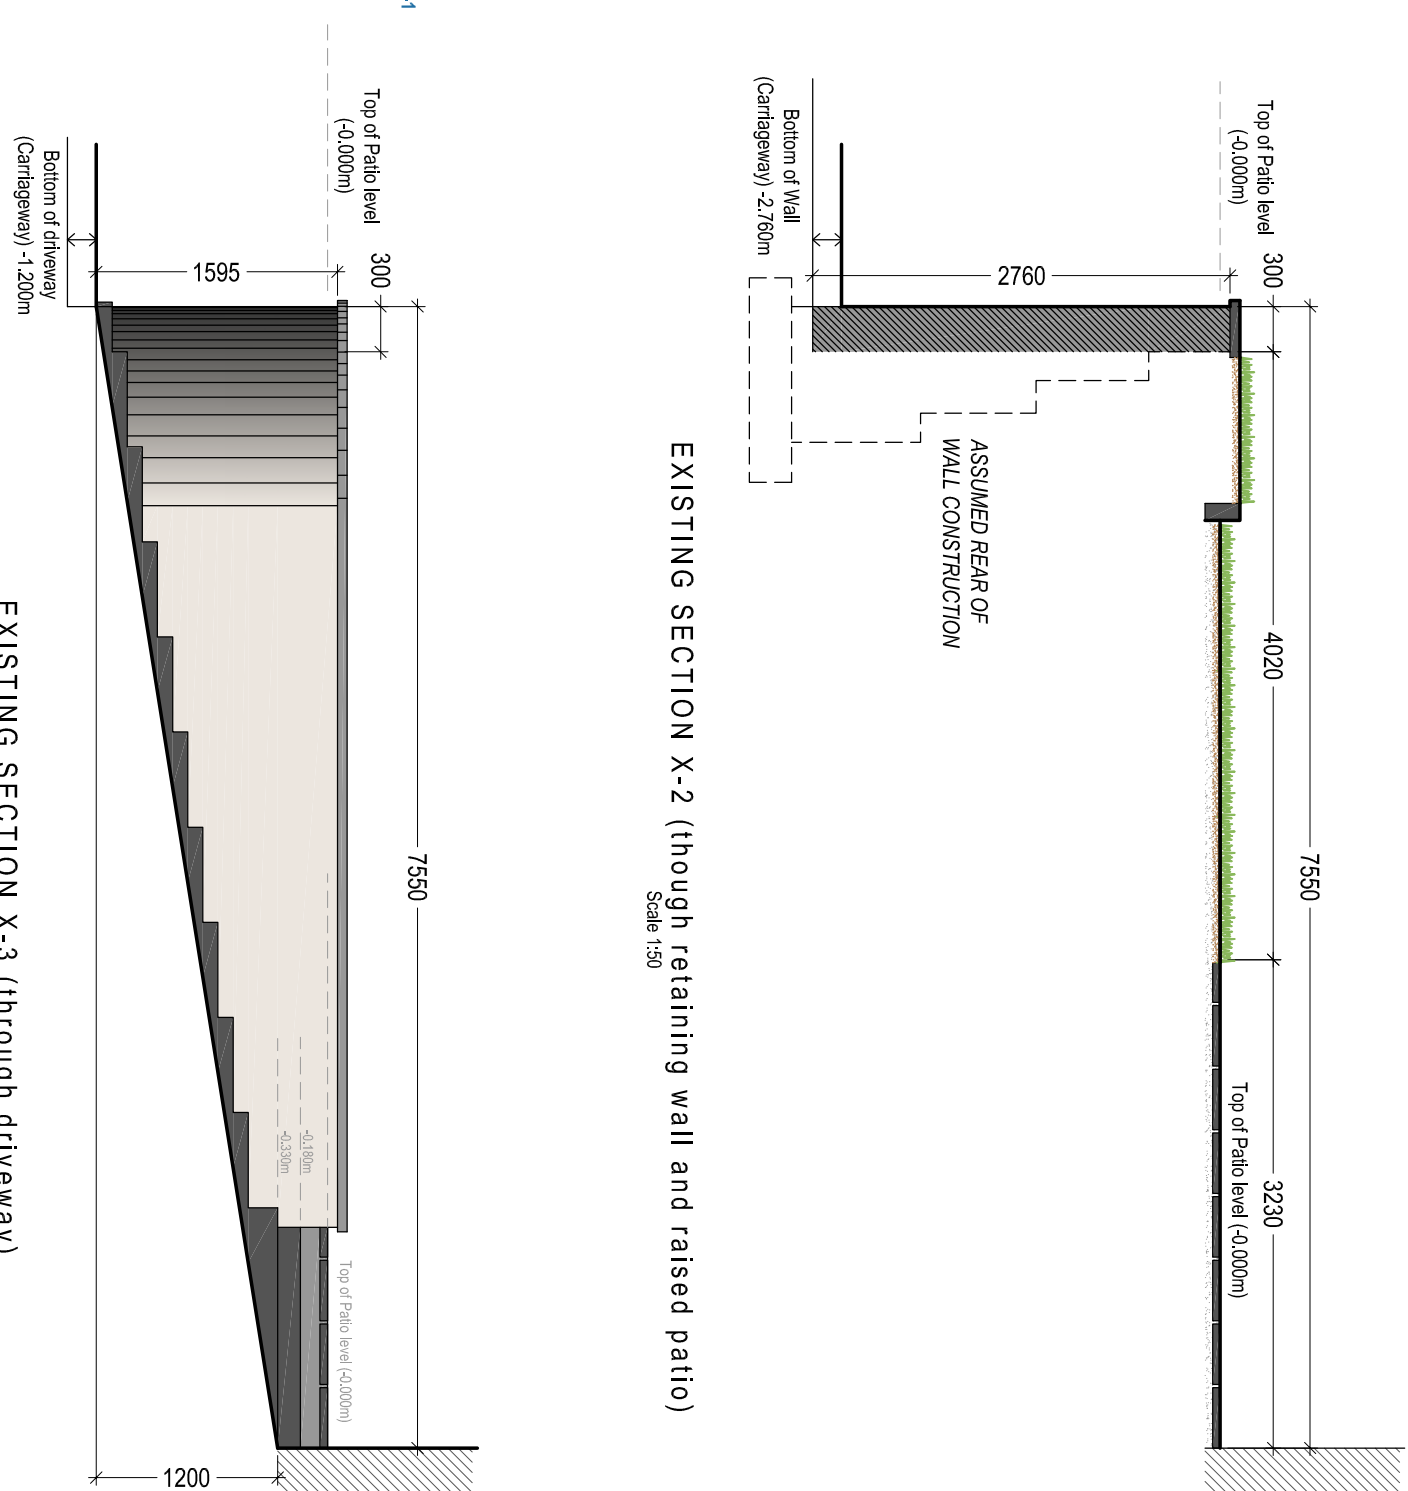
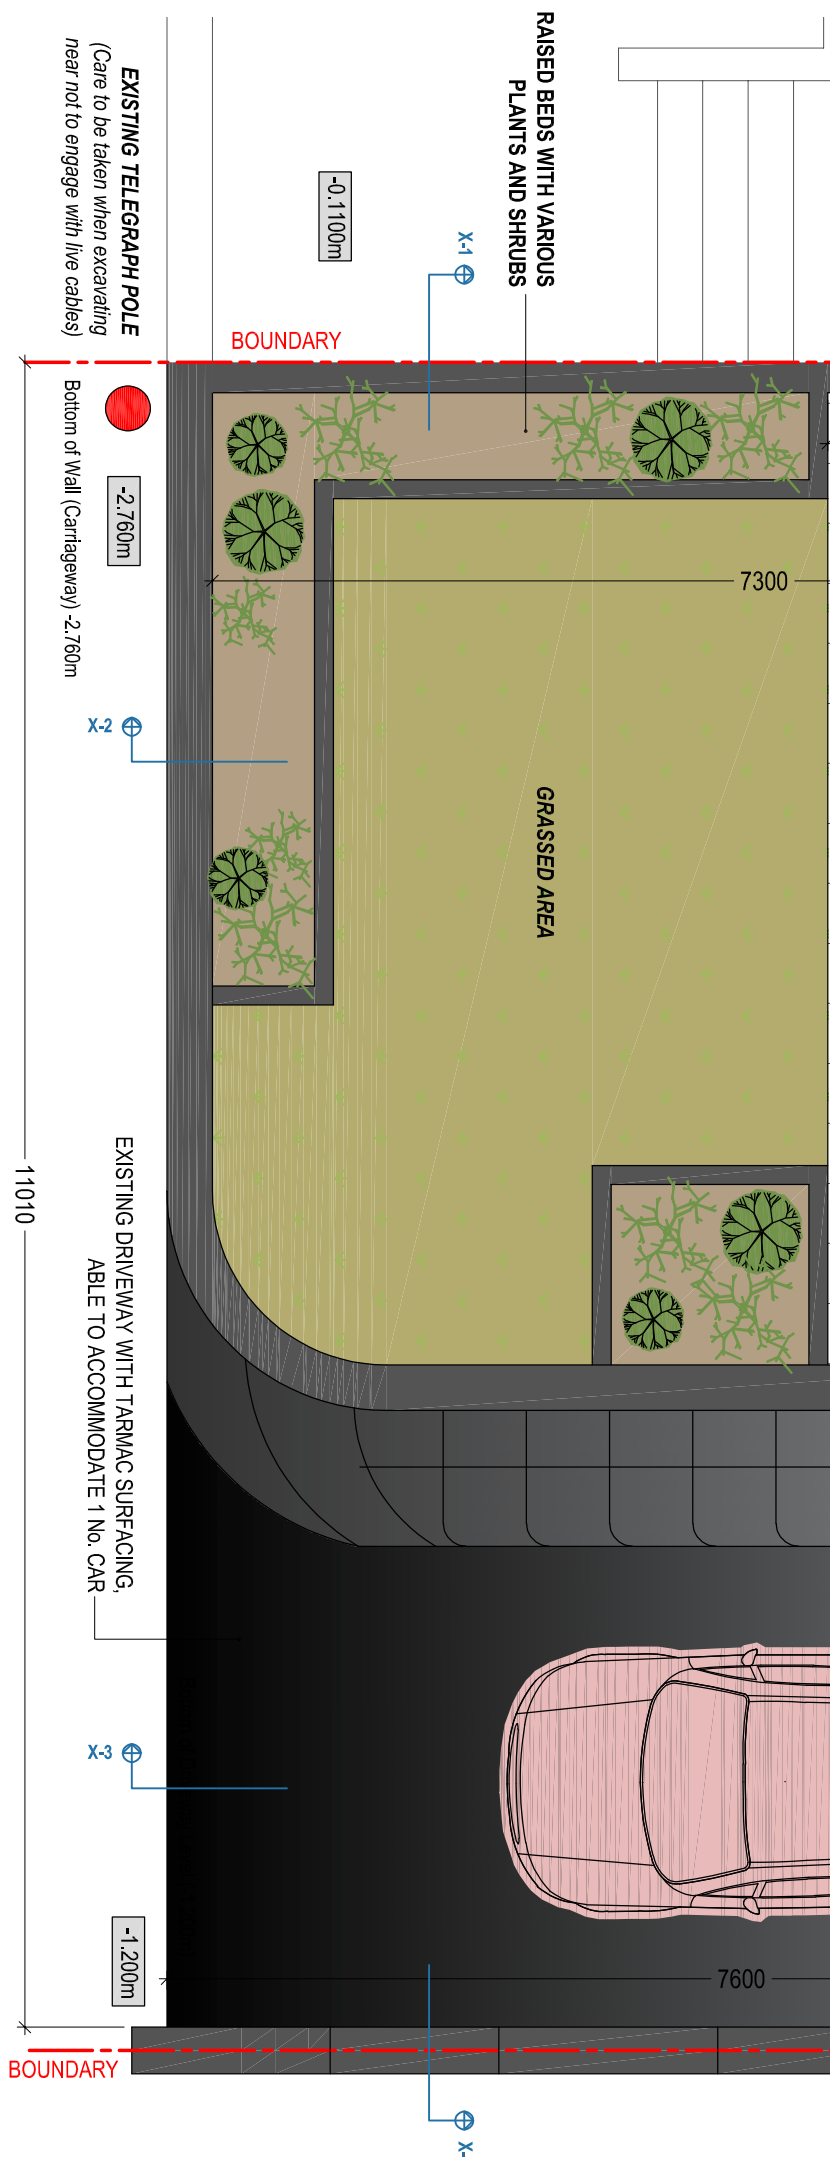
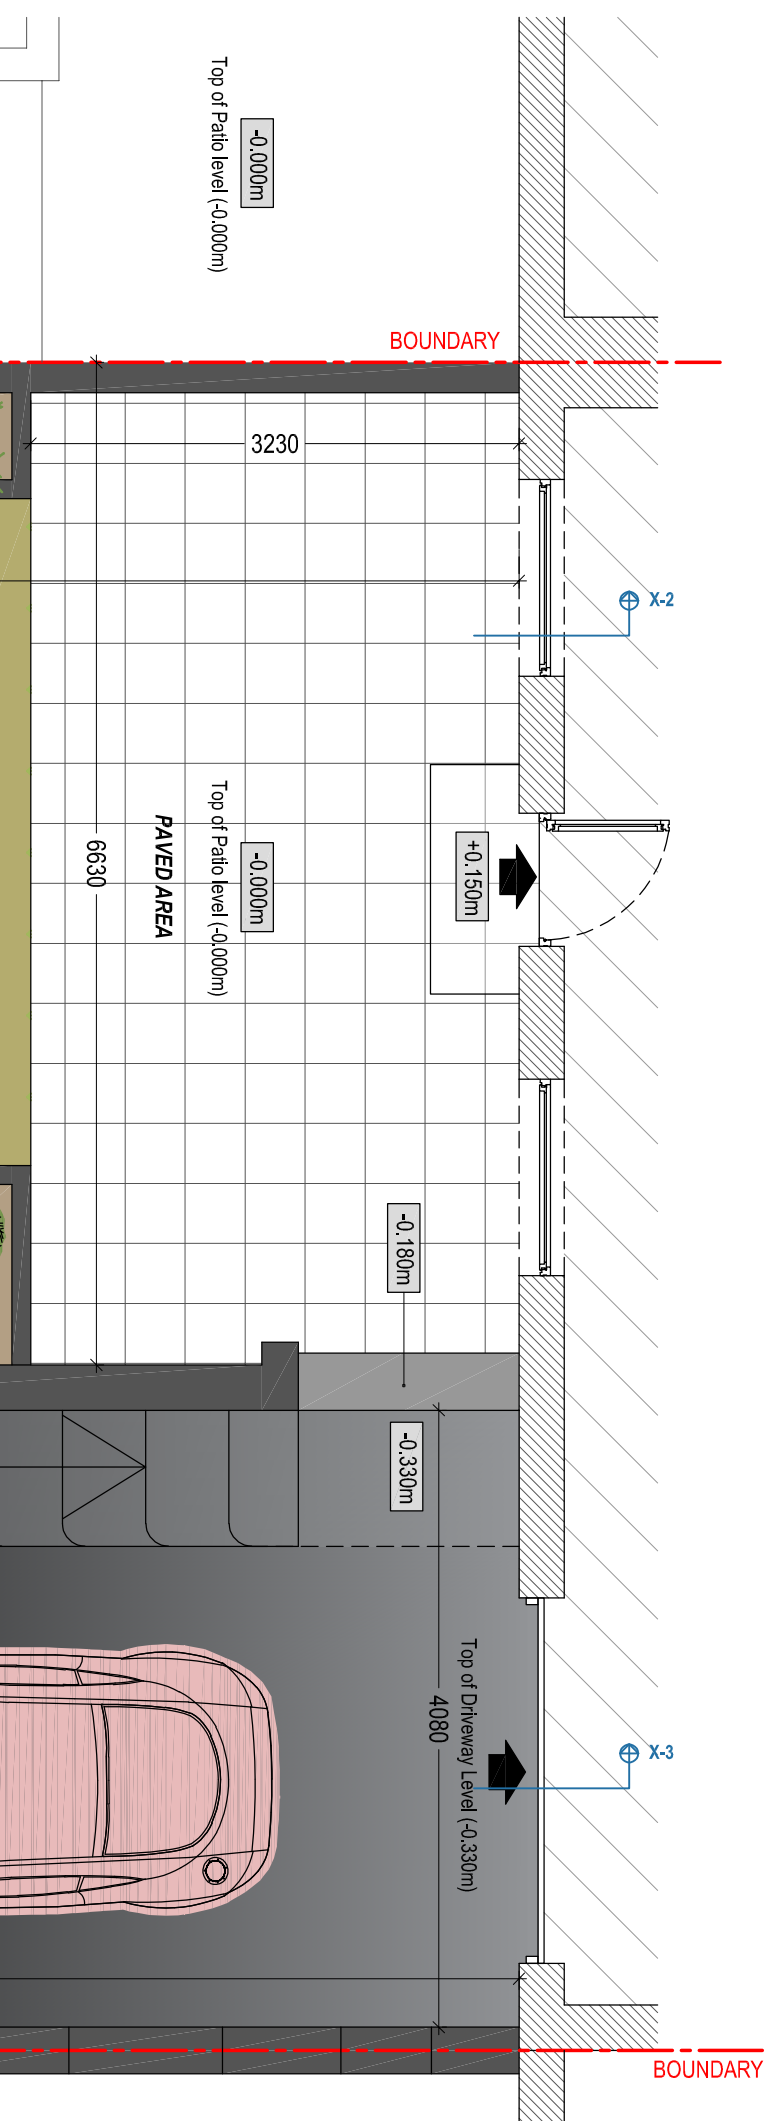
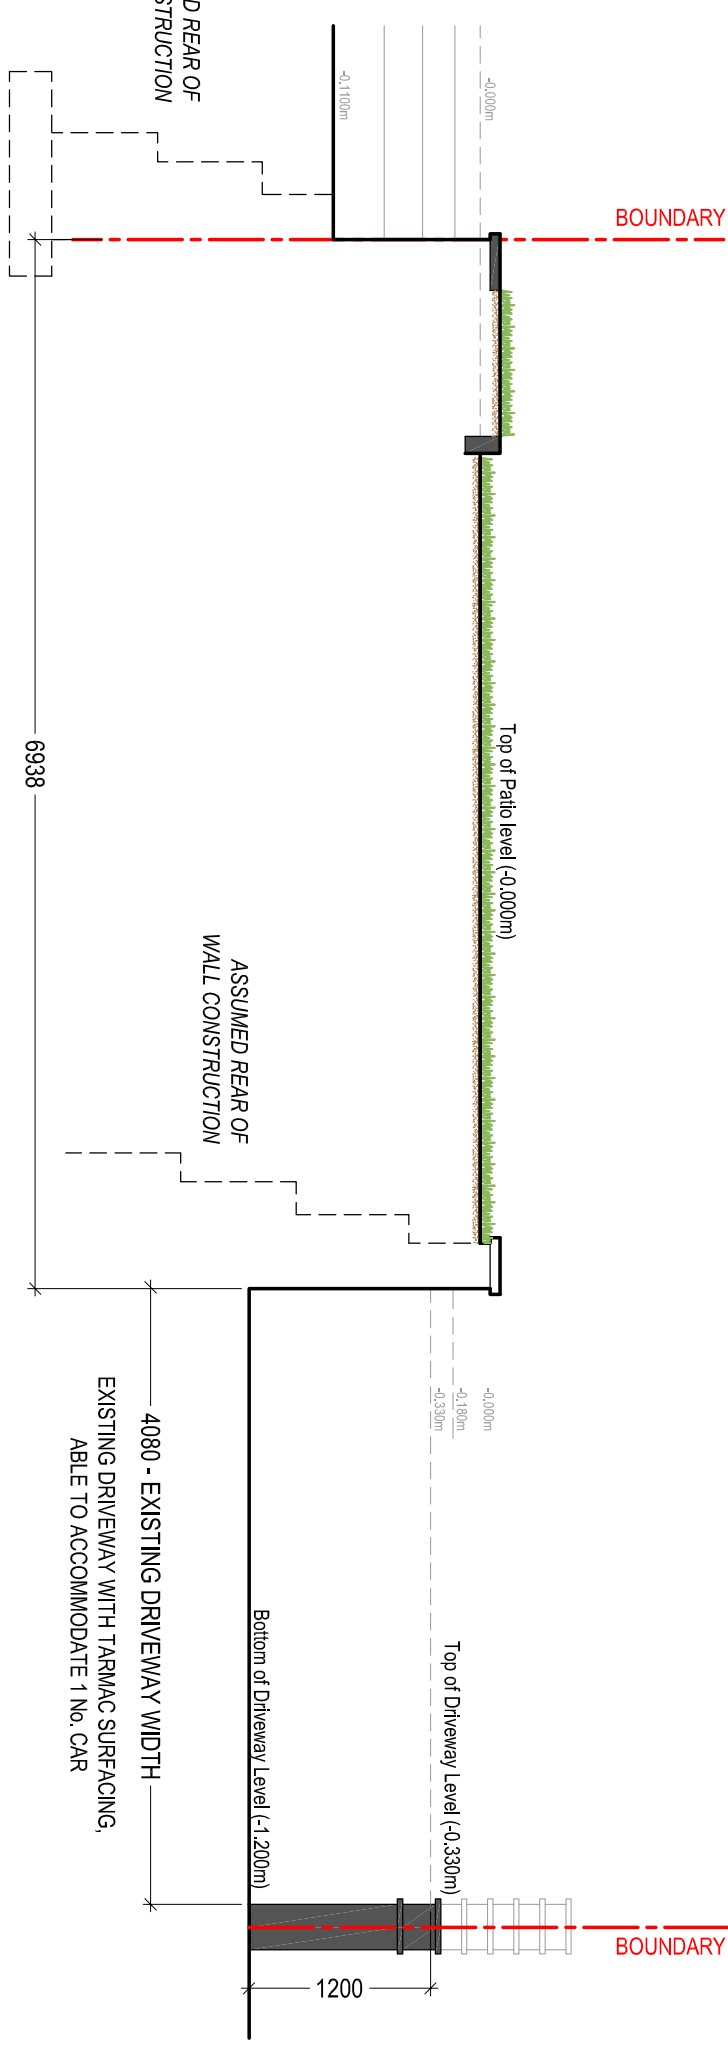


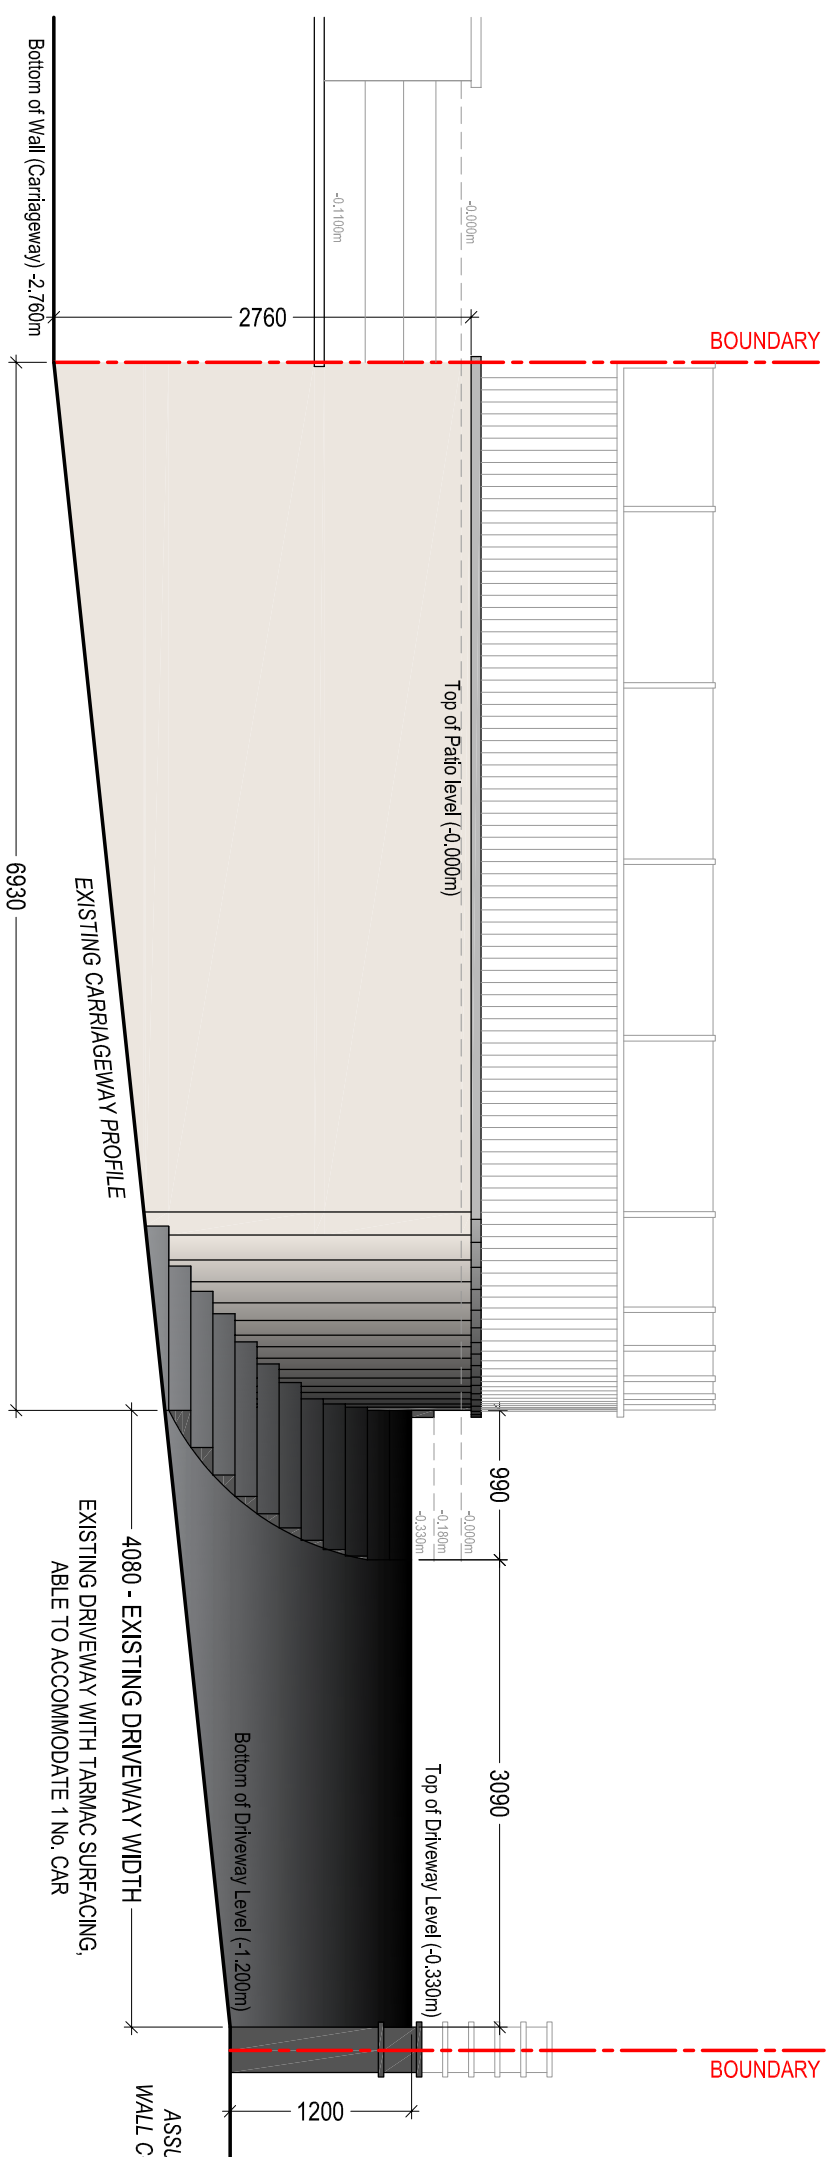

Drawing Title: EXISTING PLANS AND SECTIONS	
Drawing No: CPD-002	Revision: A
Date: 10-01-2024	Revised: 19-03-2024
Scale(s): 1:50 / 1:25	Paper Size: A2

BUILDING REGULATIONS

1. Do not scale from this drawing, take figured dimensions only.
2. Dimensions are in millimeters unless otherwise stated.

**PROVISION OF OFF-STREET
PARKING AREA**
(inc. construction of Retaining Walls)

Mr & Mrs. J. Melvin
73 Dyffryn Road
Alltwen

Project Title:

Cwm Planning & Design Ltd.
(architectural and Draughting Services)