





EXISTING FRONT ELEVATION

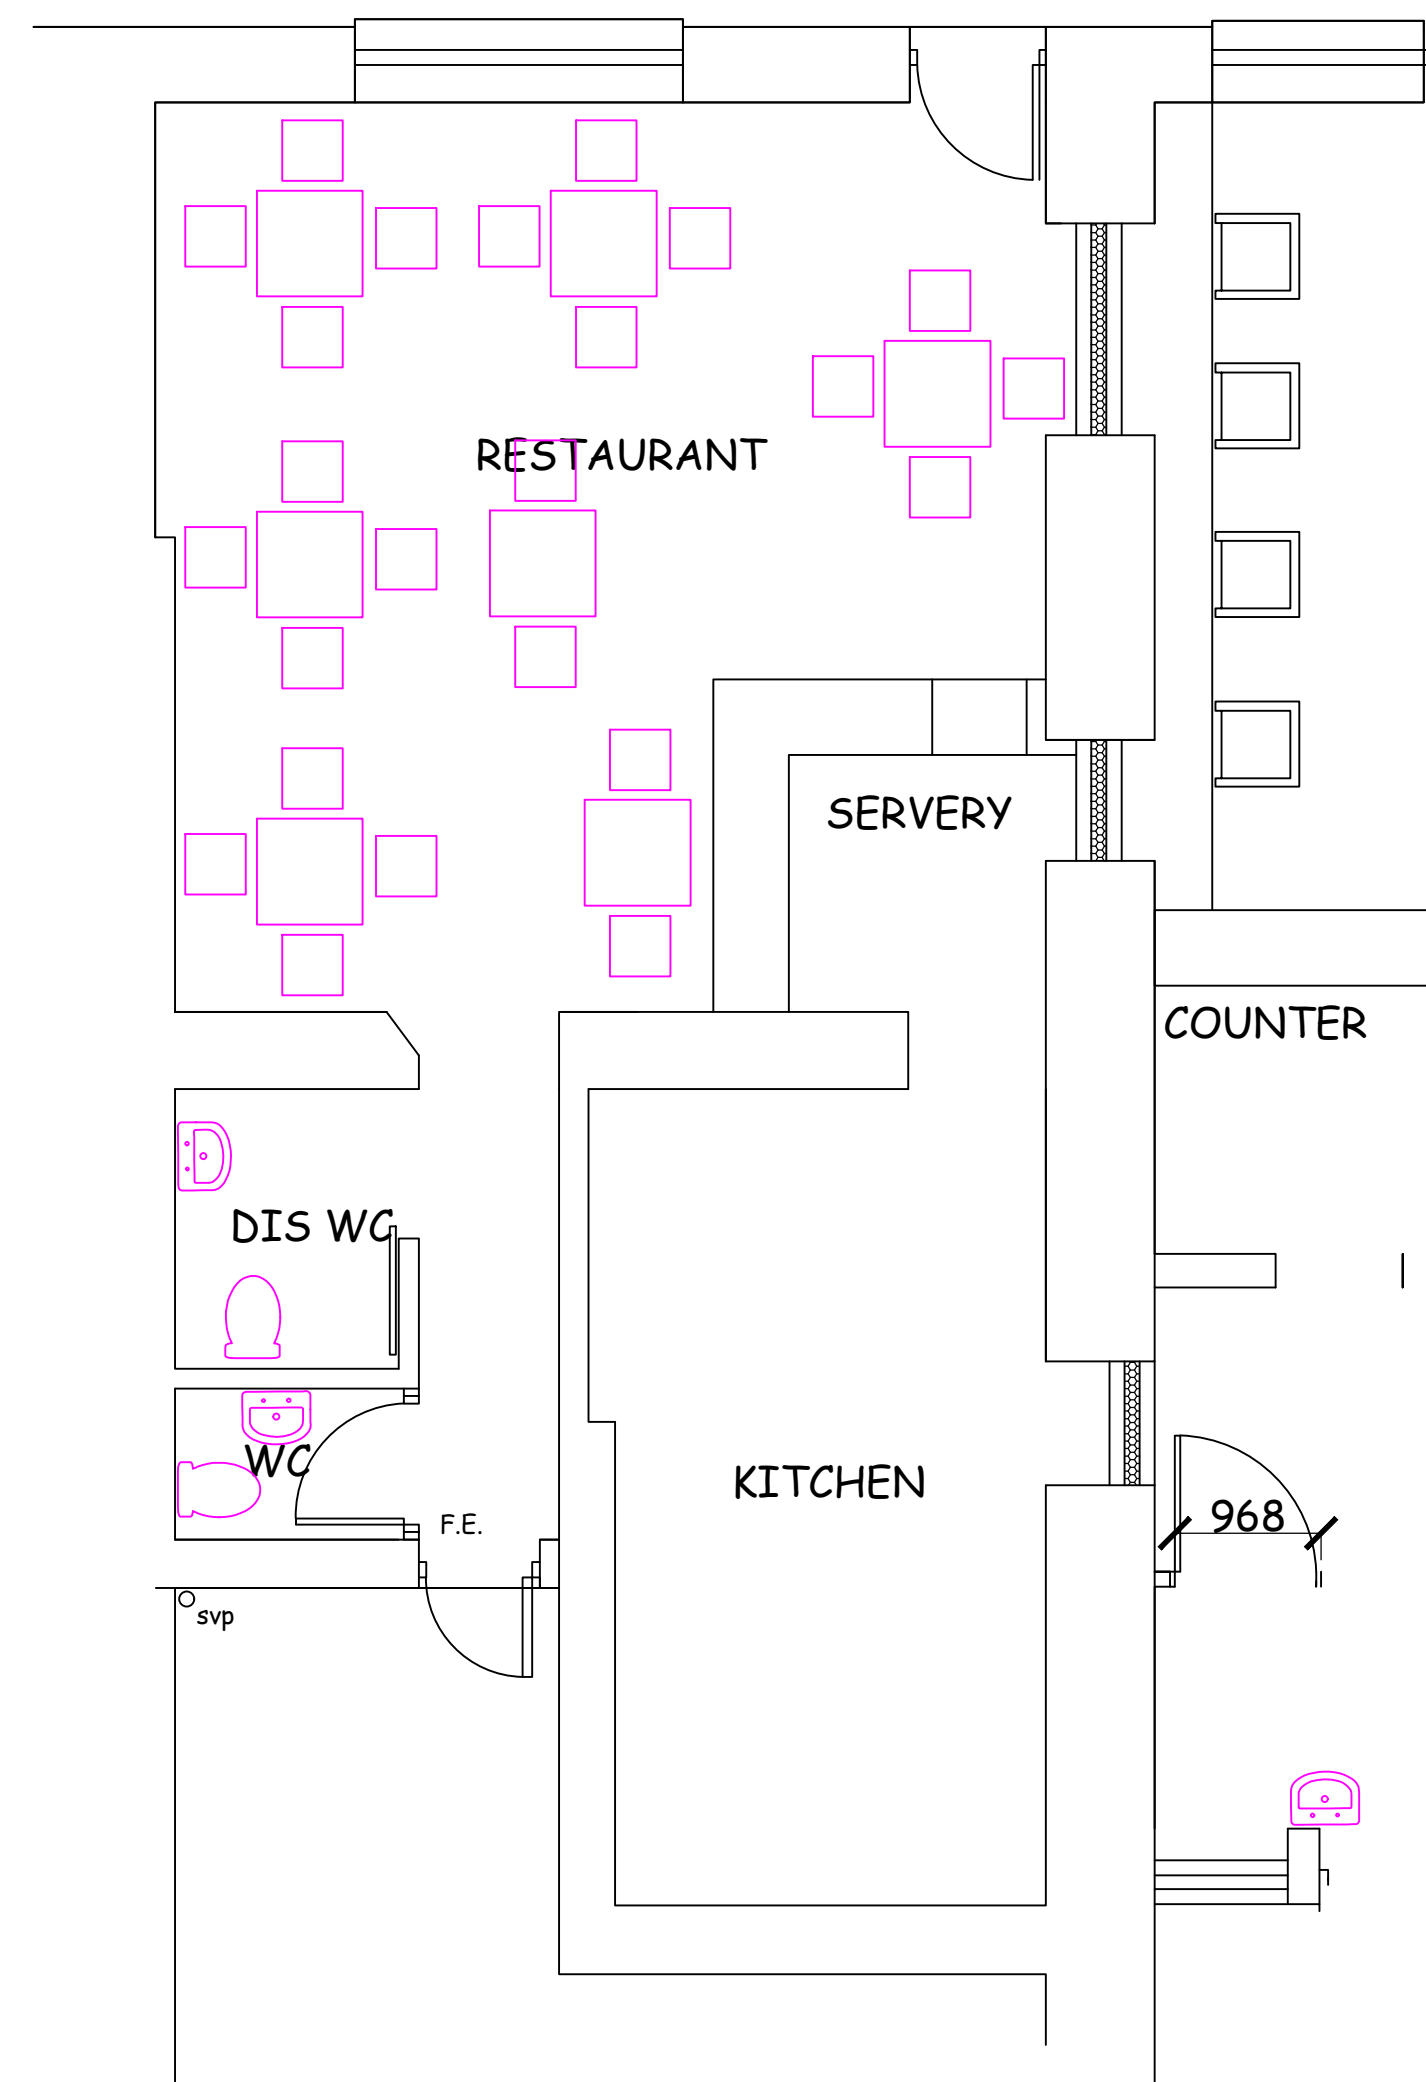

EXISTING PLAN 31



PROPOSED FRONT ELEVATION

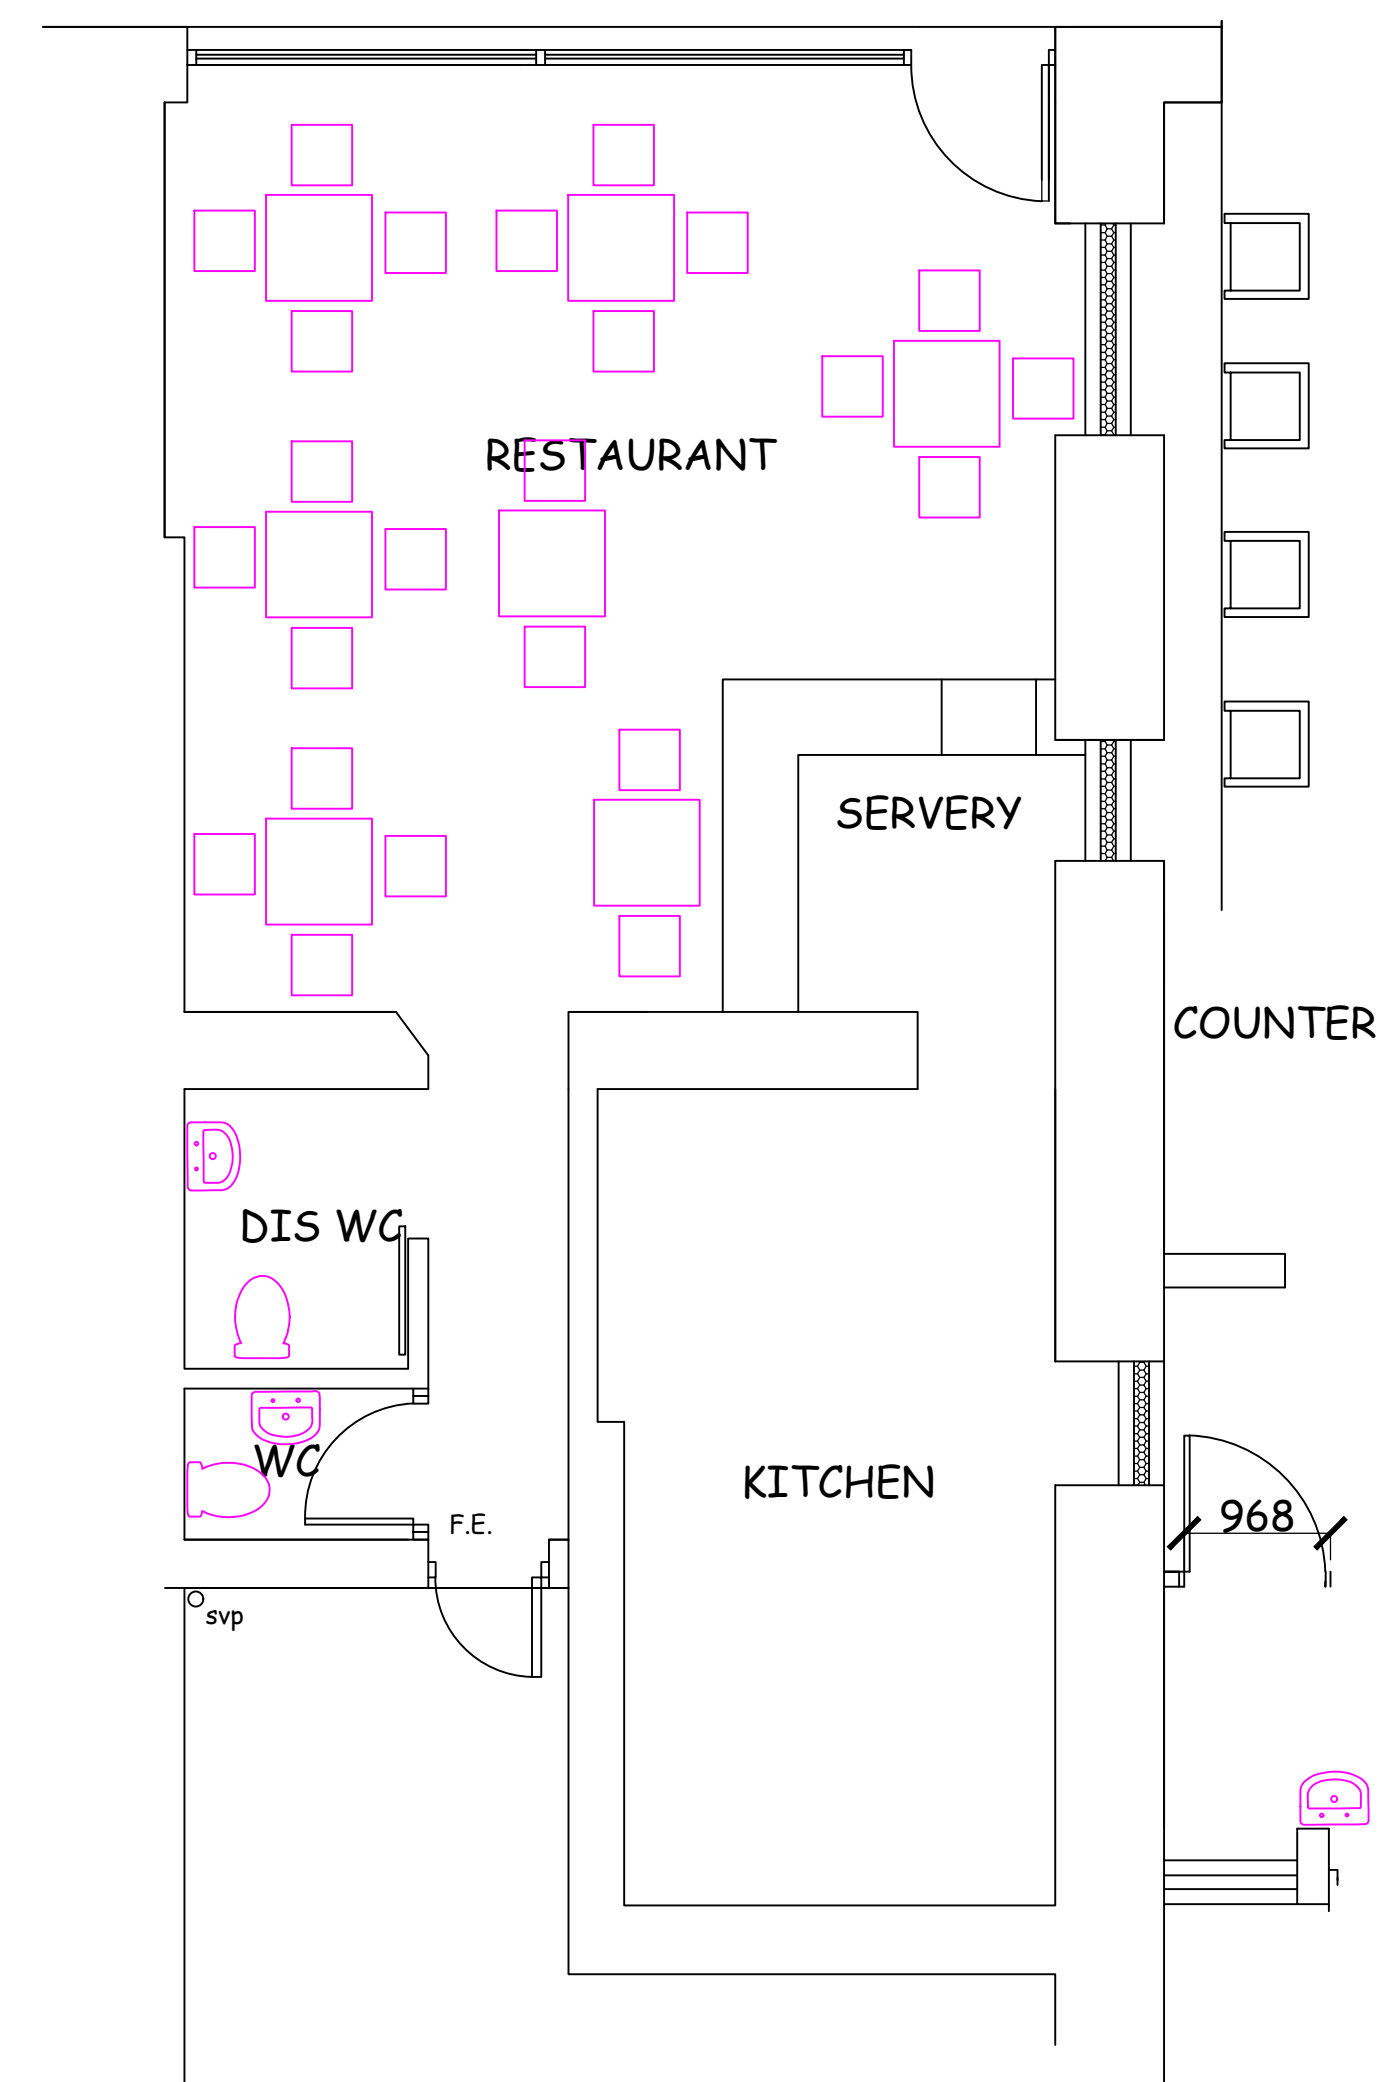

PROPOSED PLAN 31

General Notes

No.	Revision/Issue	Date

Firm Name and Address

Project Name and Address

EXISTING & PROPOSED
PLANS & ELEVATIONS
31 COMMERCIAL RD
TAIBACH, PORT TALBOT

Project	SUK	Sheet
Date	05.07.2024	B-02
Scale	1:50	