


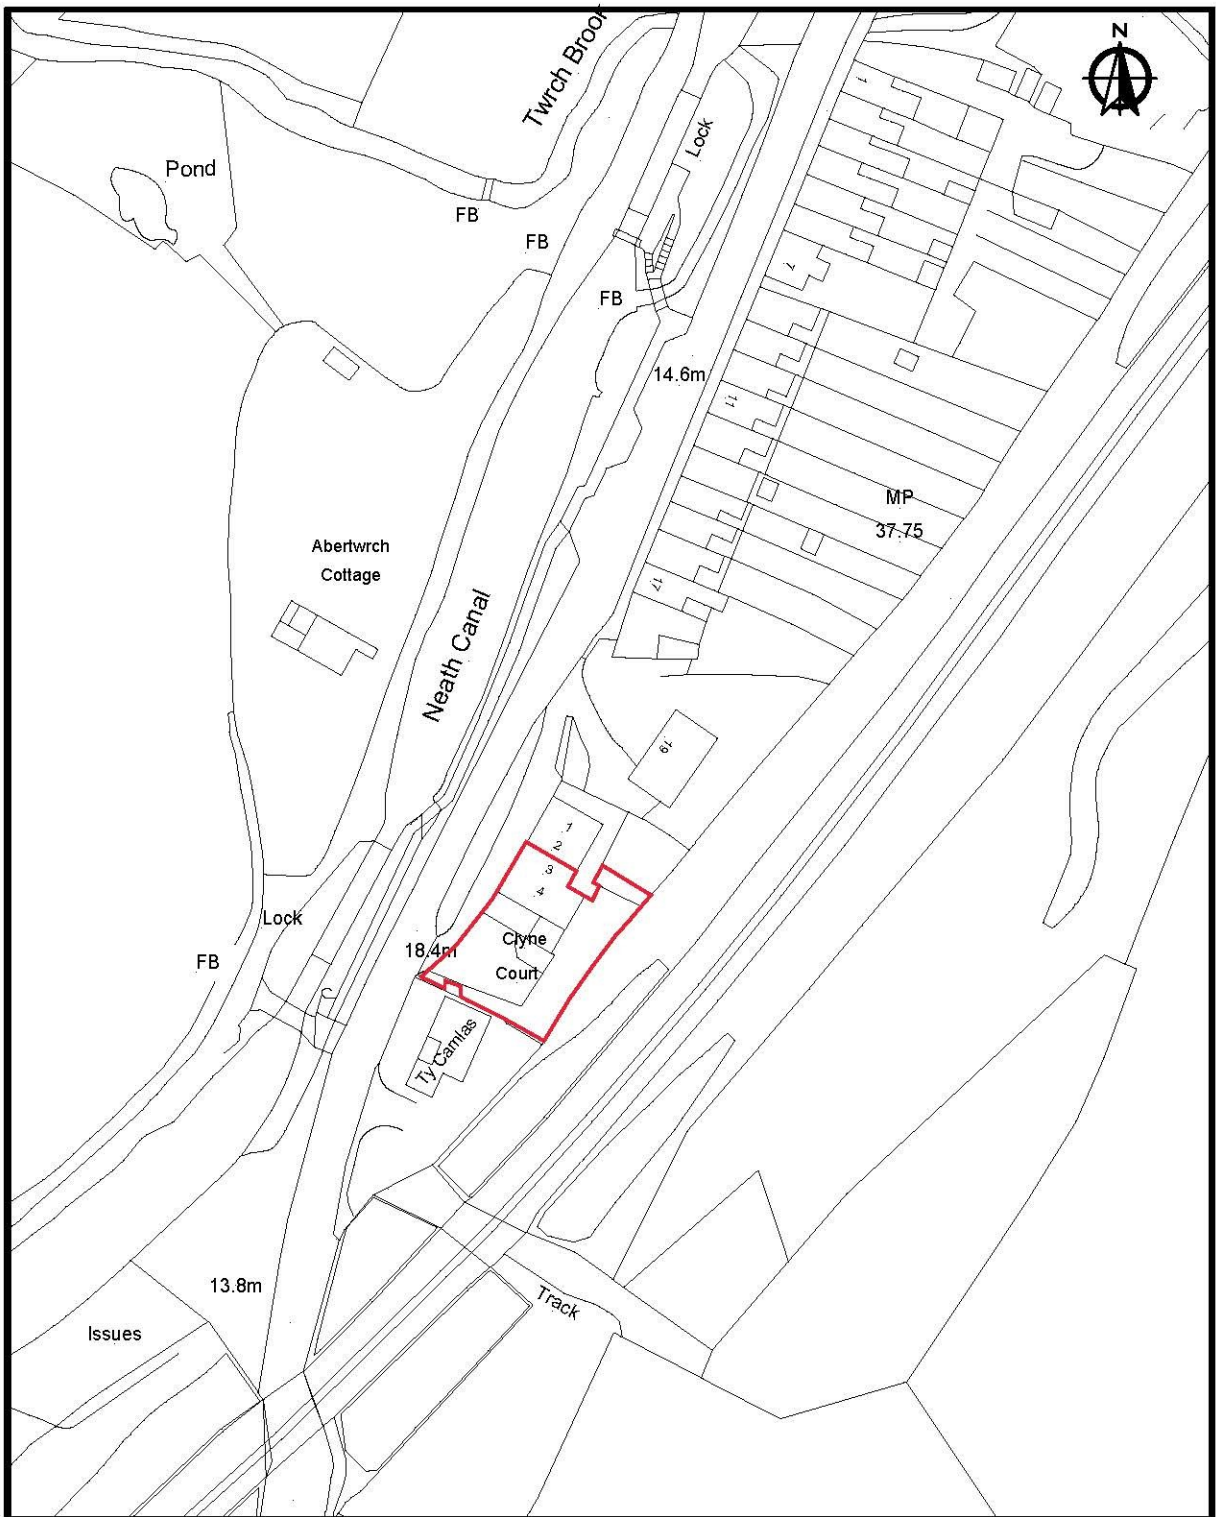

Site Location: **3 & 4 Clyne Court, Clyne, Neath, SA11 4EU**

Dwg. No: SL001

Scale: 1:1250