

Notes:

This drawing is copyright and must not be reproduced or disclosed to third parties without the prior written consent of C2J Architects.


Do not scale this drawing. Responsibility is not accepted by C2J Architects for errors made by others during the printing or scaling of this drawing. Use only written dimensions. It is the contractor's responsibility to verify all dimensions before commencing any work. Any discrepancies are to be notified in writing to C2J Architects immediately.

This drawing is to be read in conjunction with all other relevant project drawings, specifications and schedules prepared by C2J Architects and any other relevant consultants, specialists or subcontractors.

CDM notes are provided to assist the contractor in managing residual hazards identified during the design stage. Any such notes do not relieve the contractor of their duties under all relevant CDM Regulations.

Note: All airbricks / vents to be colour matched with adjacent bricks, colours to be confirmed.


Key:
Movement joints (final locations to be confirmed with SE)

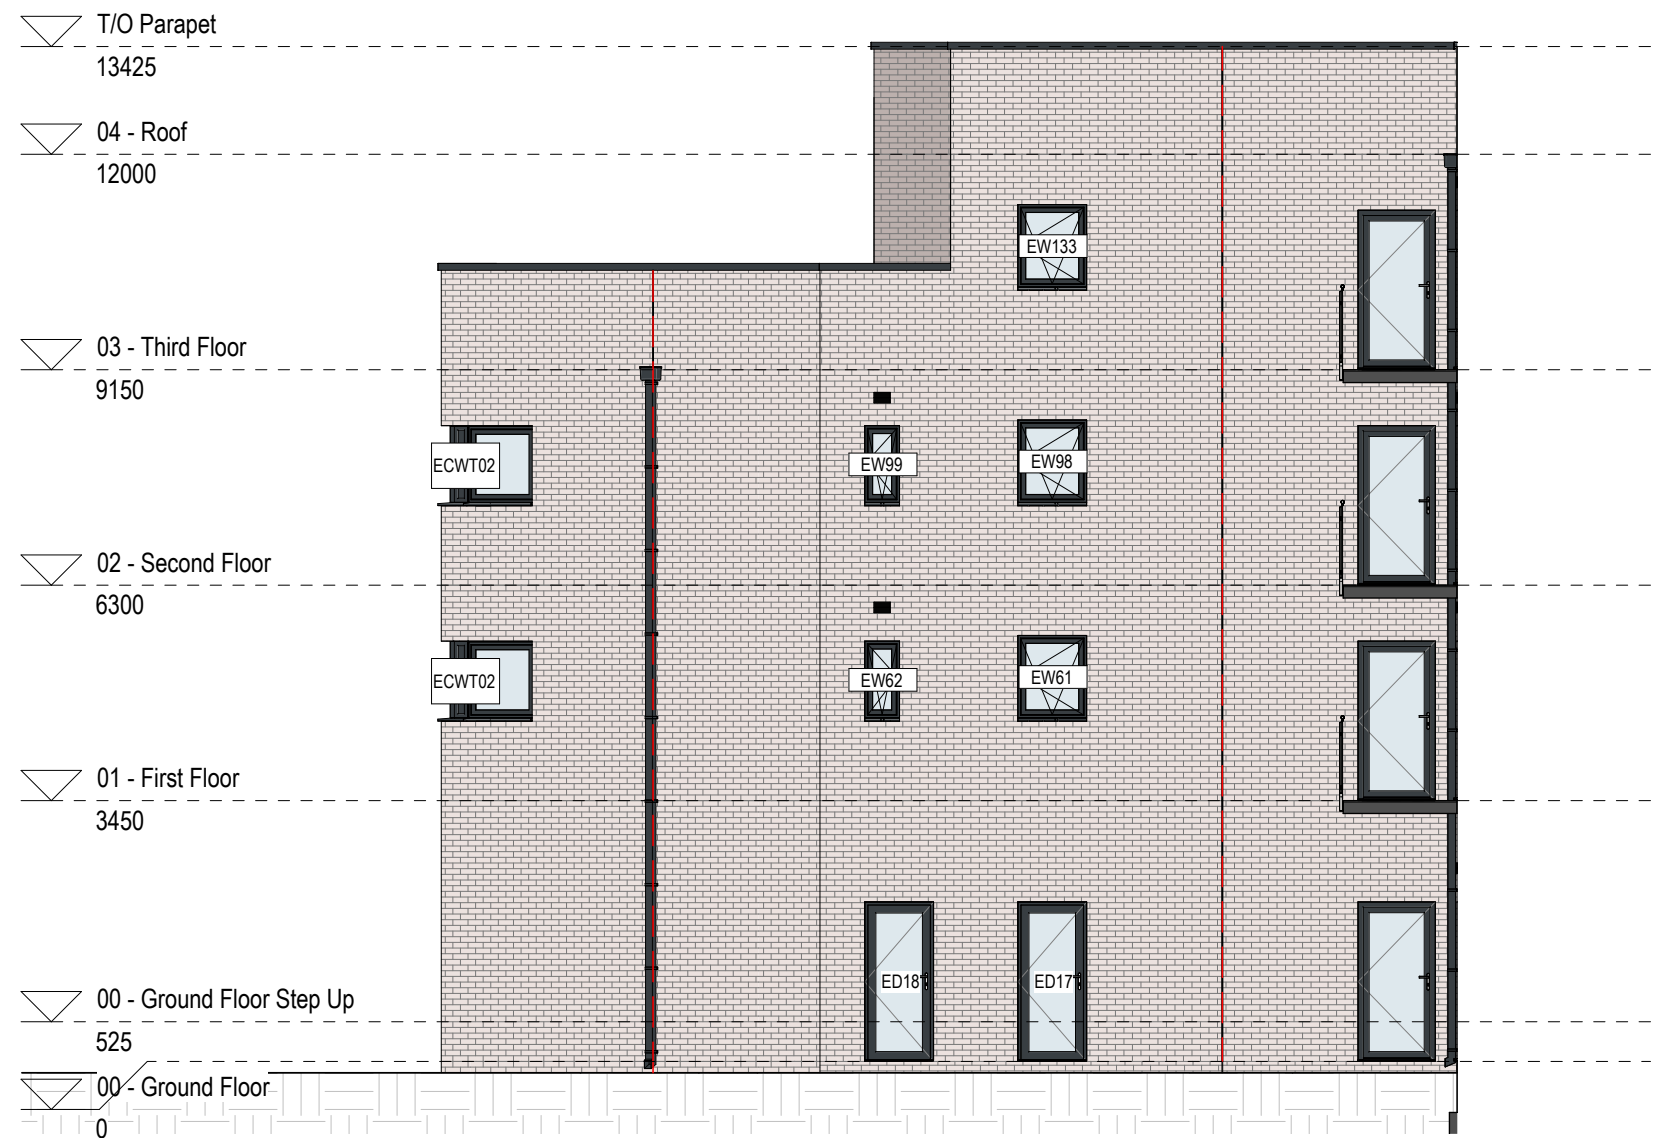

North Courtyard Elevation
Scale: 1 : 100



East Courtyard Elevation
Scale: 1 : 100

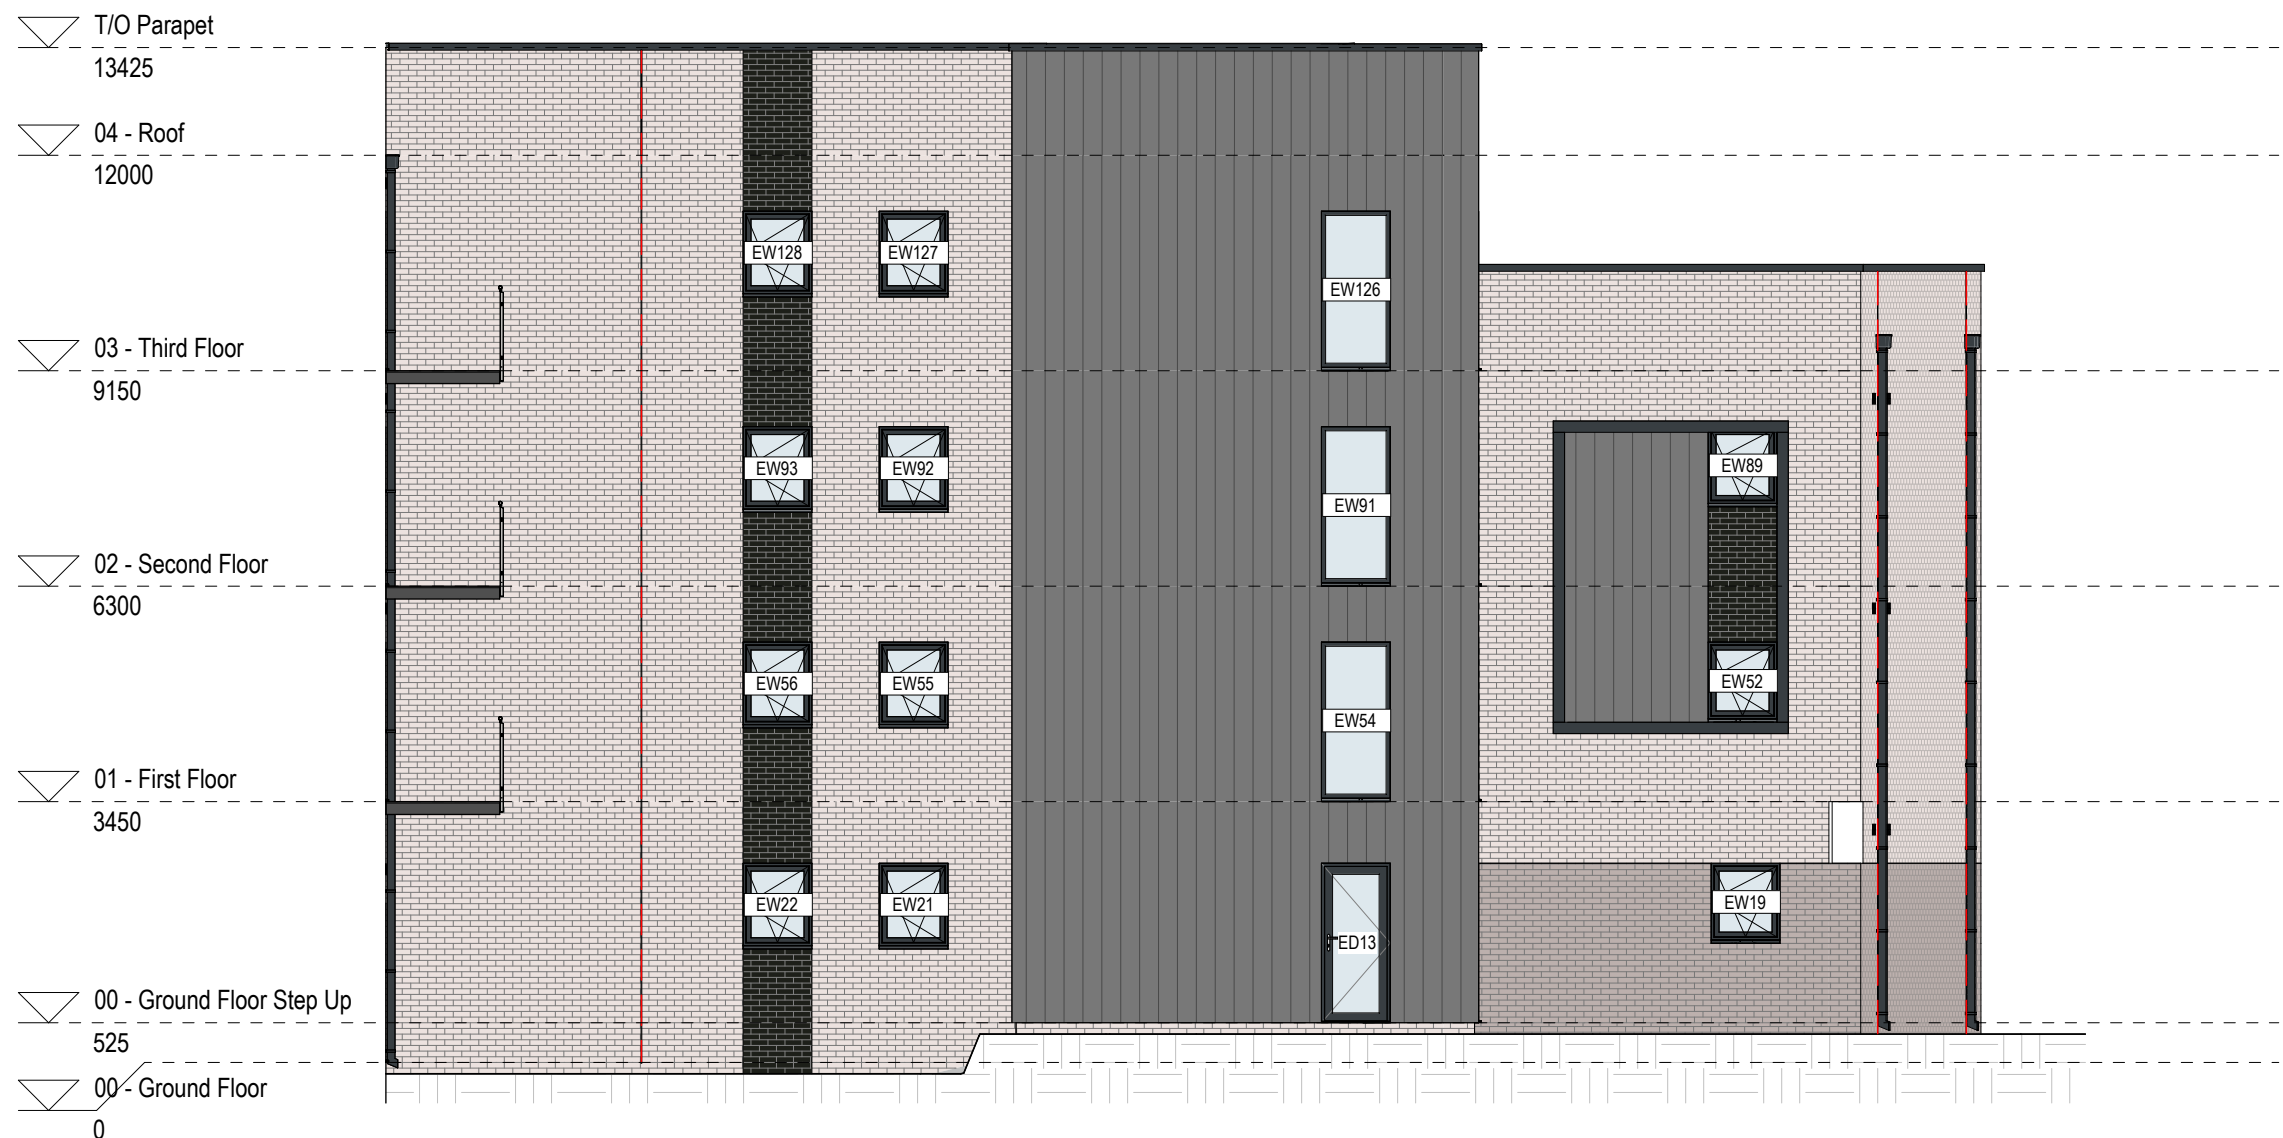

South Courtyard Elevation
Scale: 1 : 100

Rev	Description	Rev'd	Chk'd	Date
P04	Drawings amended	AC		08/02/24
P03	Movement joints and vents added to elevations	AC		10/01/24
P02	Drawings amended following DTM	AC		24/11/23
P01	Plans amended following comments from consultant	AC		20/11/23



enquiries@c2jarchitects.co.uk
www.c2jarchitects.co.uk
@c2jarchitects

Unit 1A,
Compass Business Park,
Cardiff, CF24 5HL
029 2045 2100

19 Goodge Street,
London,
W1T 2PH
020 3409 1342



CASTELL GROUP
Property Development Specialists

PROJECT TITLE :
Neath Working Mens Club

DRAWING TITLE :
General Arrangement Internal Courtyard Elevations

STATUS: **PRELIMINARY**

DRAWN BY : ?? CHECKED BY : ?? APPROVED BY : ??

JOB NO : 22_001 SCALE : 1 : 100 @ A1

DATE: 07/11/23			SUITABILITY: S0		REVISION: P04	
PROJECT	ORIGIN	VOLUME	LEVEL	TYPE	DISCIP.	NUMBER
22001	C2J	XX	XX	DR	A	02002