

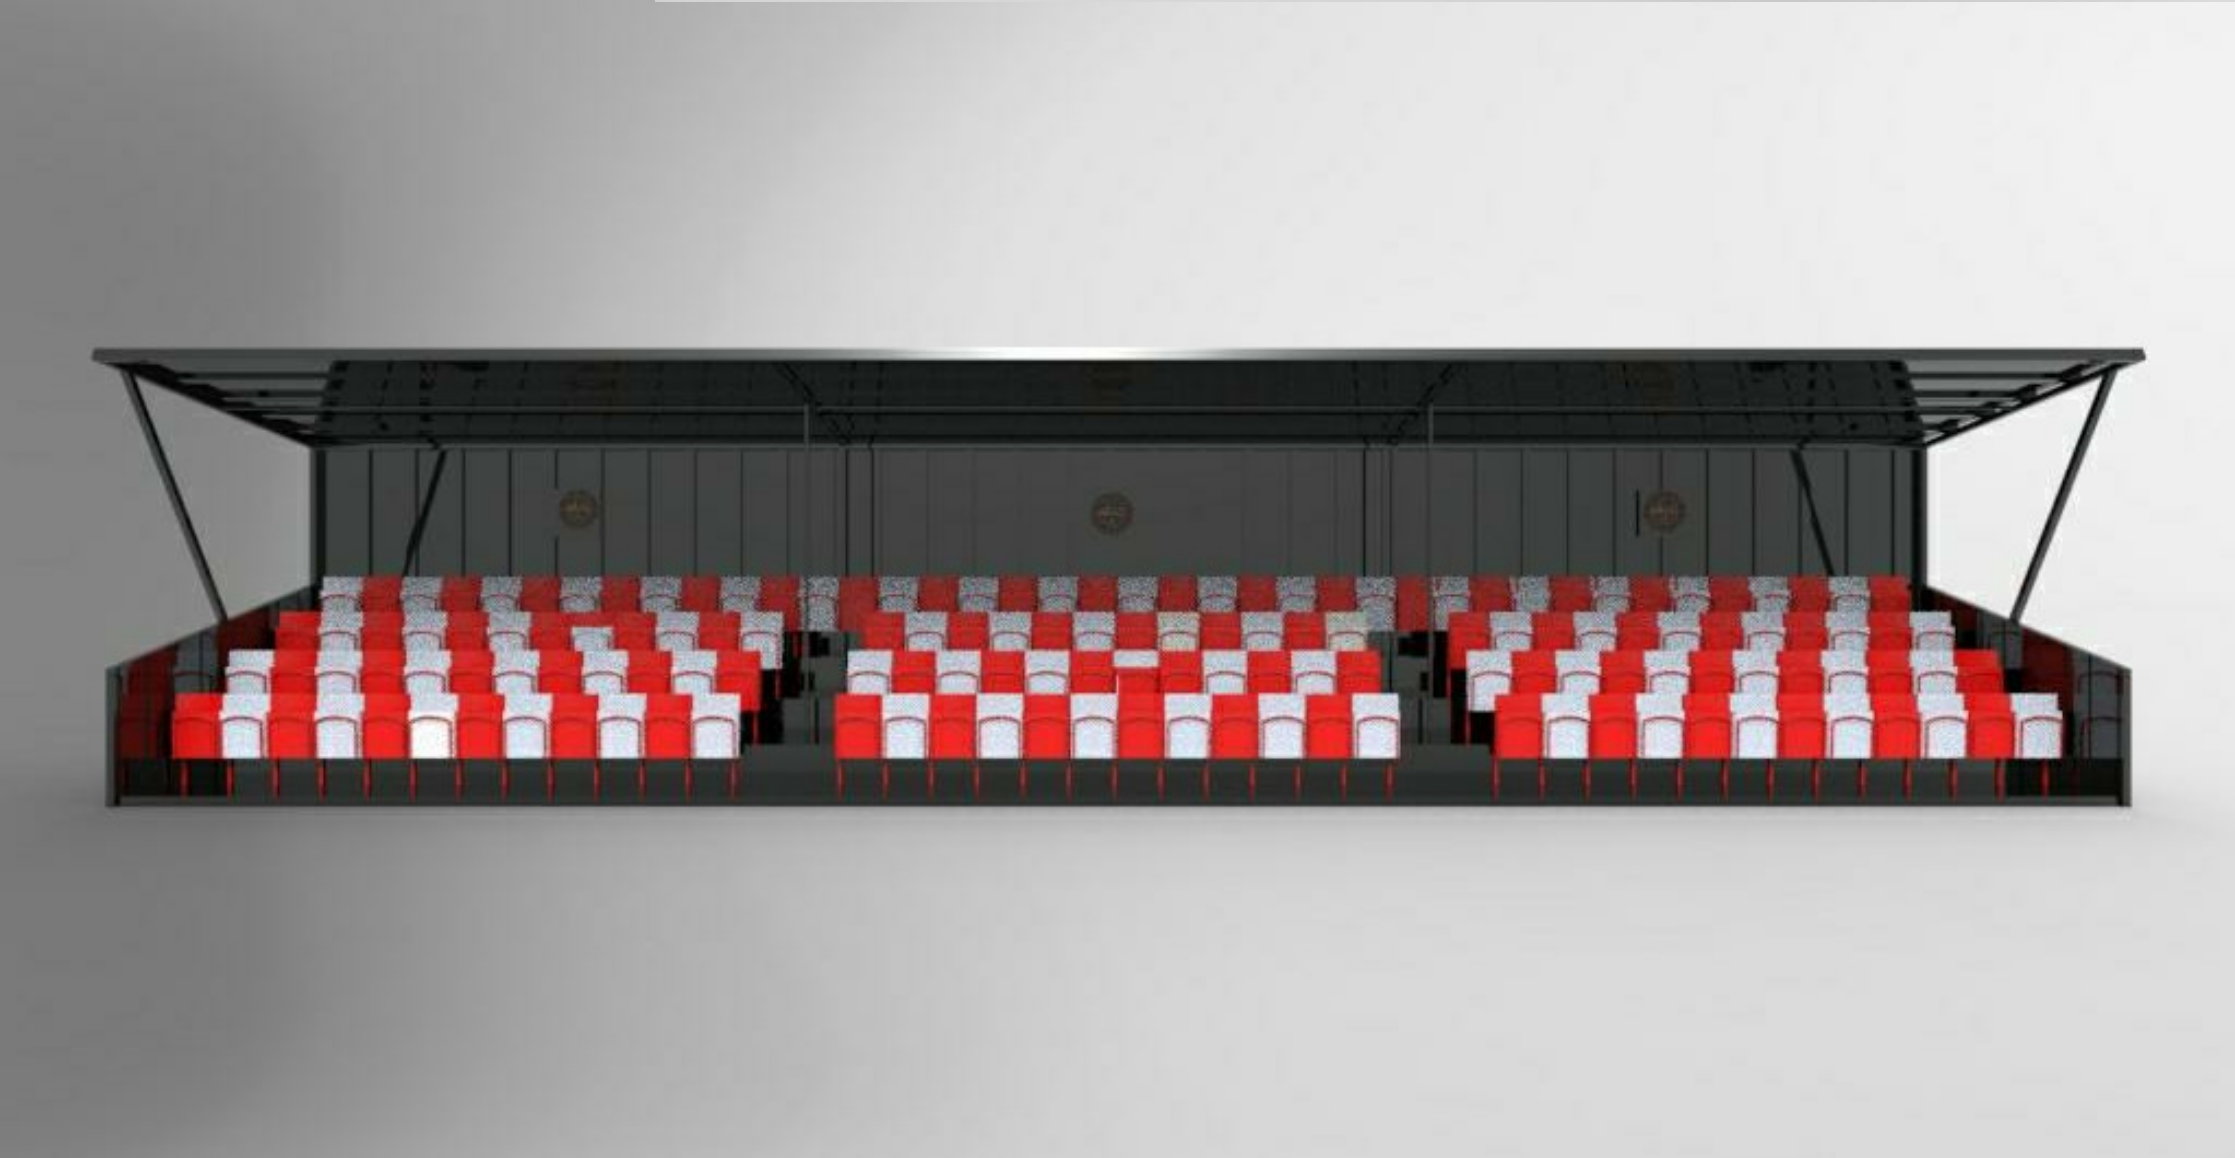


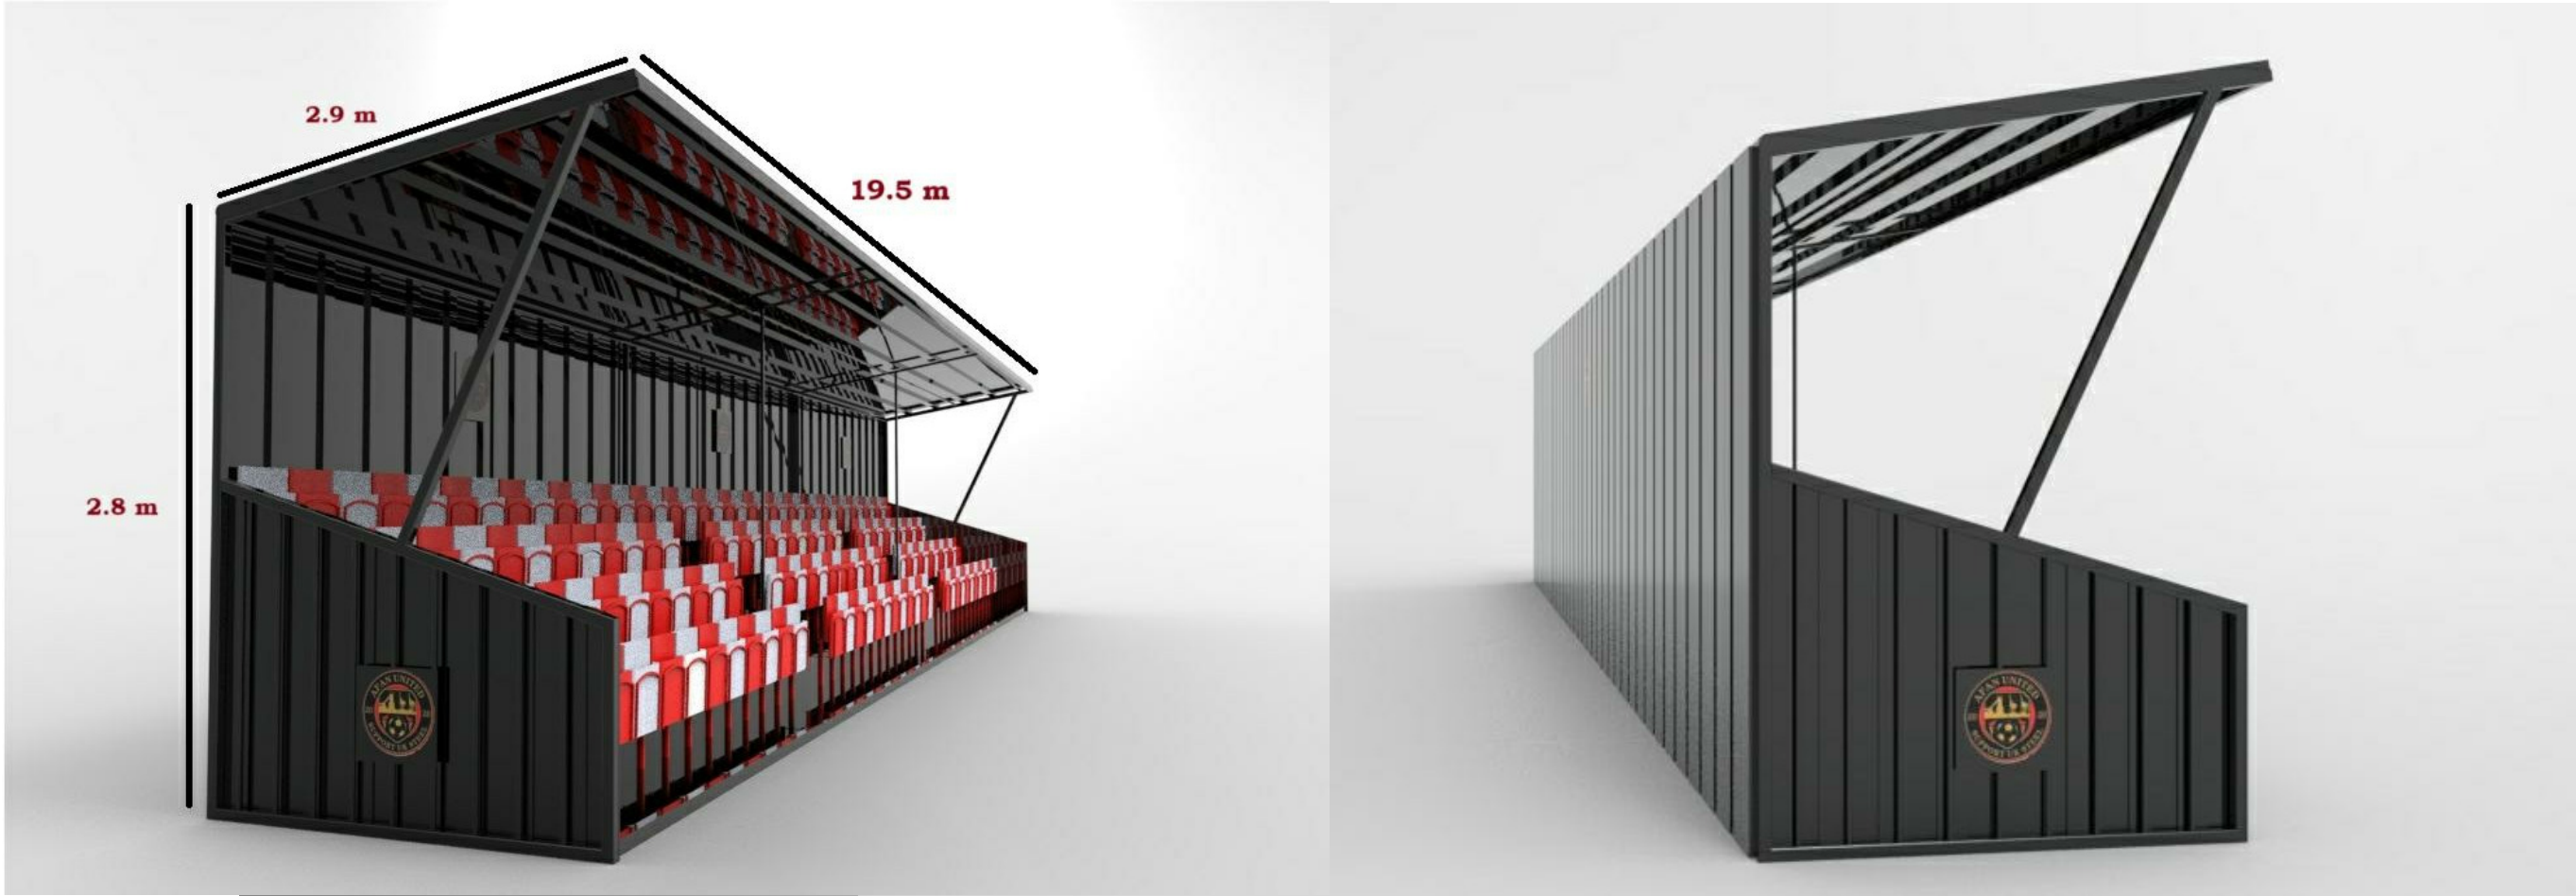

NOTES:
Not to Scale
See Dimensions

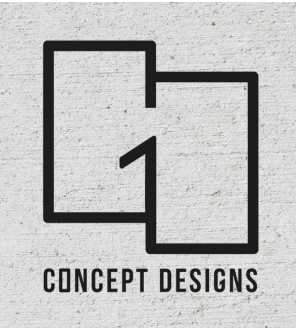

DRAWING STATUS
Planning

PROJECT
Afan United FC

TITLE
100 Seat Spectator Stand

CLIENT
Afan United FC

DRAWN BY
Gareth Owen

DATE
01.08.24

SCALE (@A3)
PROJECT NO.
GOCD AUFC01

DRAWING NO.
PA105

REV
P02

GO CONCEPT DESIGNS LTD, 73 MARINER'S QUAY, PORT TALBOT, SA12 6AN
gareth@goconceptdesigns.co.uk