




Reproduced from an Ordnance Survey map with the permission of the
Controller of Her Majesty's Stationary Office.
©Crown Copyright. All rights reserved.

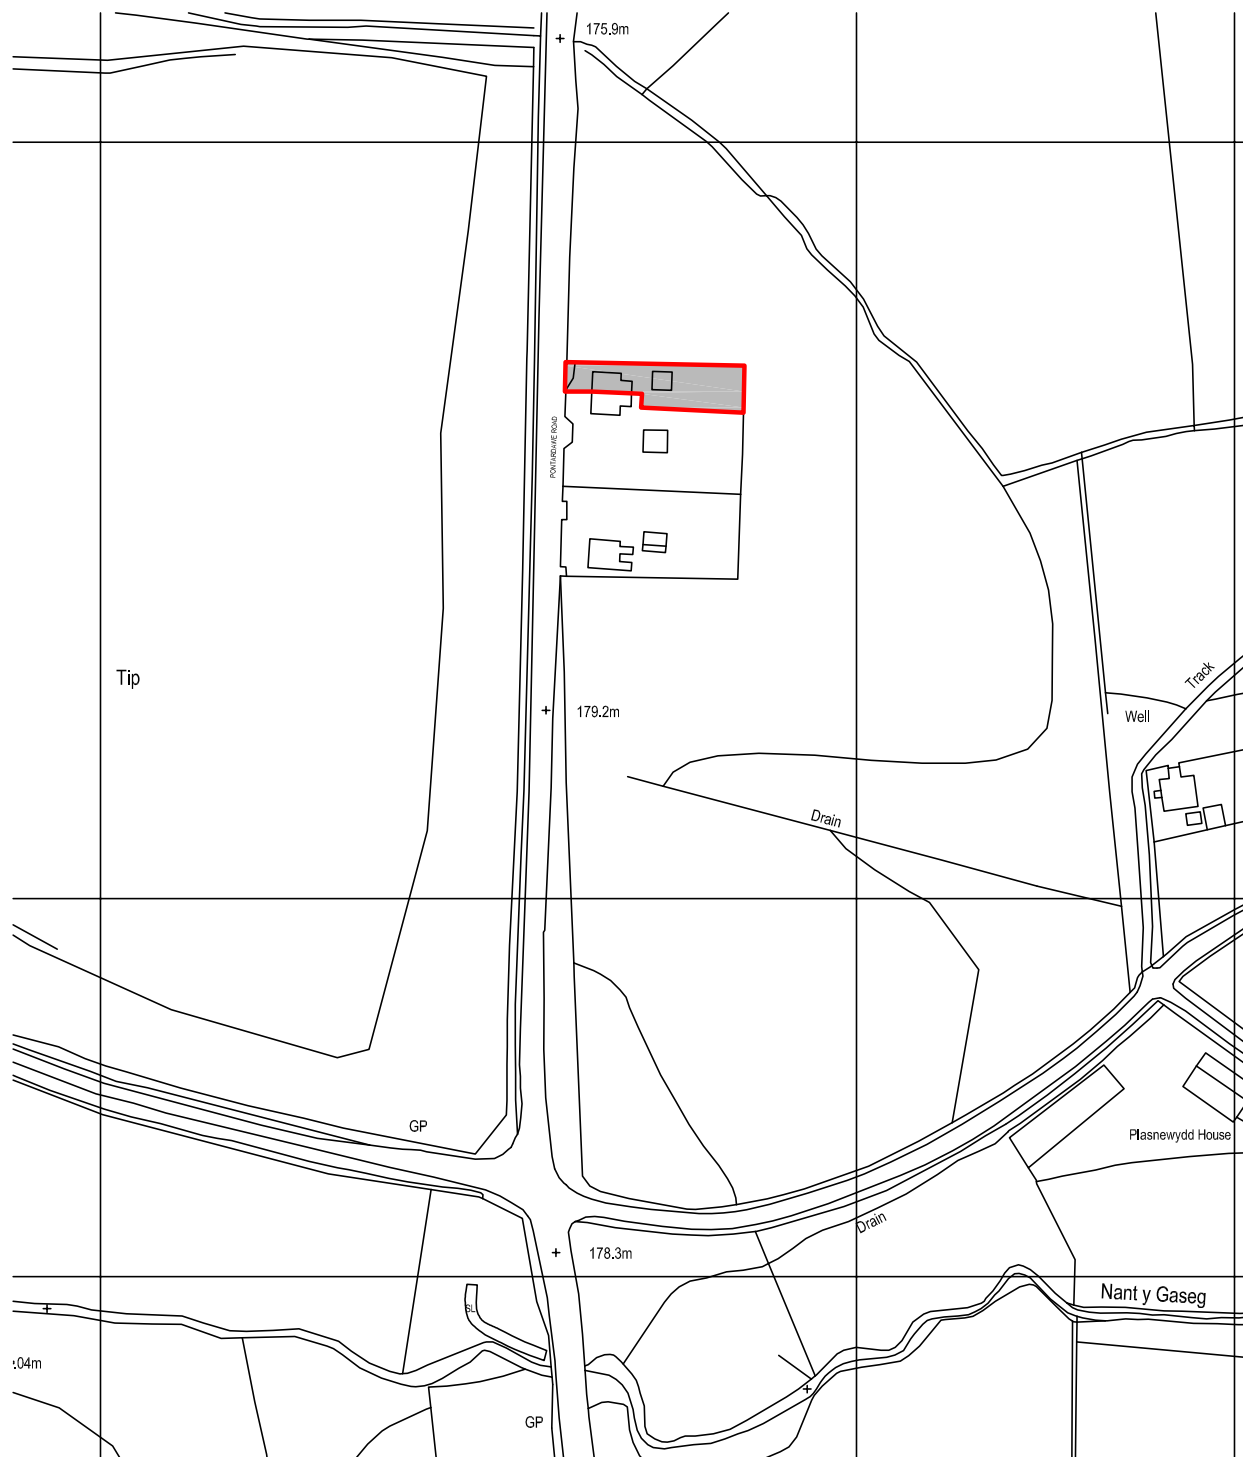

SITE LOCATION PLAN
Scale 1:2000



Cwm Planning & Design
(civil, structural and architectural services)

Client:

Mr. D. Bennett
Dolgoch
Pontardawe Road,
Rhydyfro
Neath Port Talbot
SA8 4SX

Project Title:

**PROPOSED DOUBLE
STOREY REAR EXTENSION**

General Notes:

1. Do not scale from this drawing,
take figured dimensions only.
2. Dimensions are in millimeters
unless otherwise stated.

Drawing Issue:

PLANNING

Drawing Title:

LOCATION PLAN

Drawing No: 01

Revision:

Date: 28 - 06 - 2015

Revised:

Scale(s): 1:2000

Paper Size: A4