



NO.	NOTES
1	All dimensions in millimetres unless otherwise stated.
2	Do not scale off drawing. All dimensions to be checked on site by contractor.
3	Drawings to be used for purposes of Planning Application only.
4	These are not Construction Drawings.
5	The contractor is to set out, check and co-ordinate all dimensions on site during the course of works.

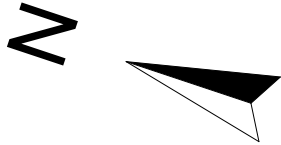

Additional notes:

New dropped kerbs to be 25mm upstand at vehicle cross over and footway kerb height to be 125mm upstand

Typical footway width to be 1500mm

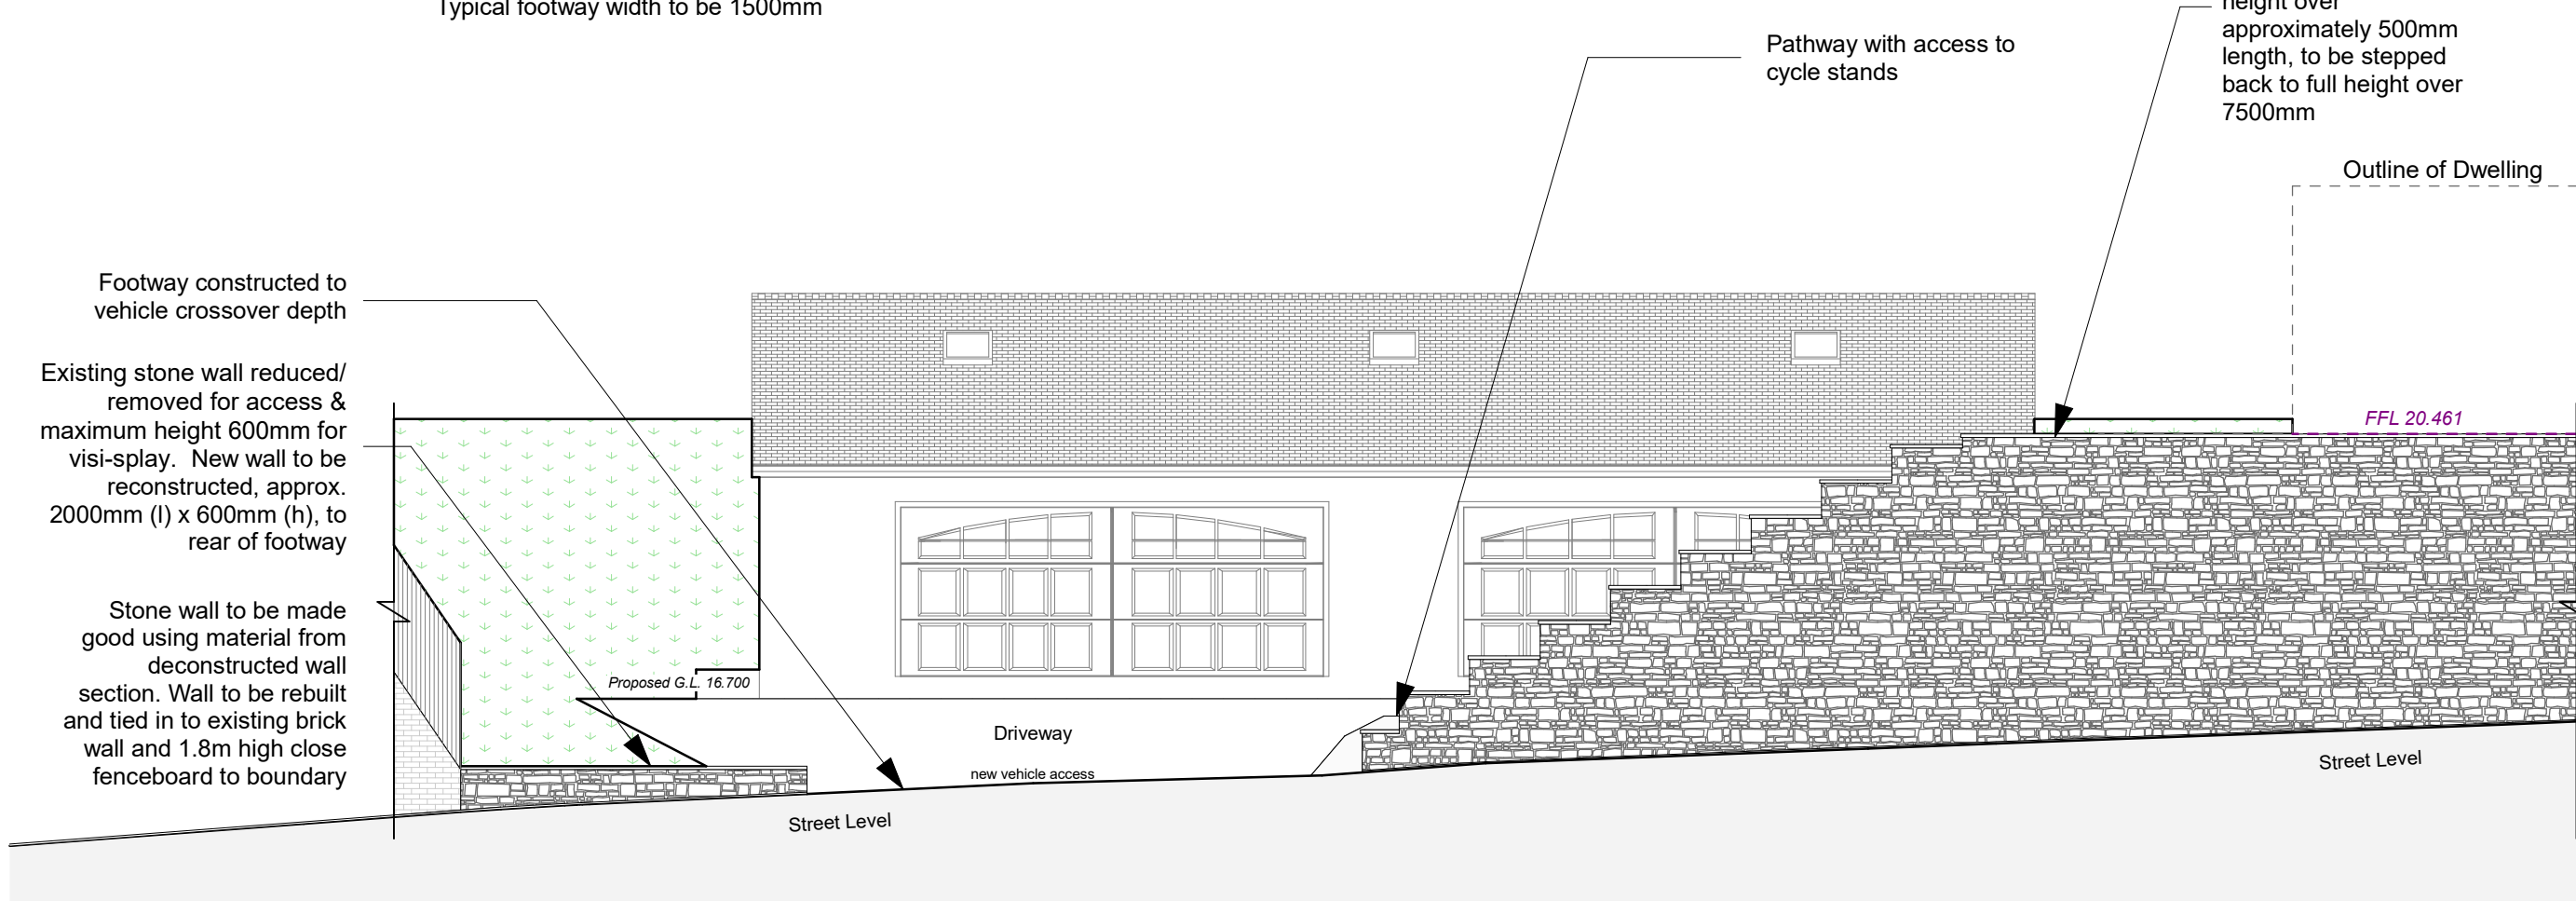

PROPOSED STREET SCENE

