

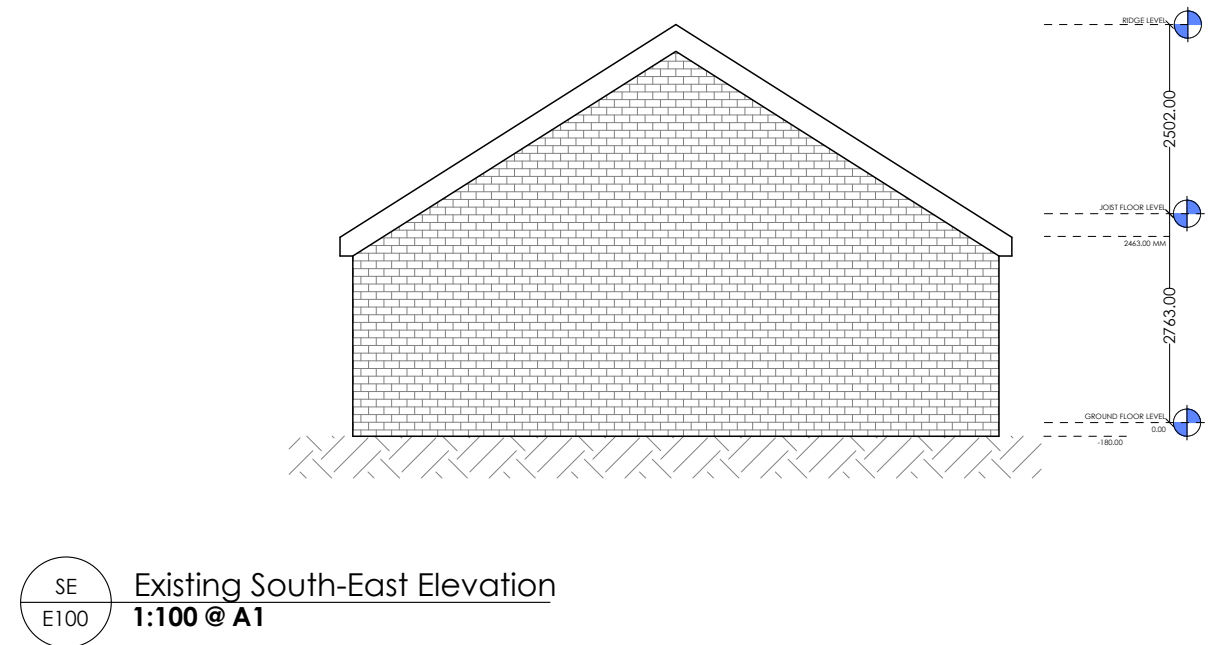
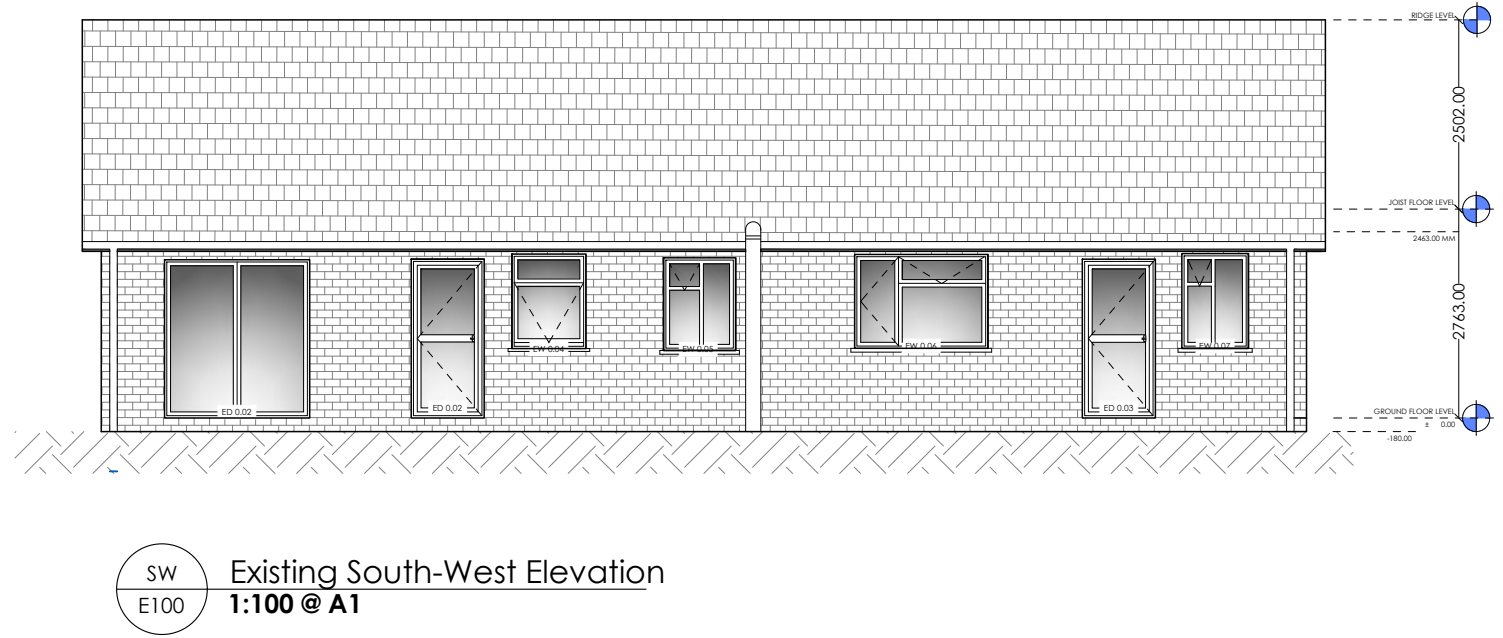
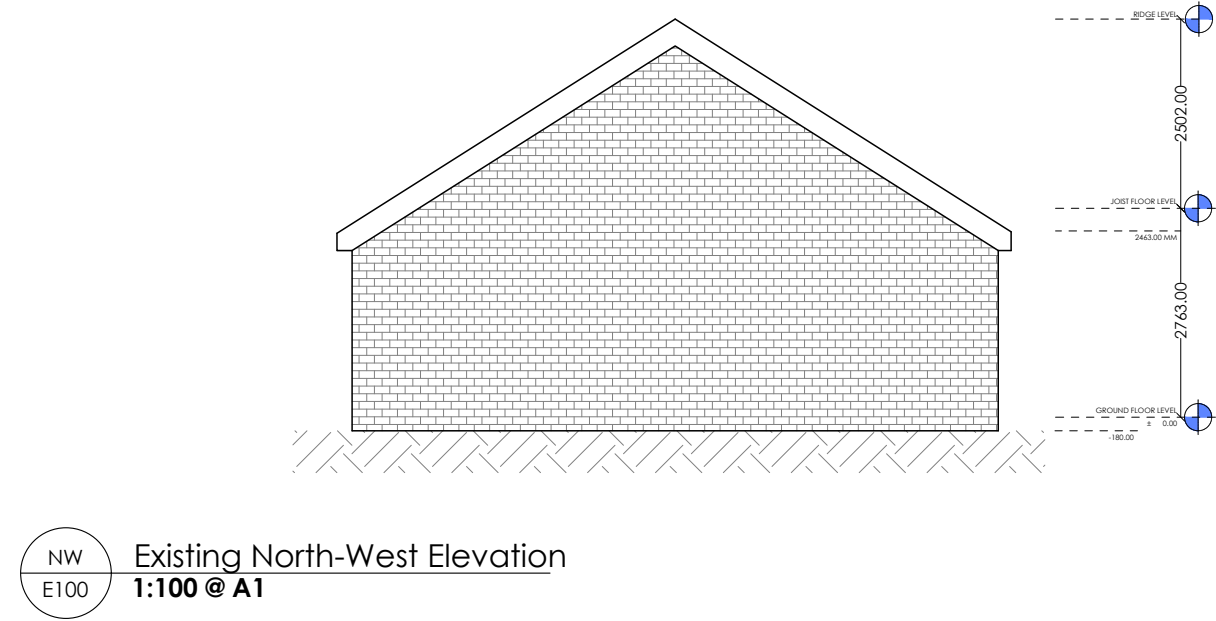
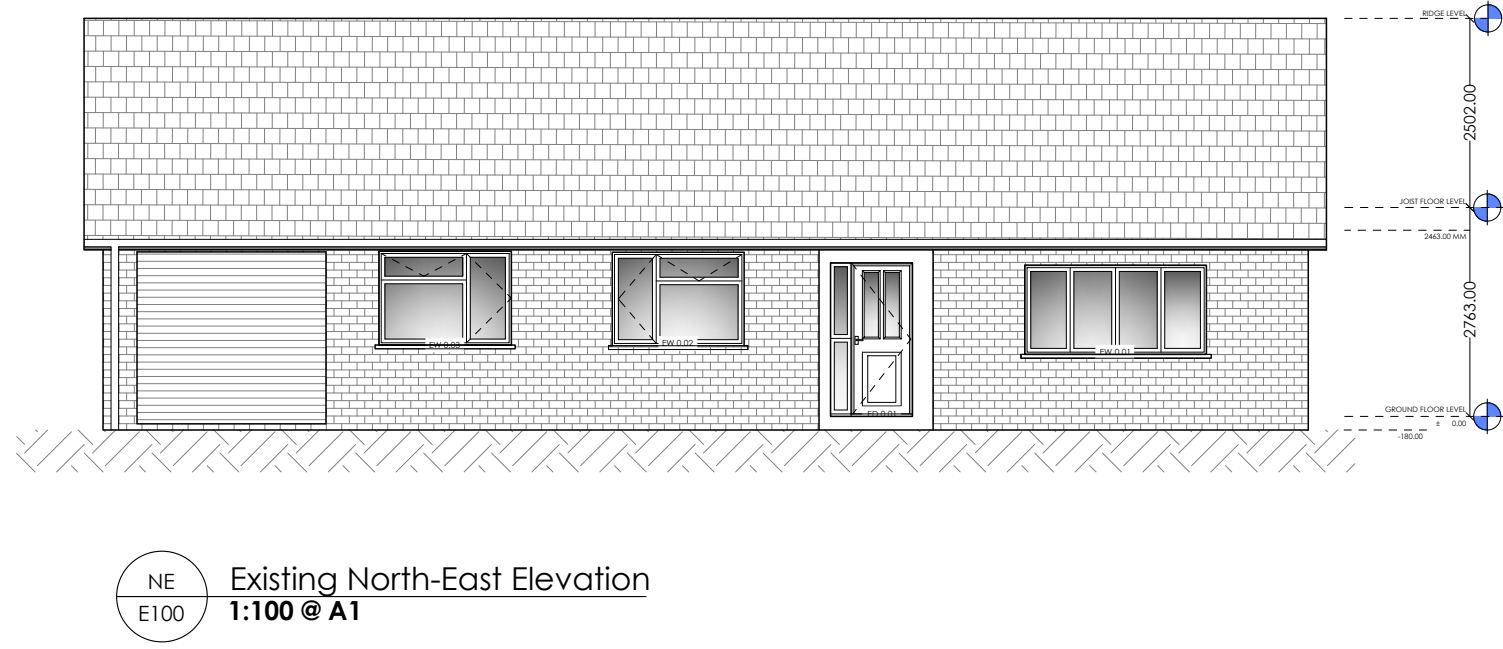
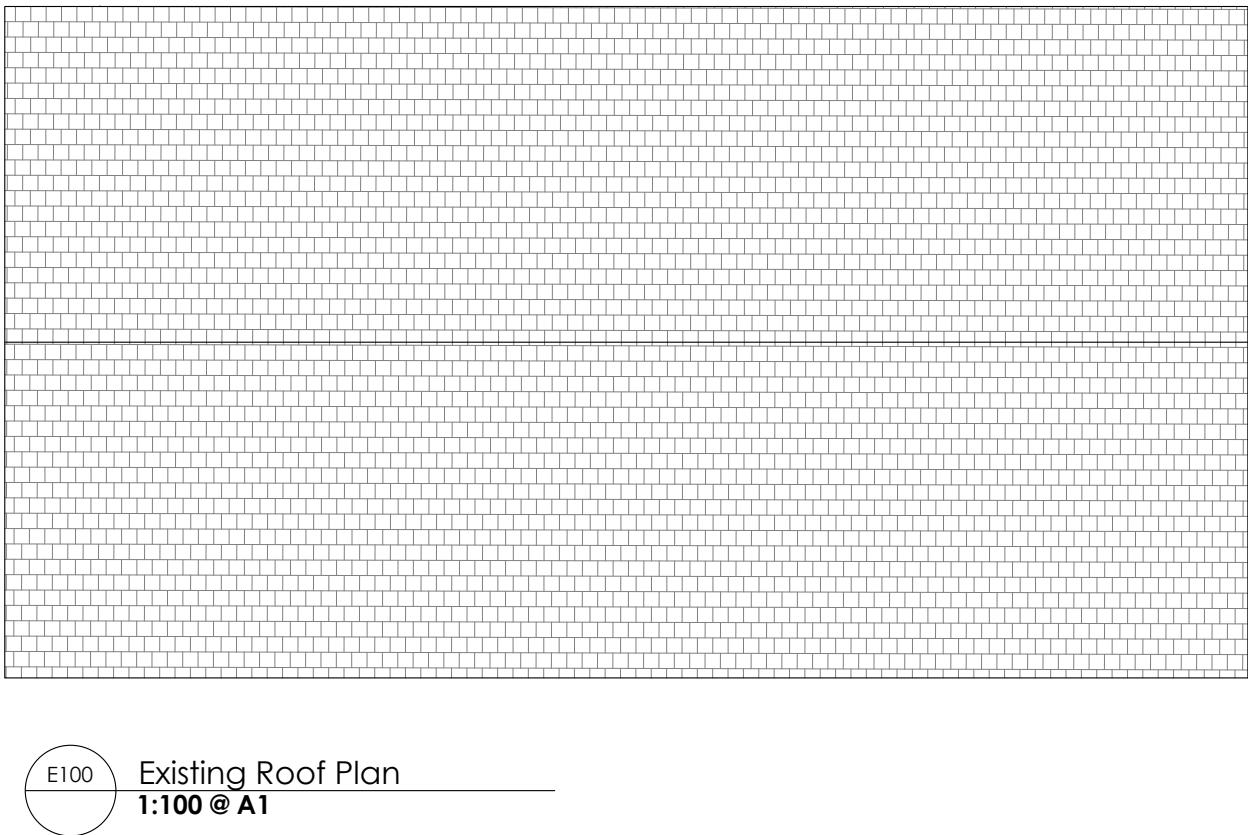


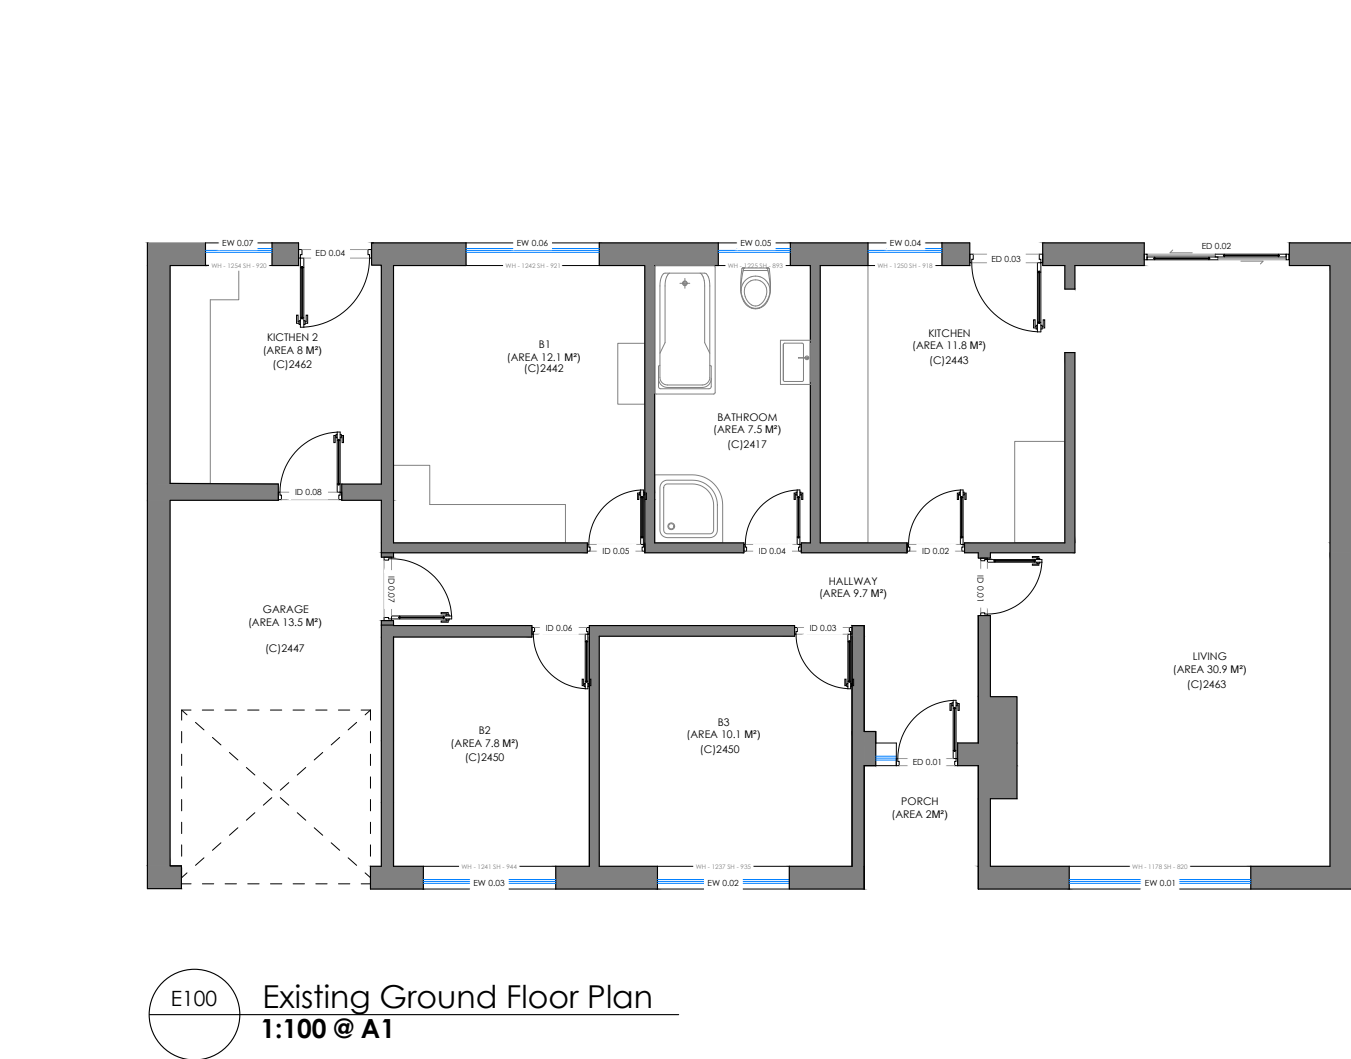

Revisions		Client: Lyndon Roberts	
Rev #	Date	Address: 6 Varteg Row	
Description		By: Port Talbot,	
		SA13 2RF	
		Date: 16/02/2024	
		Title: Existing Plans	
		Drawn By: WP	
		Scale: 1:100, 1:1250 @ A1	

Black Brick Studio, Platform, Bute St,
Cardiff CF10 5LE
<http://www.blackbrick-studio.com>
enquiries@blackbrick-studio.com
02922 362706

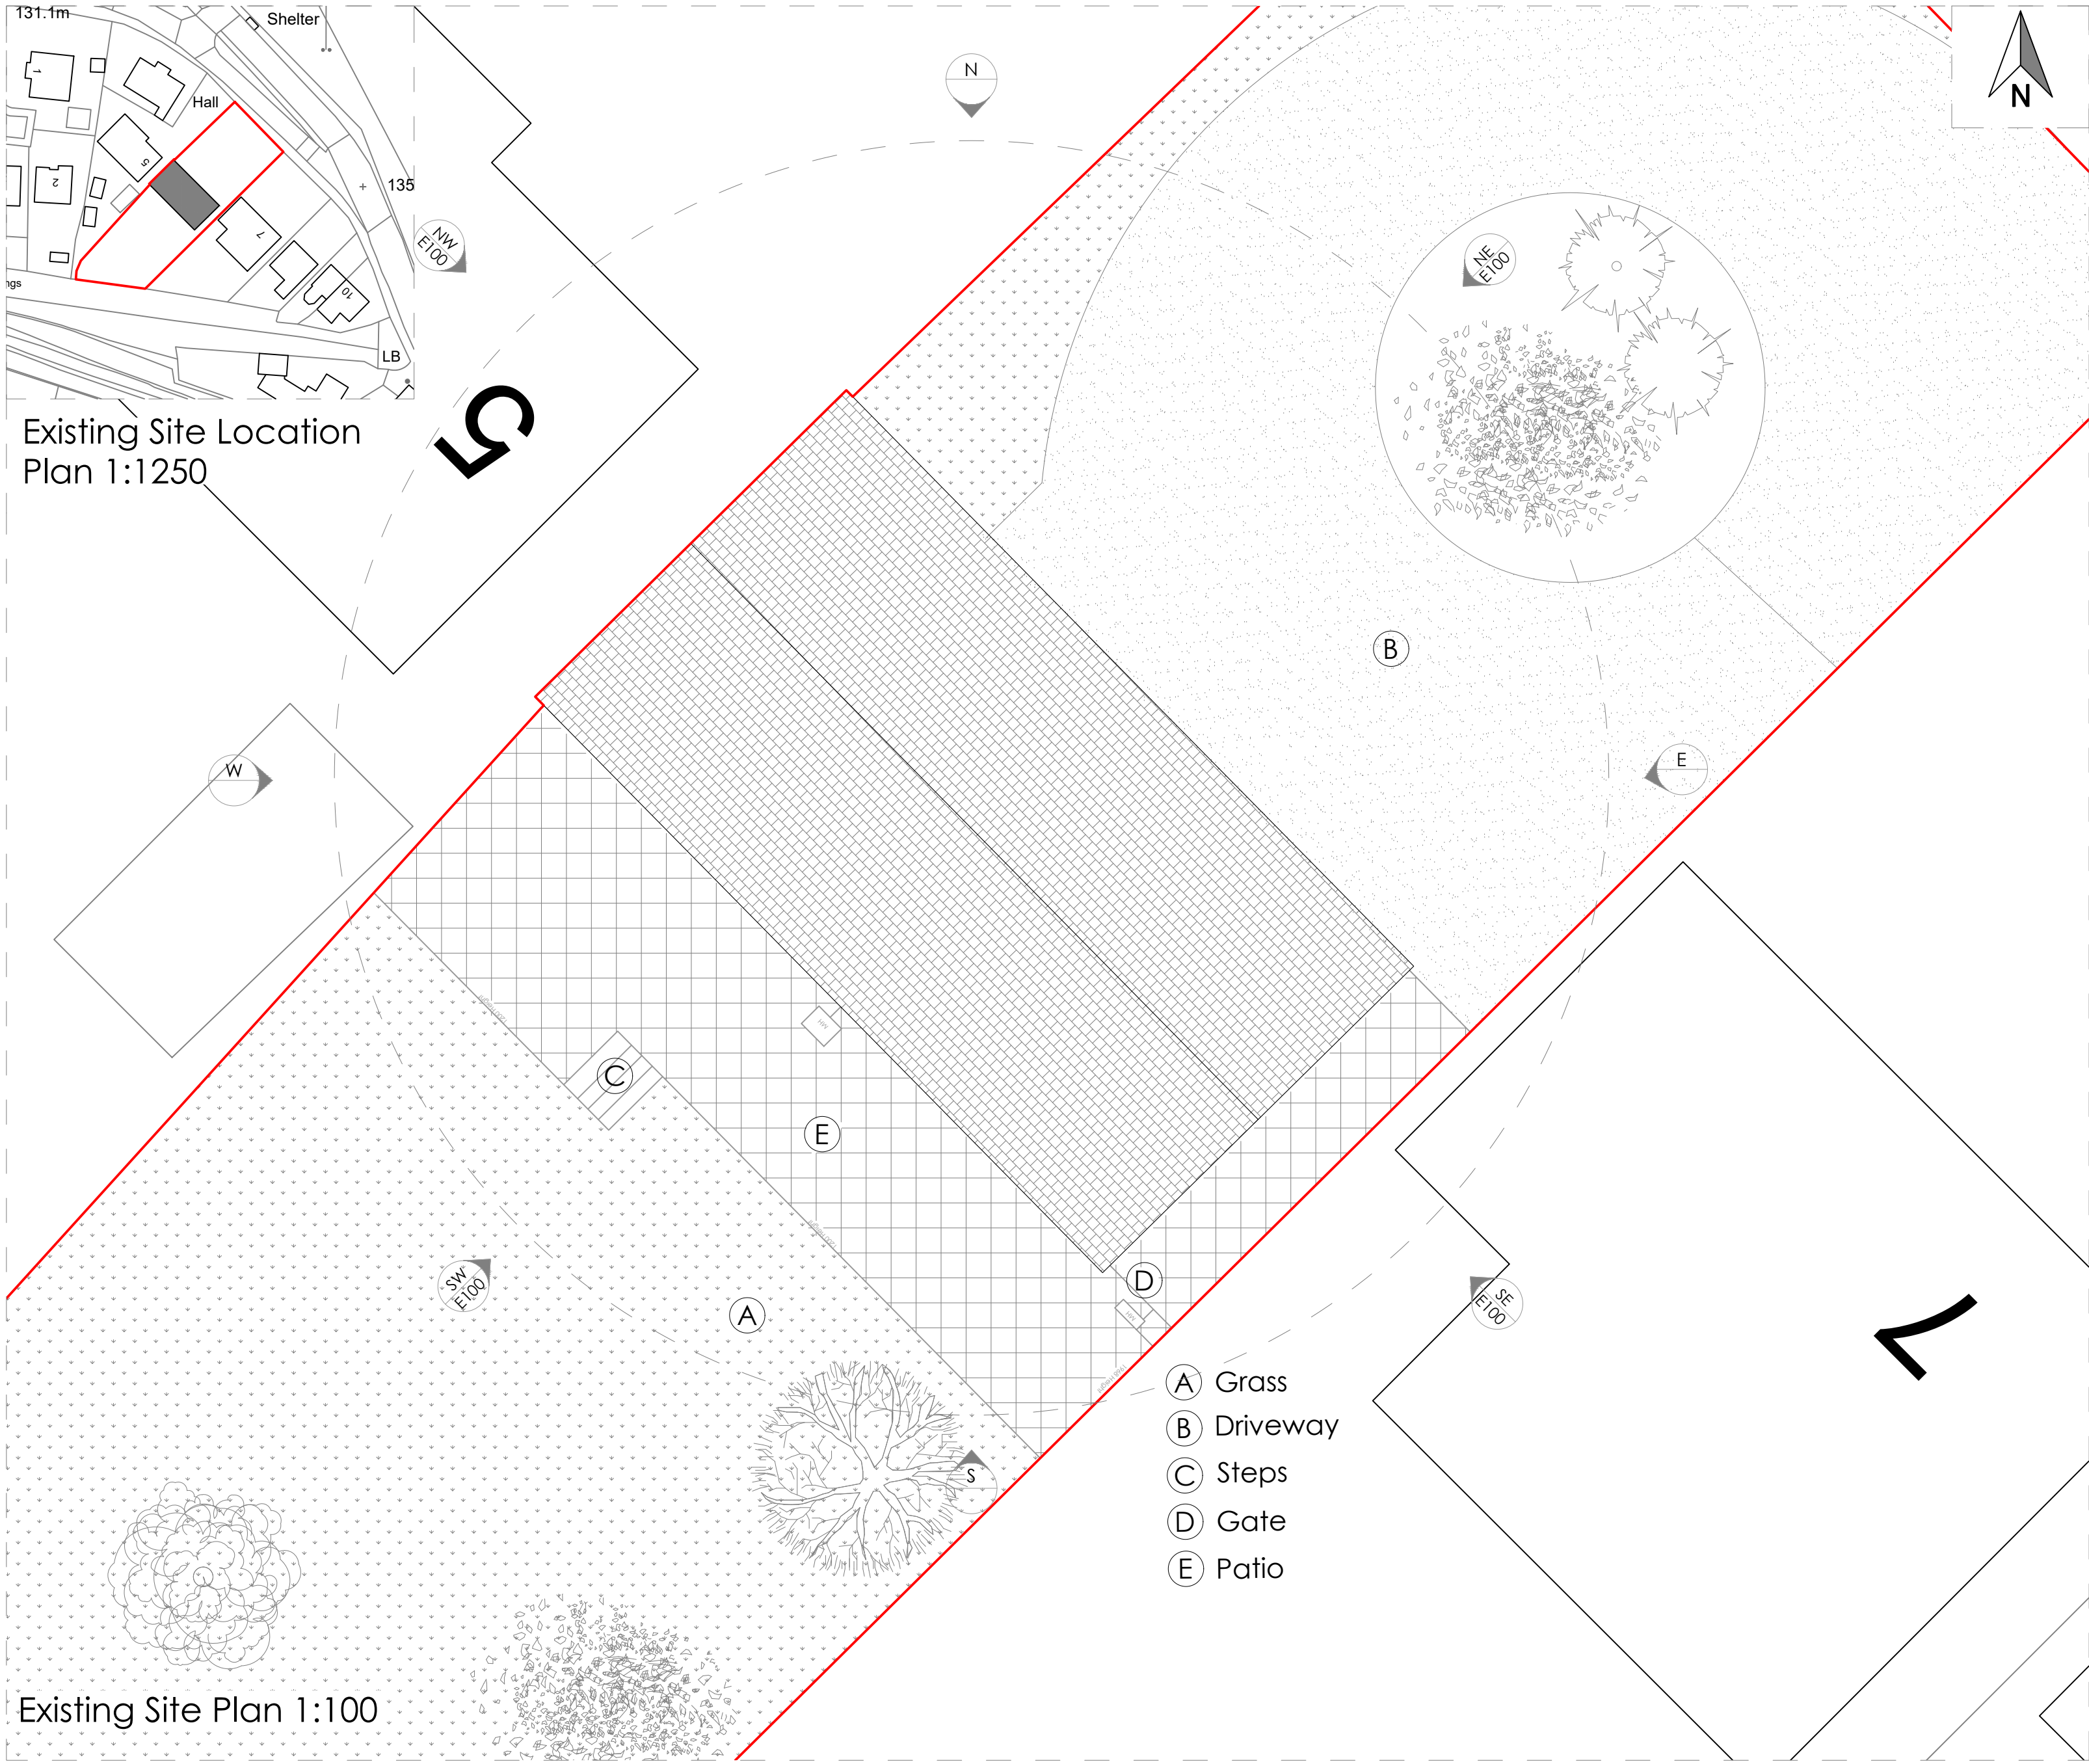