




Scurr Architects
88 Southdown Road
Harpenden
AL5 1PR
T: 01462 703060
email: scurr@scurr.co.uk
www.scurr.co.uk
architects ■ designers ■ project managers

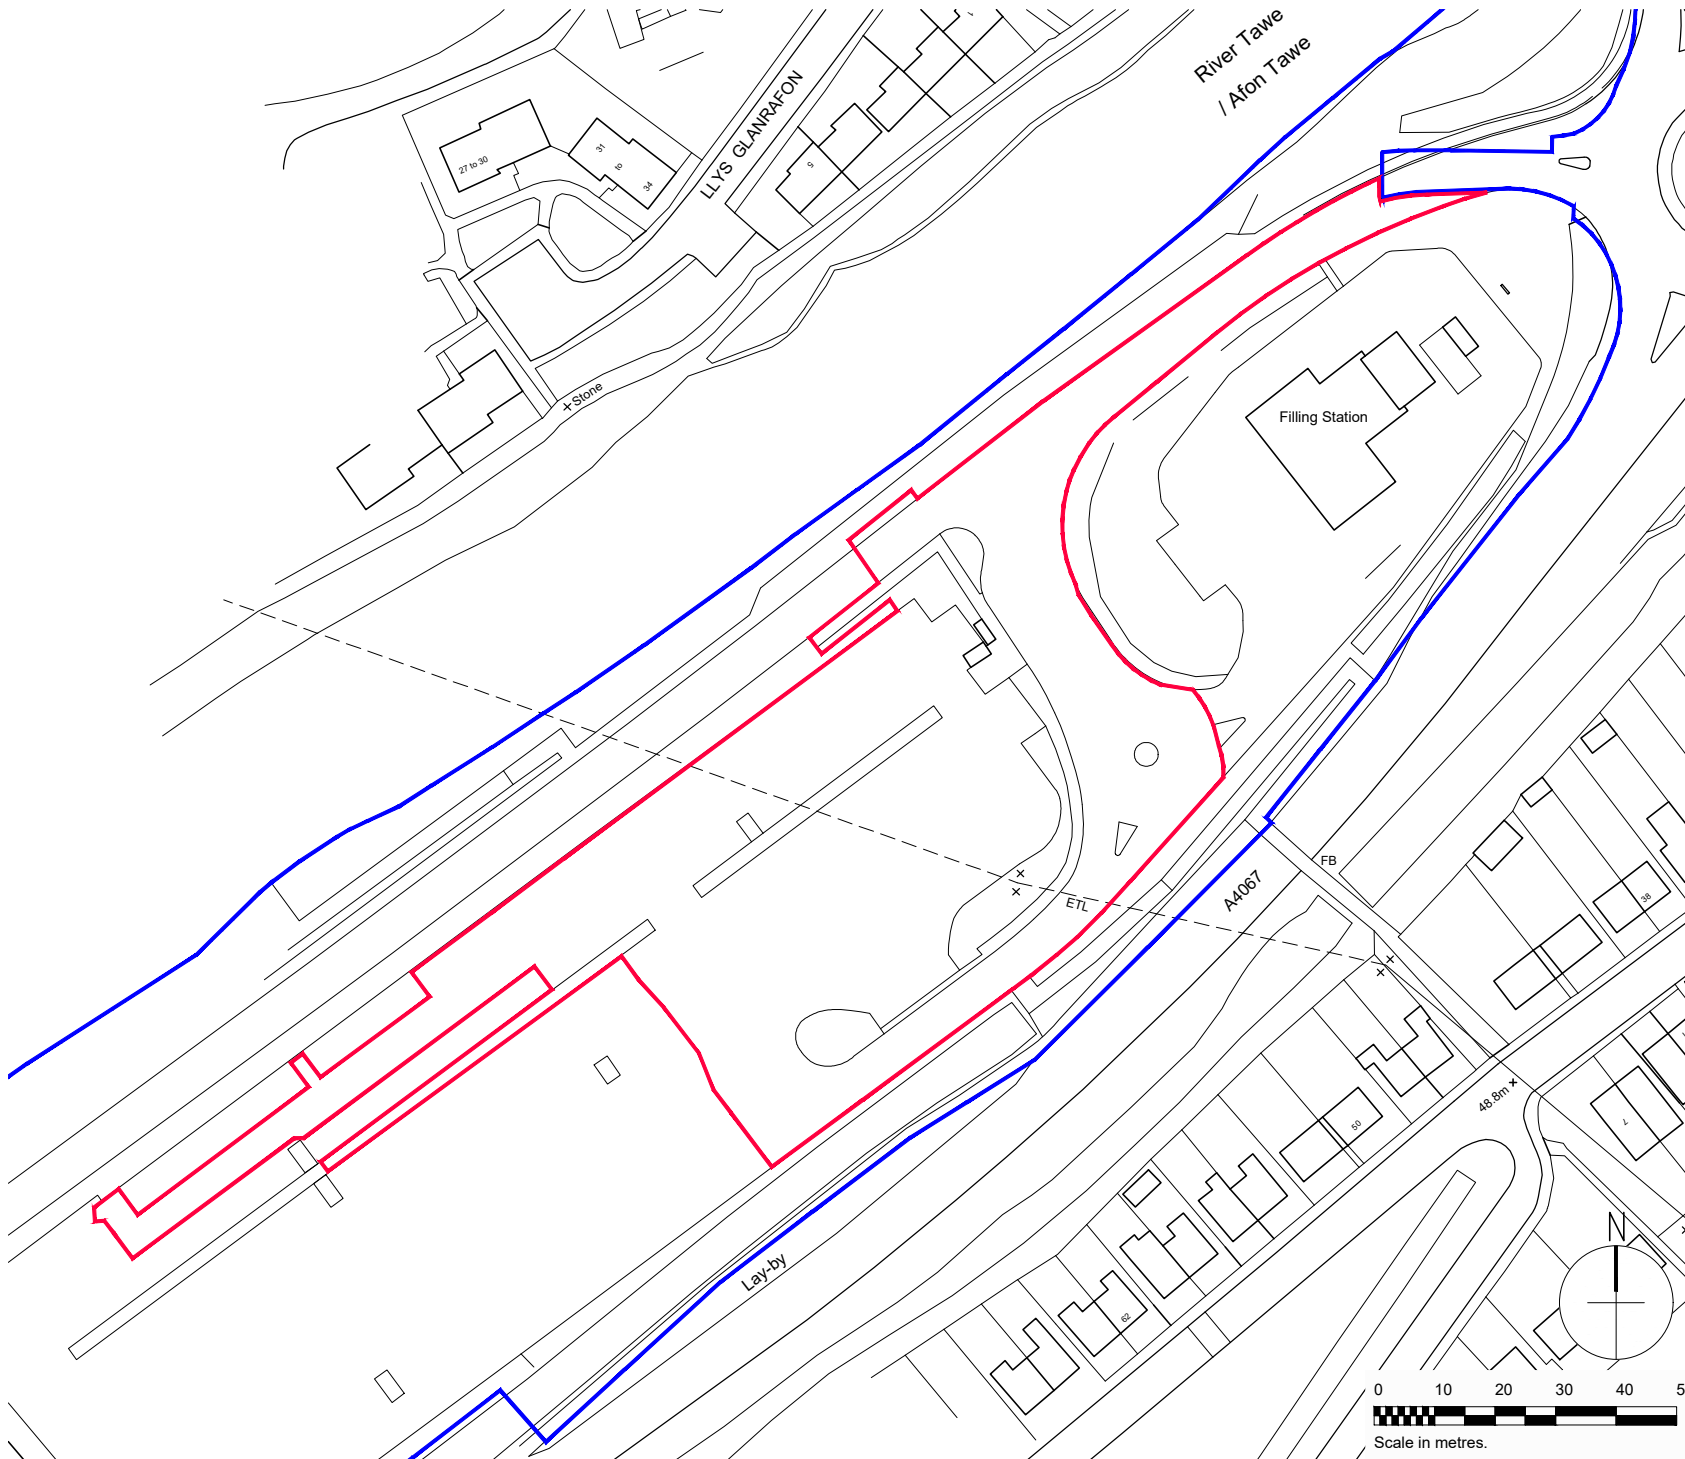

Application Boundary:

Other Land under Applicant Control
(as per Title Plan CYM333608):

REV.	DATE	DRAWING REVISIONS	BY	CHECKED
C	16.02.24	Application boundary revised.	DM	-
B	17.06.22	Application boundary revised.	DM	-
A	04.04.22	Application boundary revised.	DM	JK

GENERAL NOTES:
All works are to be undertaken in accordance with the Building Regulations and the latest British Standards.
All proprietary materials and products are to be used strictly in accordance with the manufacturer's recommendations.
All dimensions to be checked on site prior to construction.
All risks assessed to comply with the designer's responsibility under the Construction (Design Management) Regulations 2015.

PROPOSED DEVELOPMENT AT	STORE No :-
Tesco, Gwyn's Drift, Pontardawe	ST 1744
SWANSEA SA8 3AZ	

ON BEHALF OF :-
McDonald's Restaurants Ltd

DRAWING TITLE :-
Site Location Plan

DRAWN BY DM	CHECKED BY JK	DRAWING No. 6682-SA-1744-AL01 C
SCALE & SIZE 1:1250@A4	DATE APR 2022	



Scurr Architects
88 Southdown Road
Harpenden
AL5 1PR
T: 01462 703060
email: scurr@scurr.co.uk
www.scurr.co.uk
architects ■ designers ■ project managers



© Copyright McDonald's Restaurants & Scurr Architects