
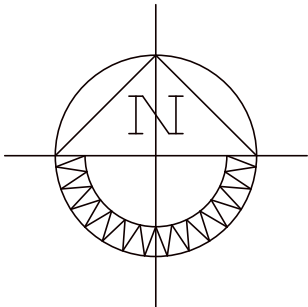


Superseded

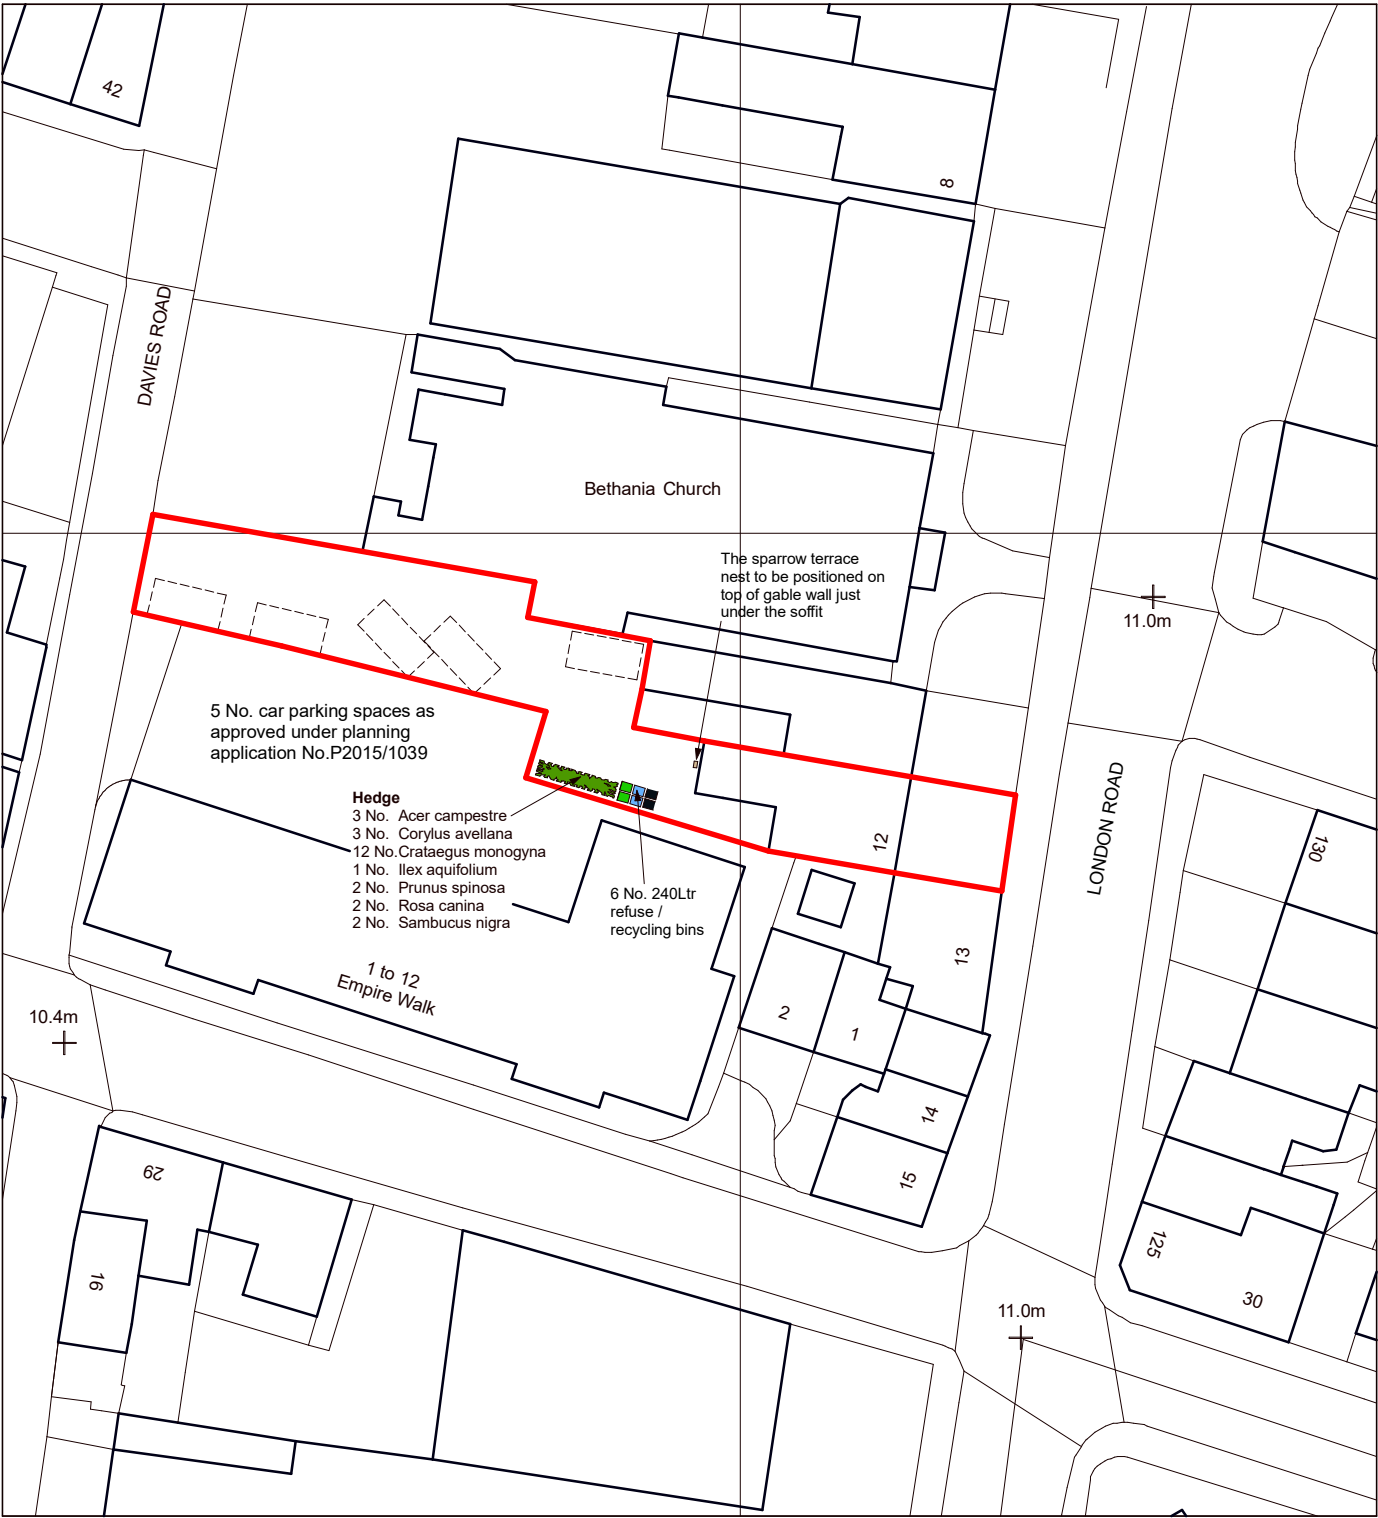

12 LONDON ROAD, NEATH
Eley's Group Ltd

SCHEME DESIGN: Proposed Block Plan

2453-05

1:500 @ A4

August 2024

