
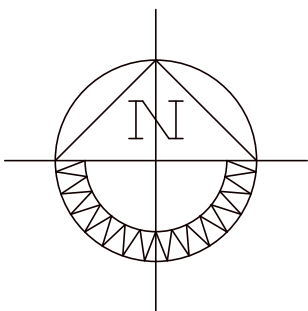


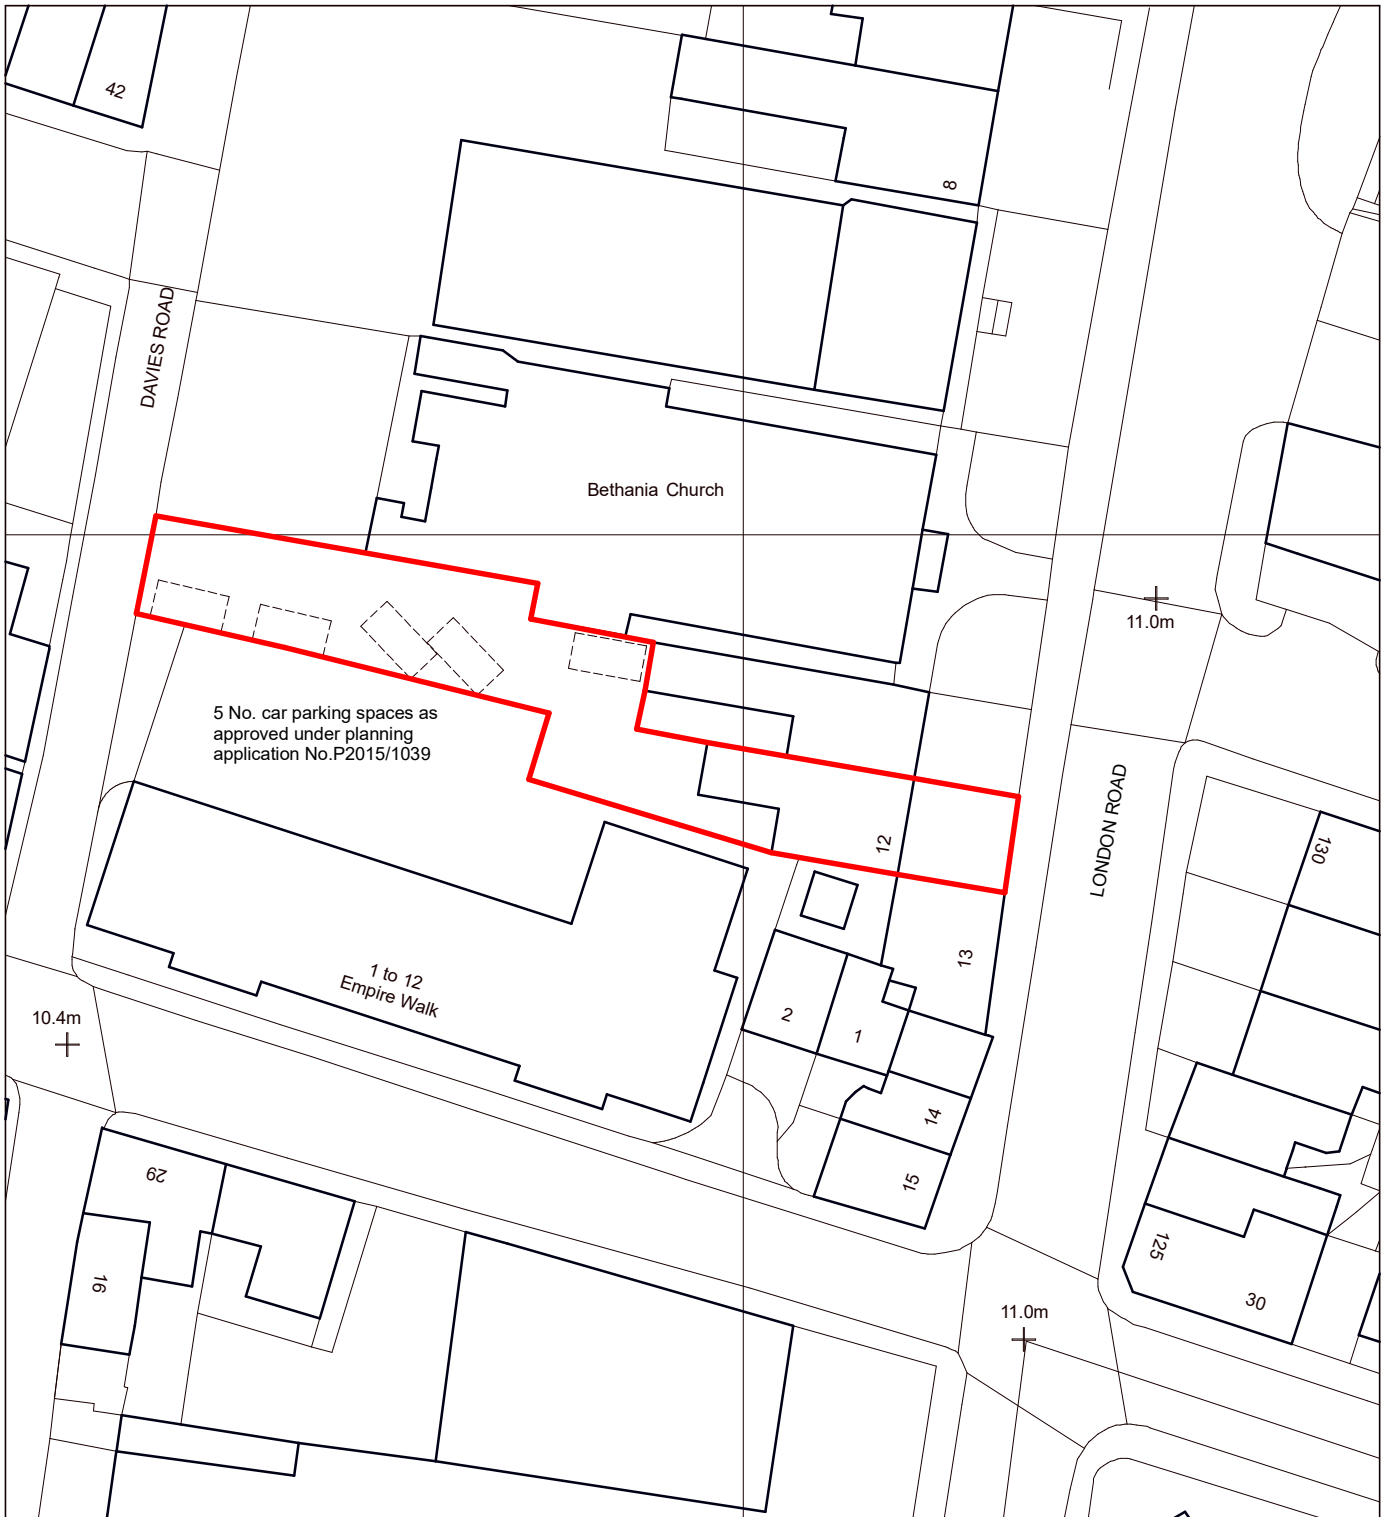

12 LONDON ROAD, NEATH
Eley's Group Ltd

SCHEME DESIGN: Existing Block Plan

2453-04

1:500 @ A4

August 2024

