
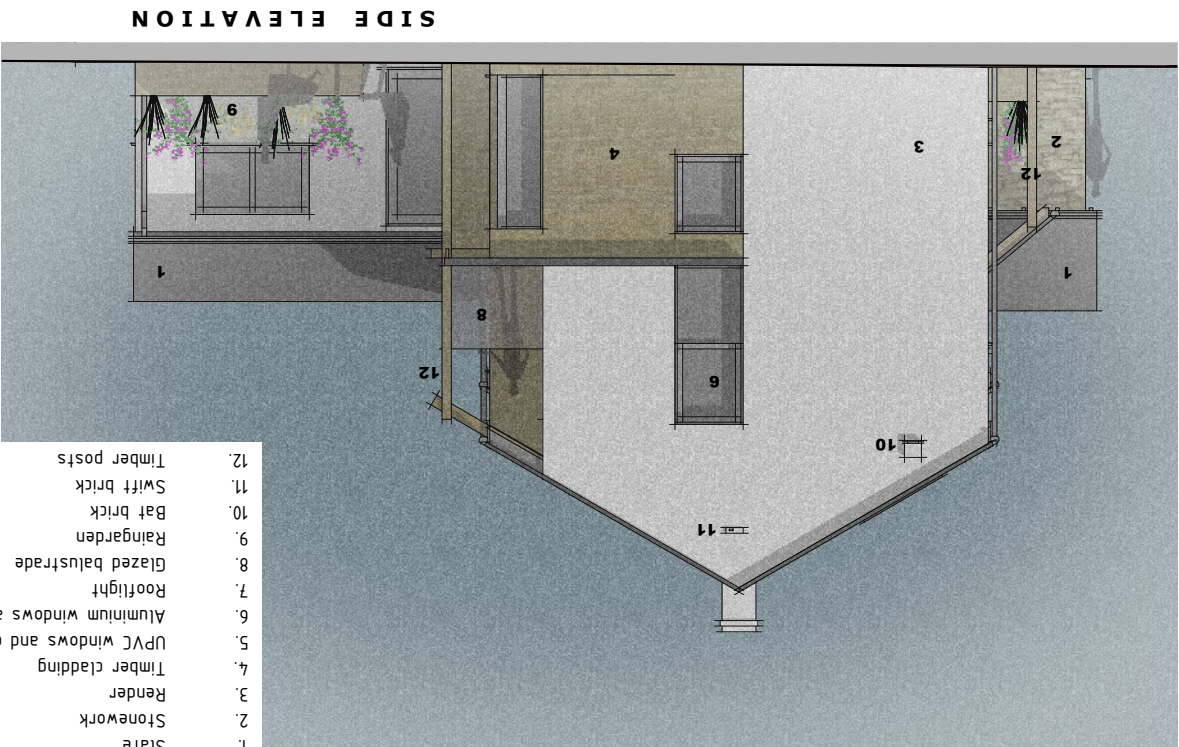
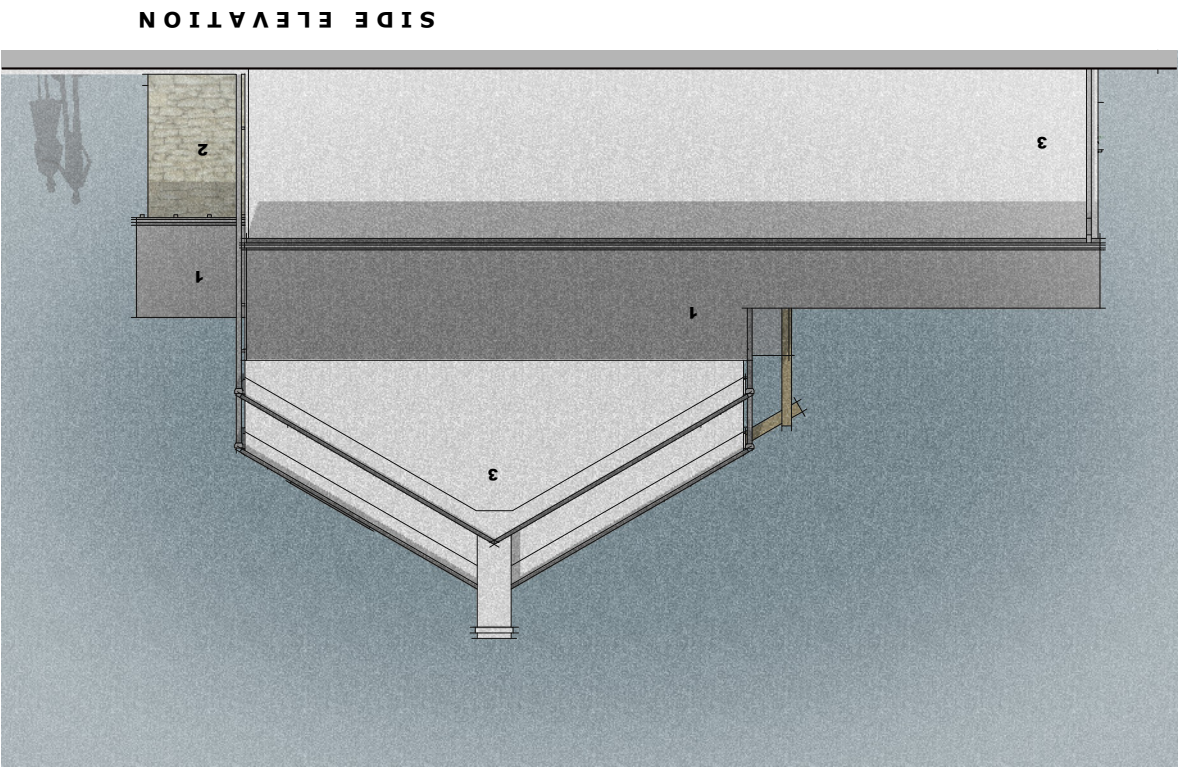


Superseded

CONNECTIONS DESIGN										ARCHITECTURE & INTERIORS										Proposed Redevelopment at 30 Talilwyd - Neath										Proposed Elevations										1:100 @ A3										J24-07										Job No.										Dwg No.										P 05										Rev										-										0										1										5	
Project										Drawing Title										Scale										Job No.										Dwg No.										Rev	

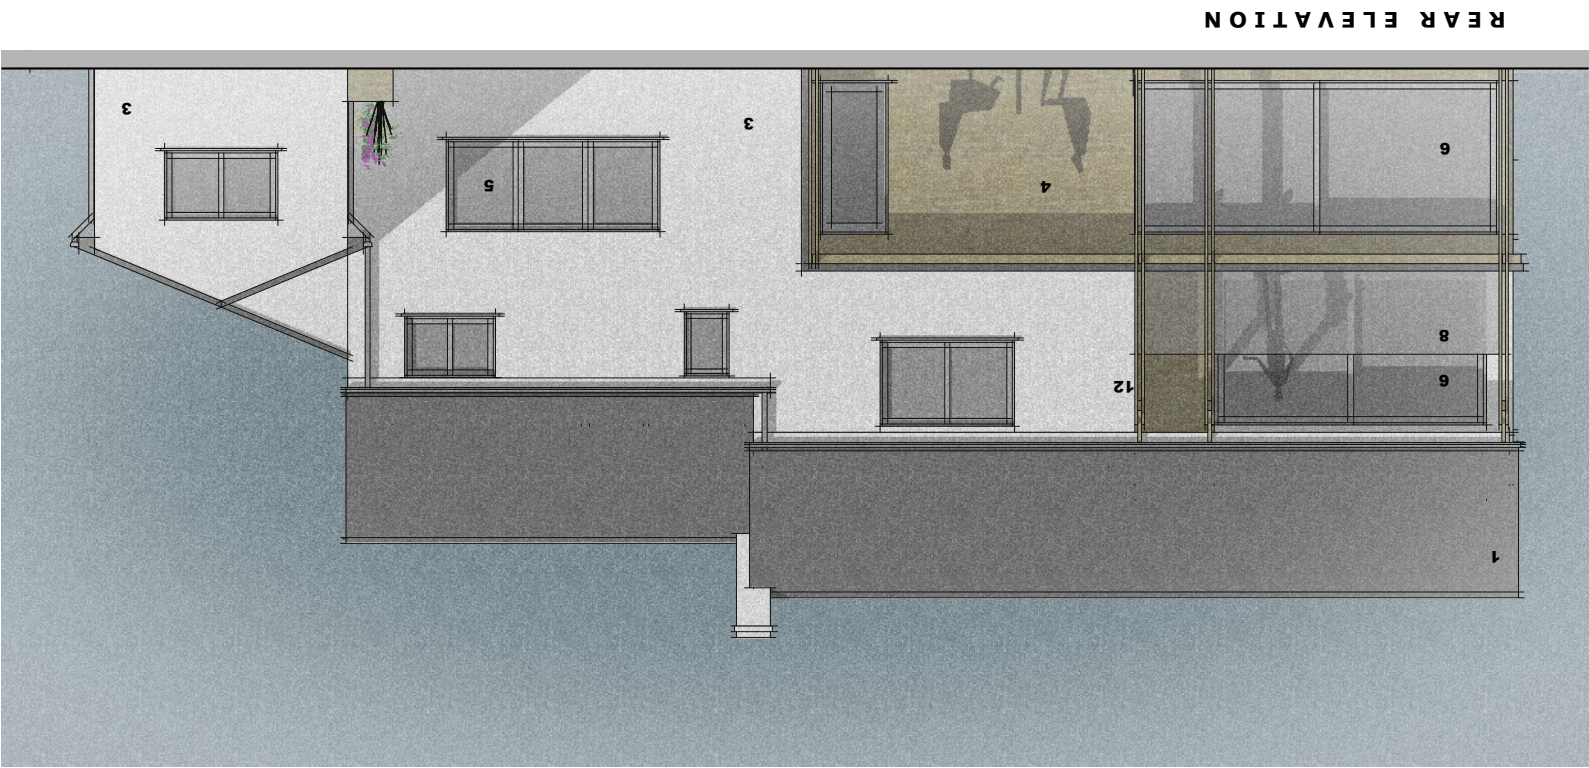

- LEGEND
- 1. Slate
 - 2. Stonework
 - 3. Render
 - 4. Timber cladding
 - 5. UPVC windows and doors
 - 6. Aluminium windows and doors
 - 7. Rooflight
 - 8. Glazed balustrade
 - 9. Raingarden
 - 10. Bat brick
 - 11. Swift brick
 - 12. Timber posts