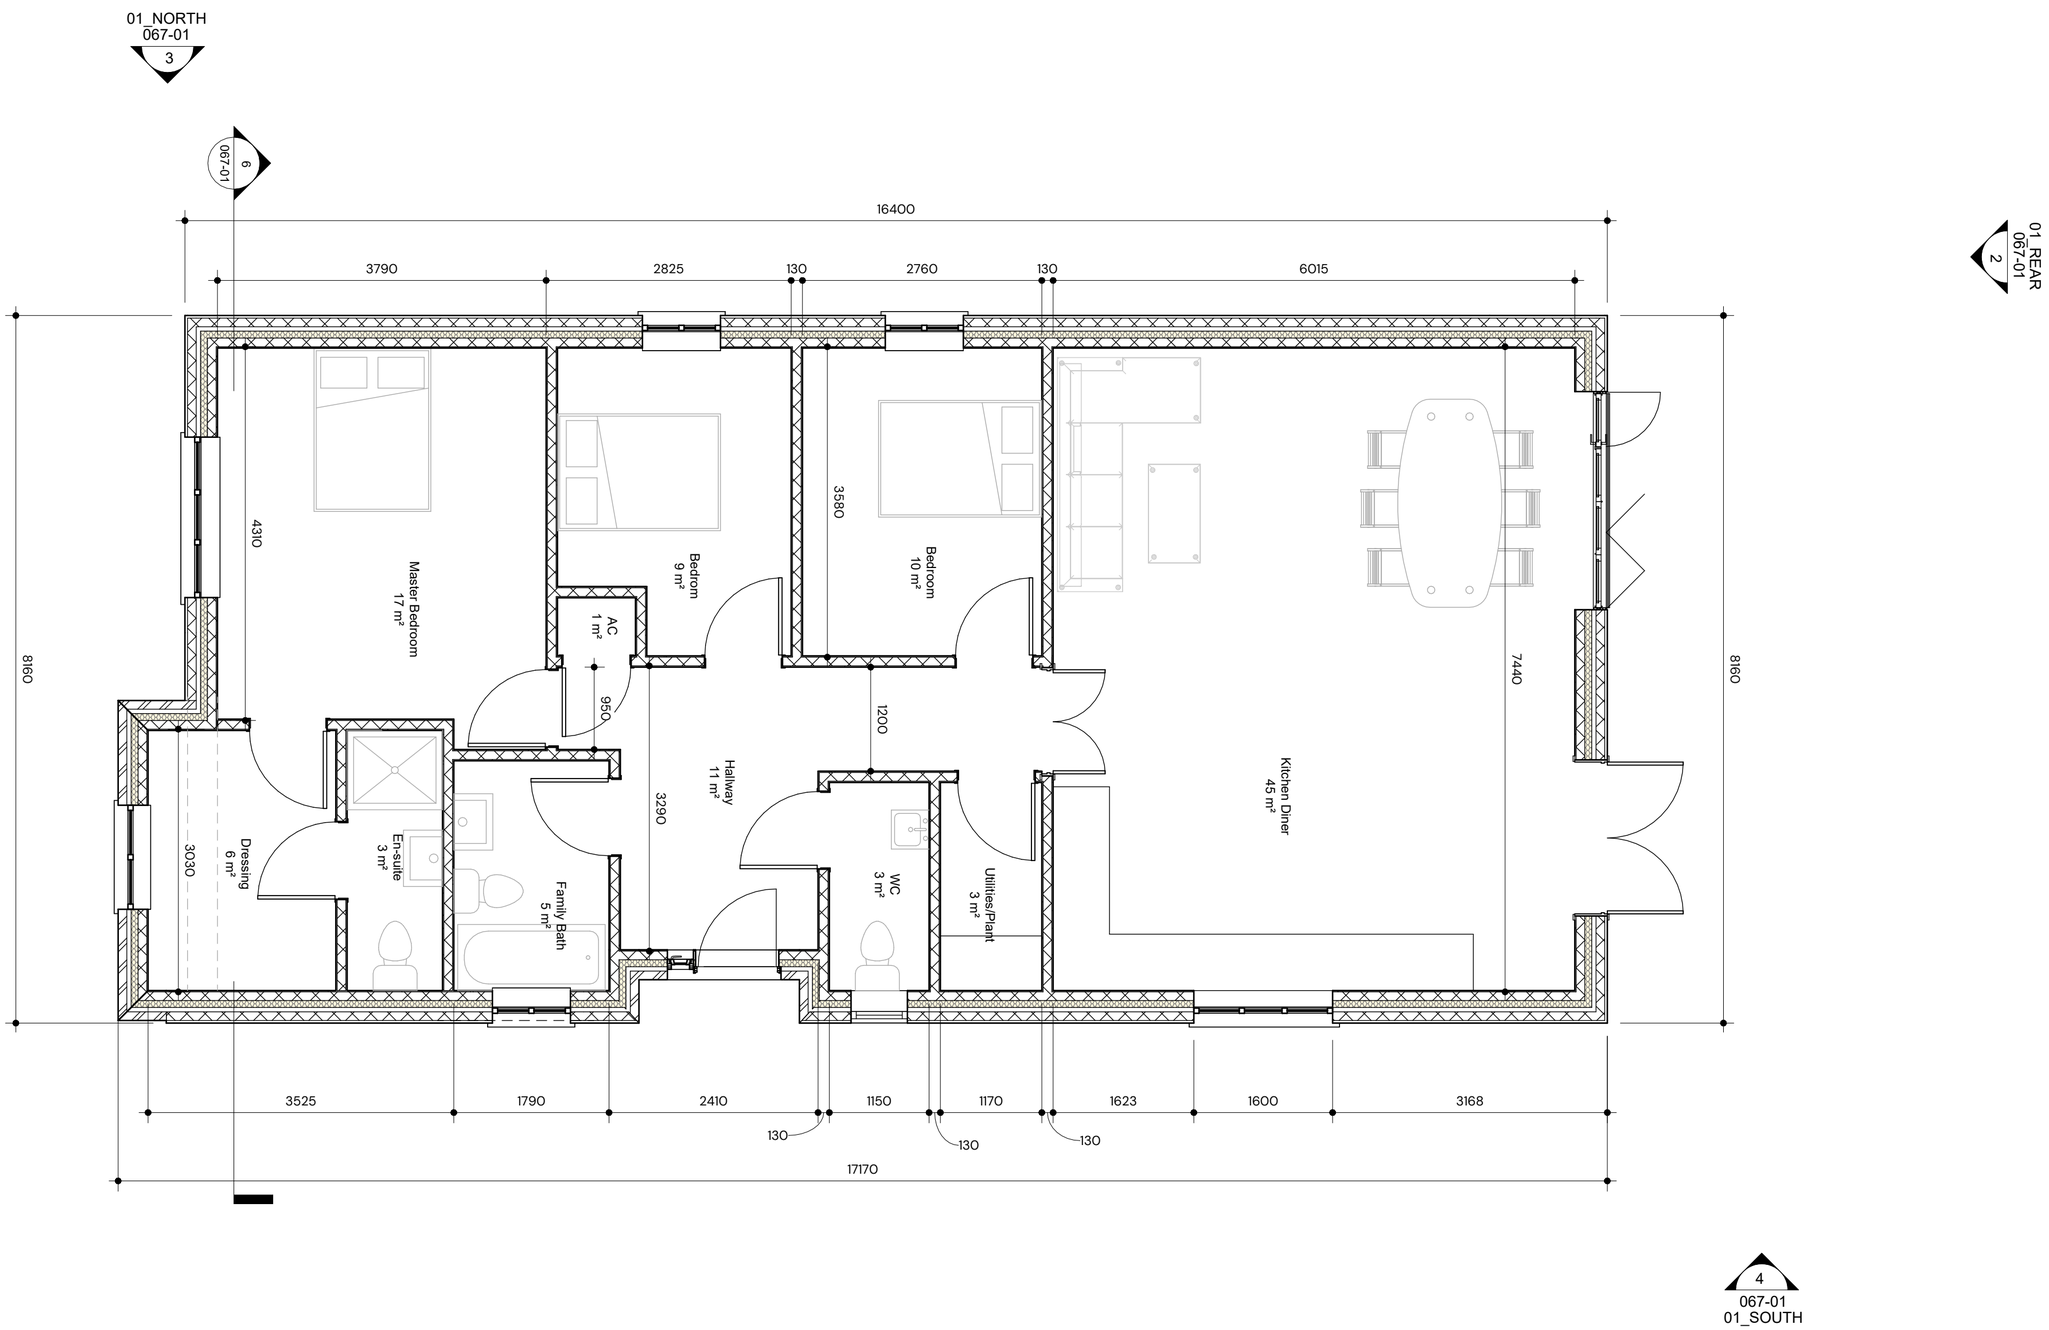

B_Material alterations.....26.03.2024
A_Material alterations.....17.10.2023

Williams
Architecture / Pensaernïaeth
01554 253 177
hello@williamsarch.co.uk
Suite 11, Avon House, Llanelli

Client:	Mr & Mrs Jones		
Address:	Graig Road, GCG		
Project Ref:	PWA67		
Status:	RIBA Stage 3		
Drawing Title:	Ground Floor Layout Plan		
Revision:		Date:	06/27/22
Drawn By:	L JW	Checked By:	LJW
Scale:	1 : 50 at A3	Sheet Number:	067-02

©Pensaernïaeth Williams Architecture ltd.