



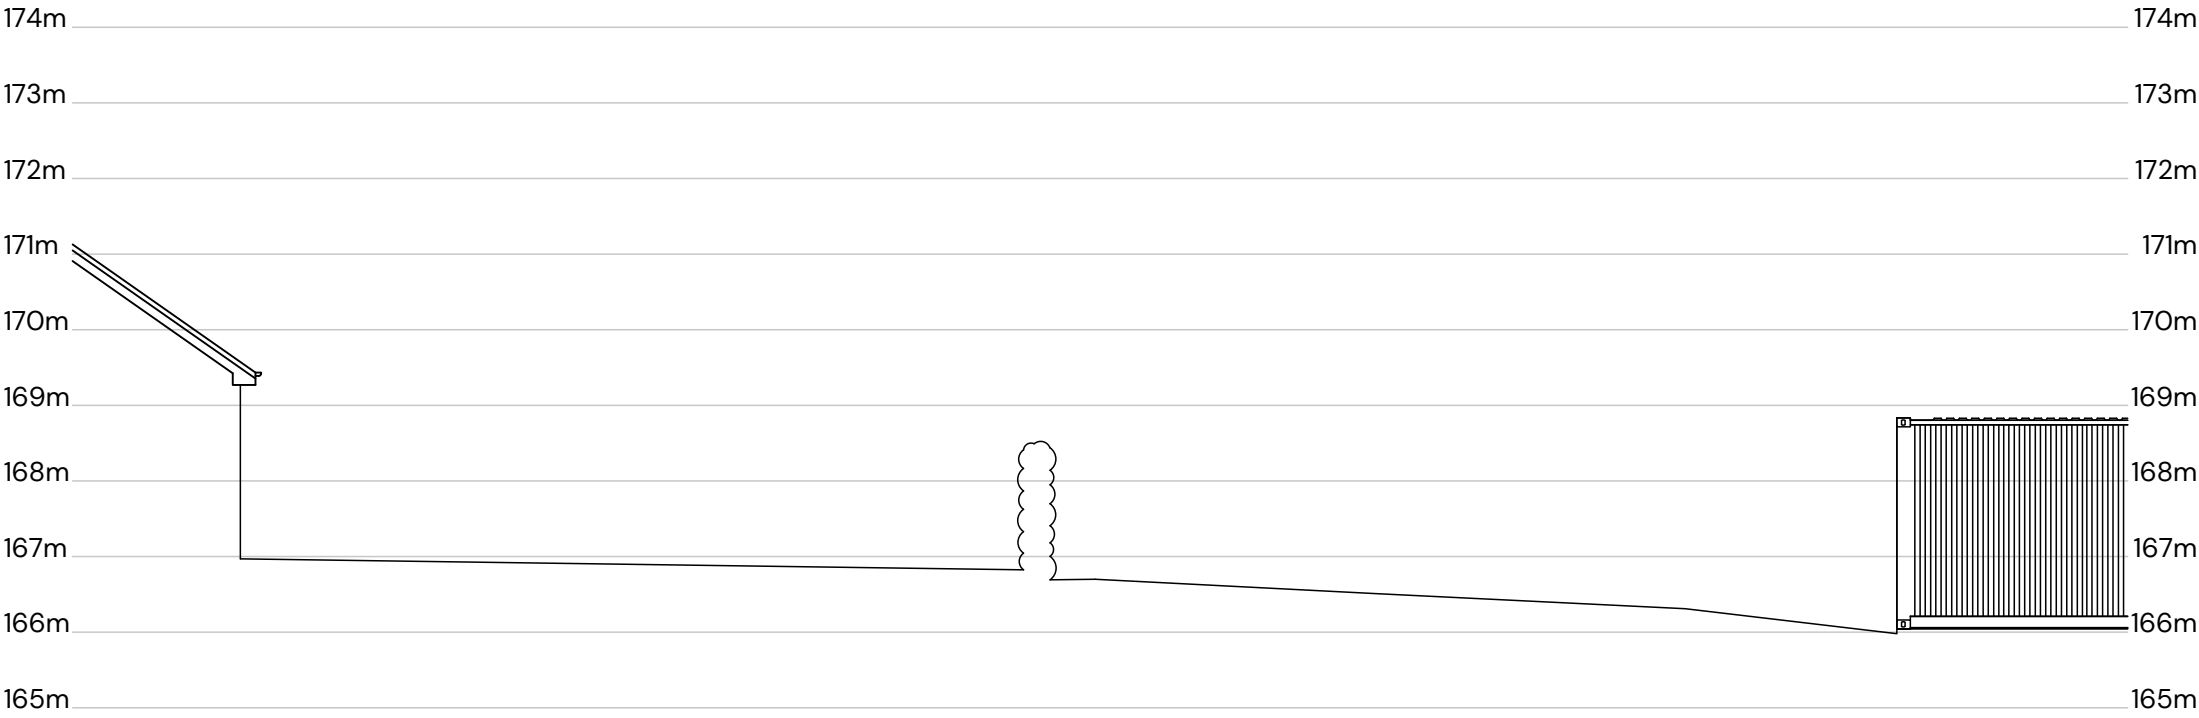

Existing site section B-B

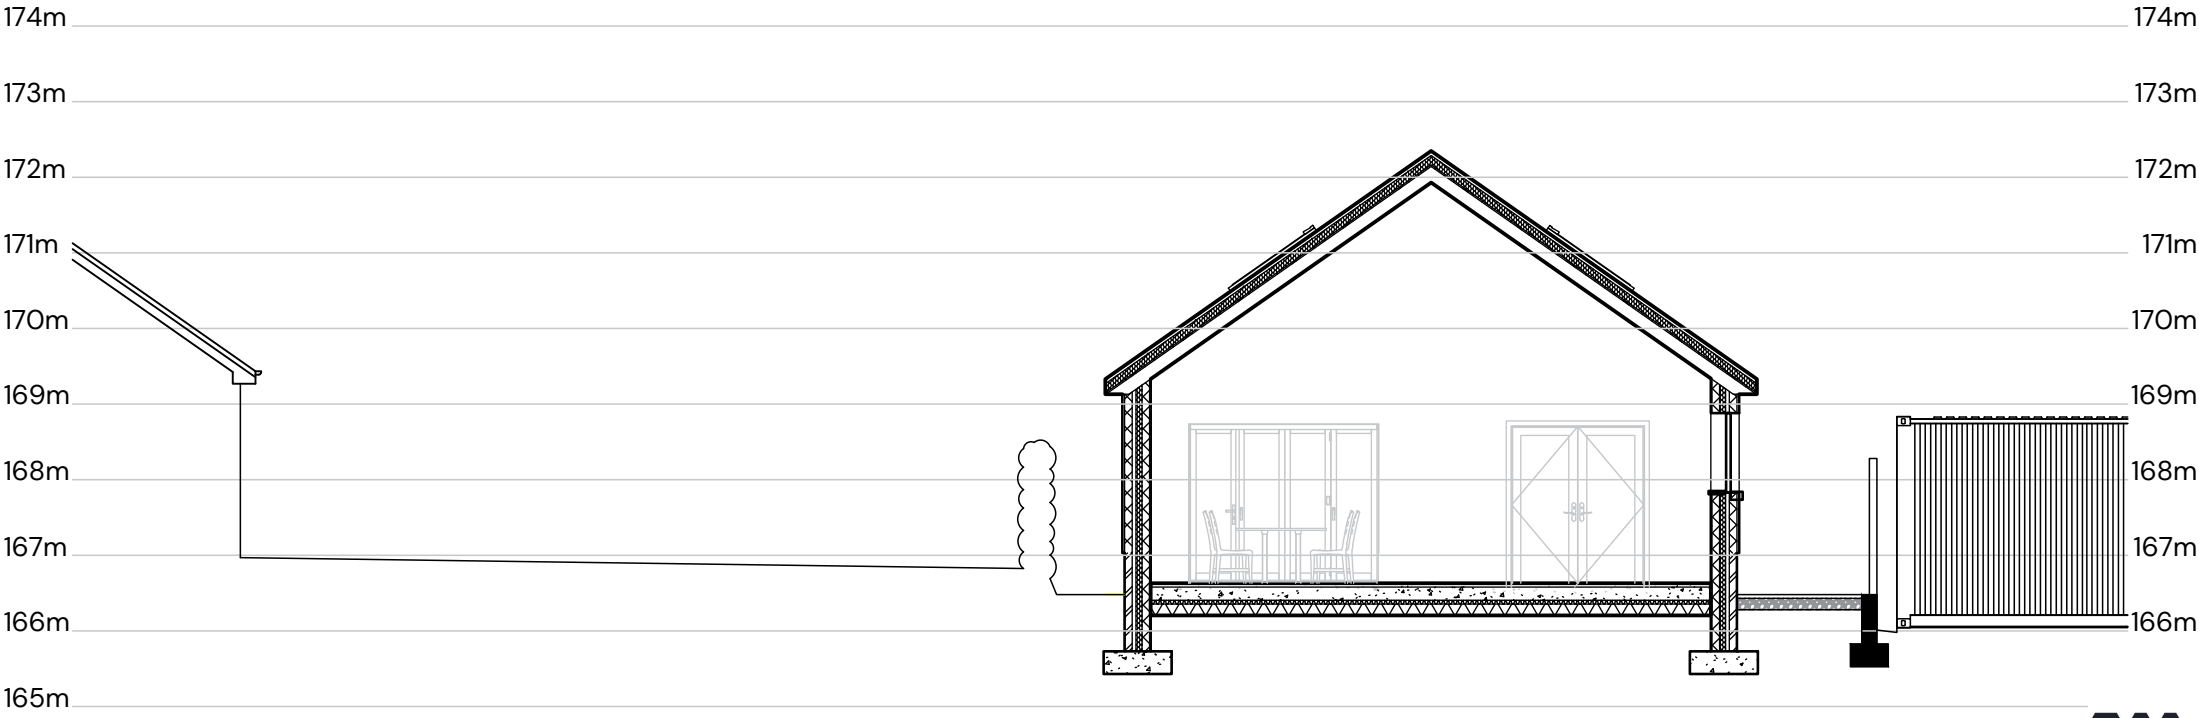

Proposed site section B-B

Revision Information

		Williams <i>Architecture / Pensaerniaeth</i>		01554 253 177 hello@williamsarch.co.uk Suite 11, Avon House, Llanelli	
Client:				Mr & Mrs Jones	
Address:				Tanyrallt, GCG	
Project ref:				PWA-067	
Status:				Planning	
Drawing title				Section B-B	
Revision		A	Date:		08/09/2022
Drawn By		LJW	Checked By:		LJW
Scale		1:100 at A3	Sheet Number:		067-08