




Existing site section C-C

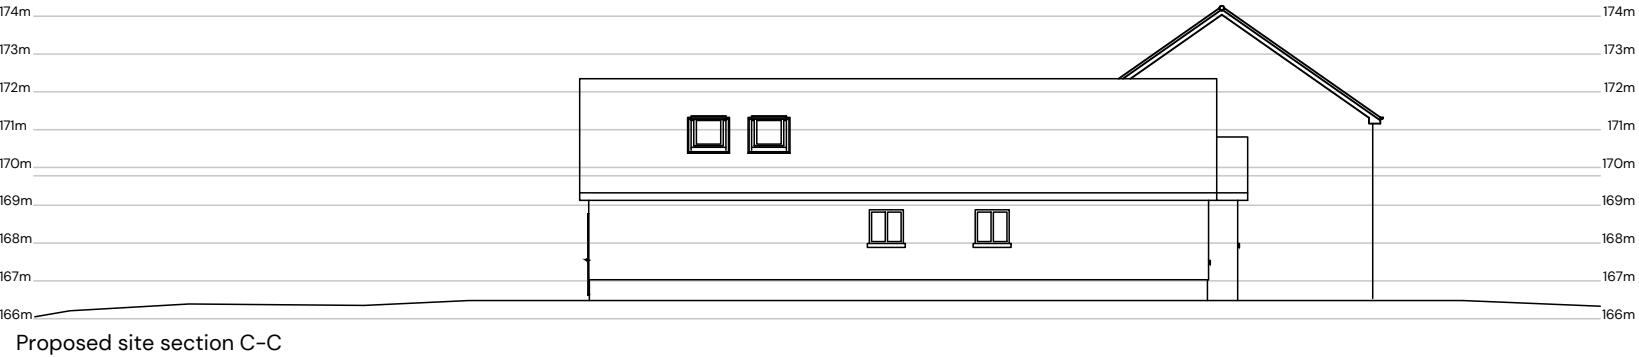

Proposed site section C-C



Williams
Architecture / Pensaerniaeth

01554 253 177
hello@williamsarch.co.uk
Suite 11, Avon House, Llanelli

Client:		Mr & Mrs Jones	
Address:		Tanyrallt, GCG	
Project ref:		PWA-067	
Status:		Planning	
Drawing title		Section C-C	
Revision	A	Date:	08/09/2022
Drawn By	LJW	Checked By:	LJW
Scale	1:200 at A3	Sheet Number:	067-09