



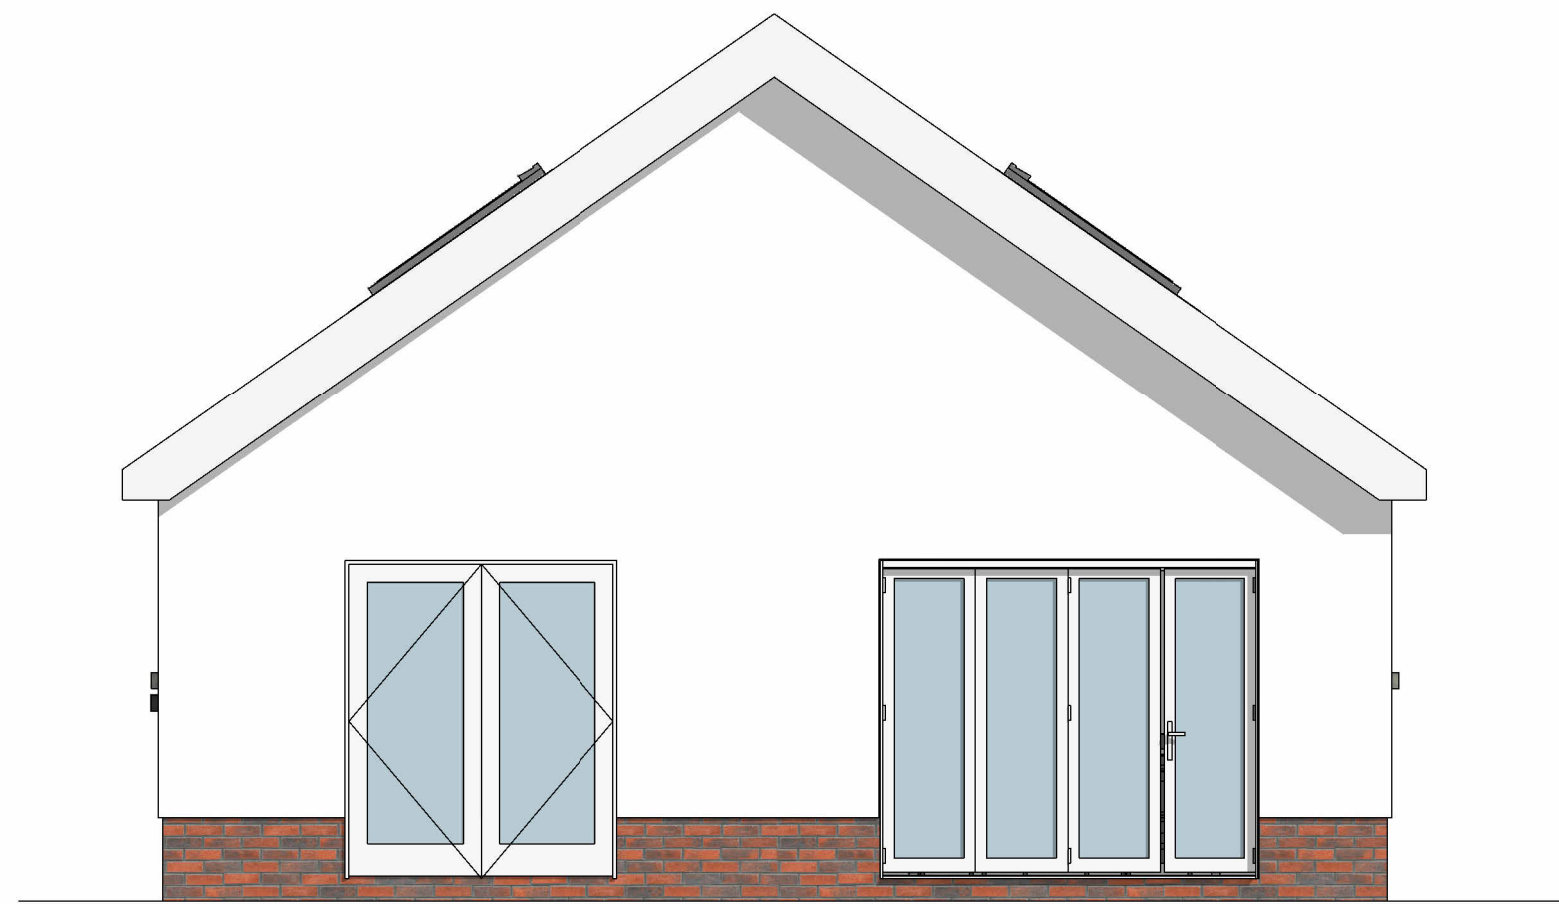

Schedule of Finishes:

- Grey brickwork
- White smoothcast render
- White UPVC windows and doors
- White UPVC weatherboarding

View 3
067-01
et
01_NORTH
1 : 50

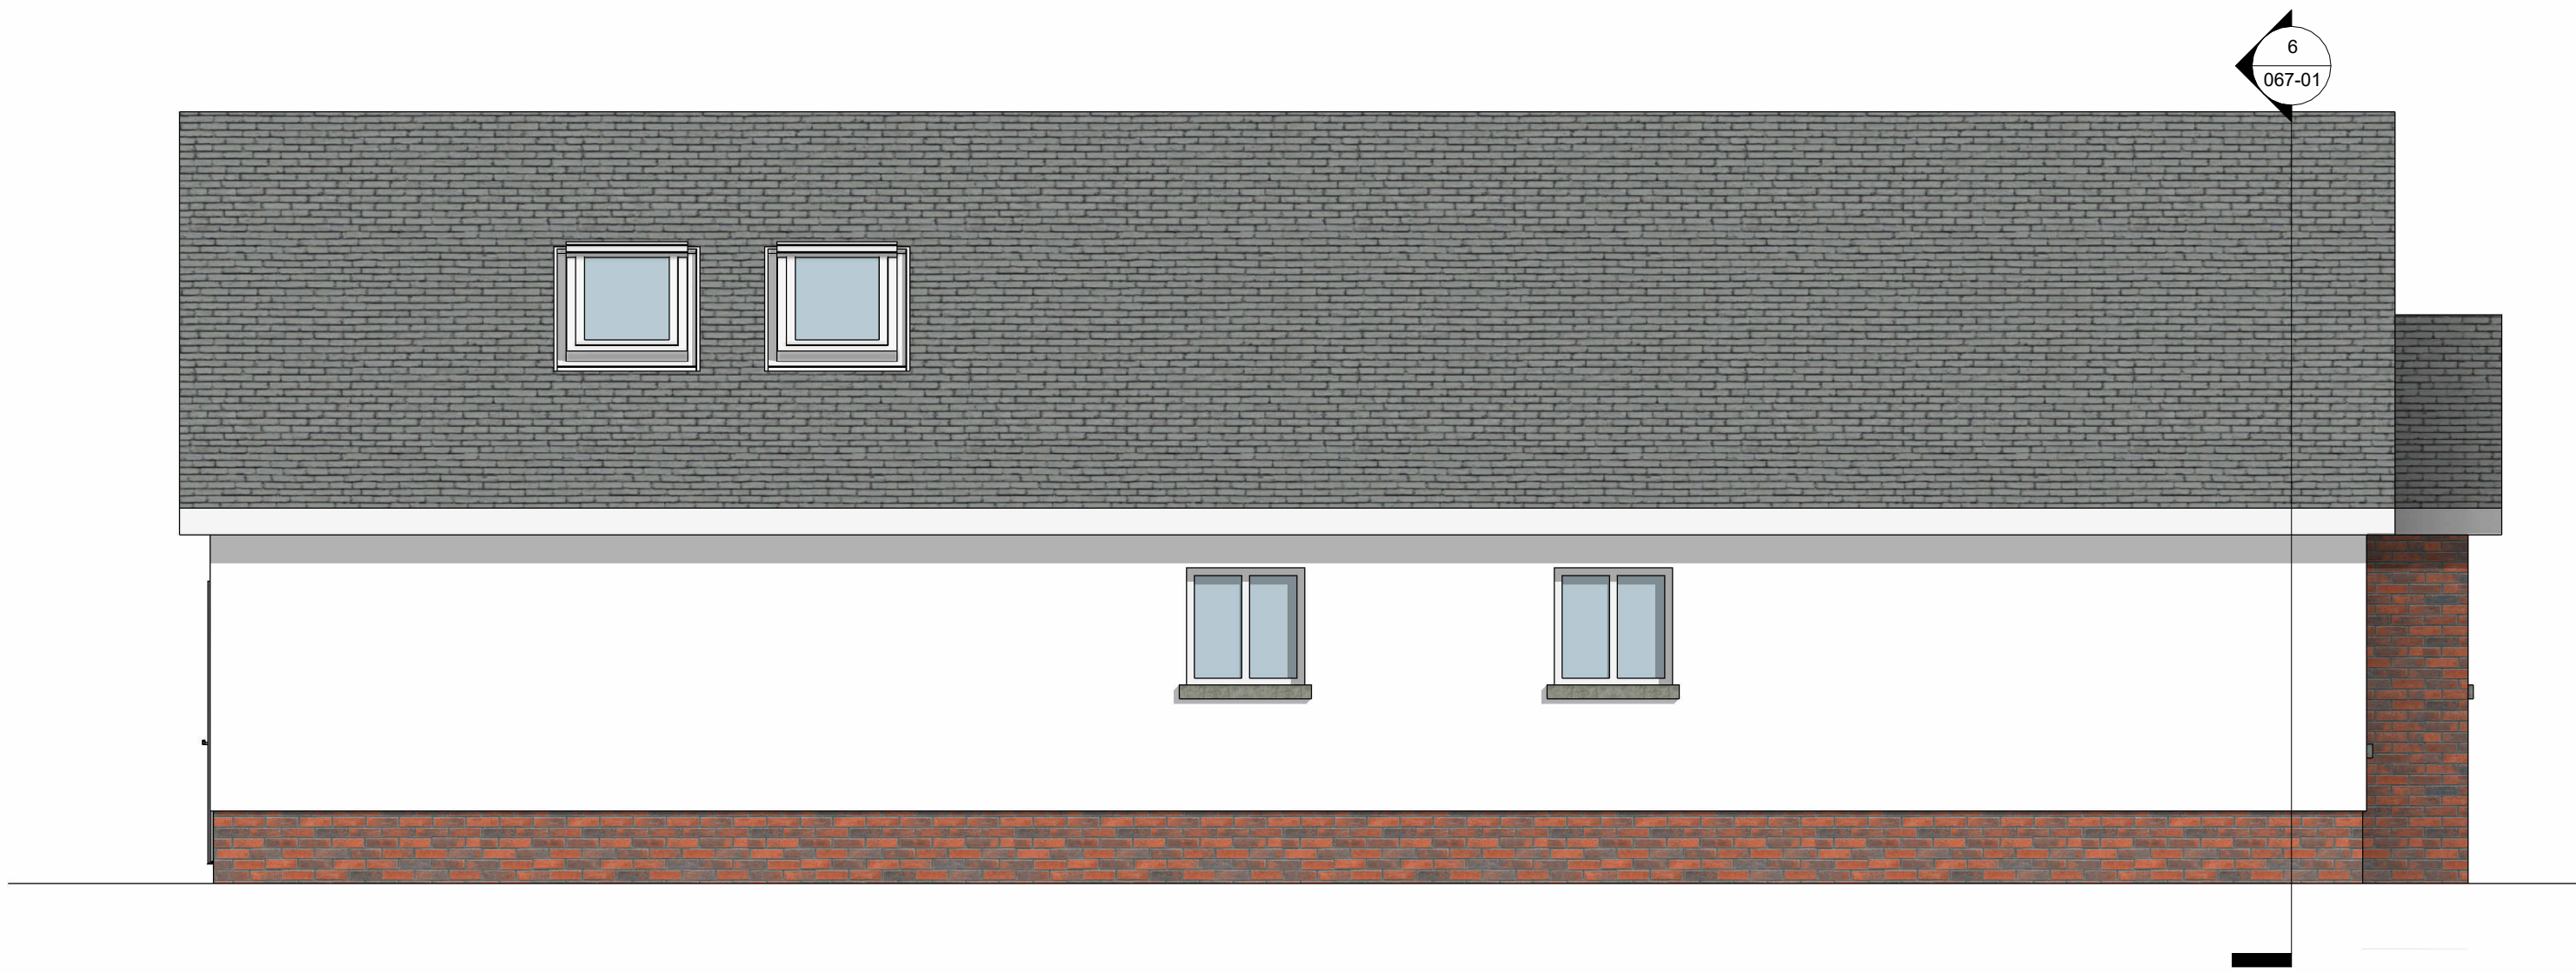

View 2
067-01
et
01_REAR
1 : 50


FFL:2500.00
01_ROOF LEVEL
01_INTERNAL
CEILING

FFL:0.00
01_GROUND FLOOR



View 5
067-01
et
01_FRONT
1 : 50

View 4
067-01
et
01_SOUTH
1 : 50

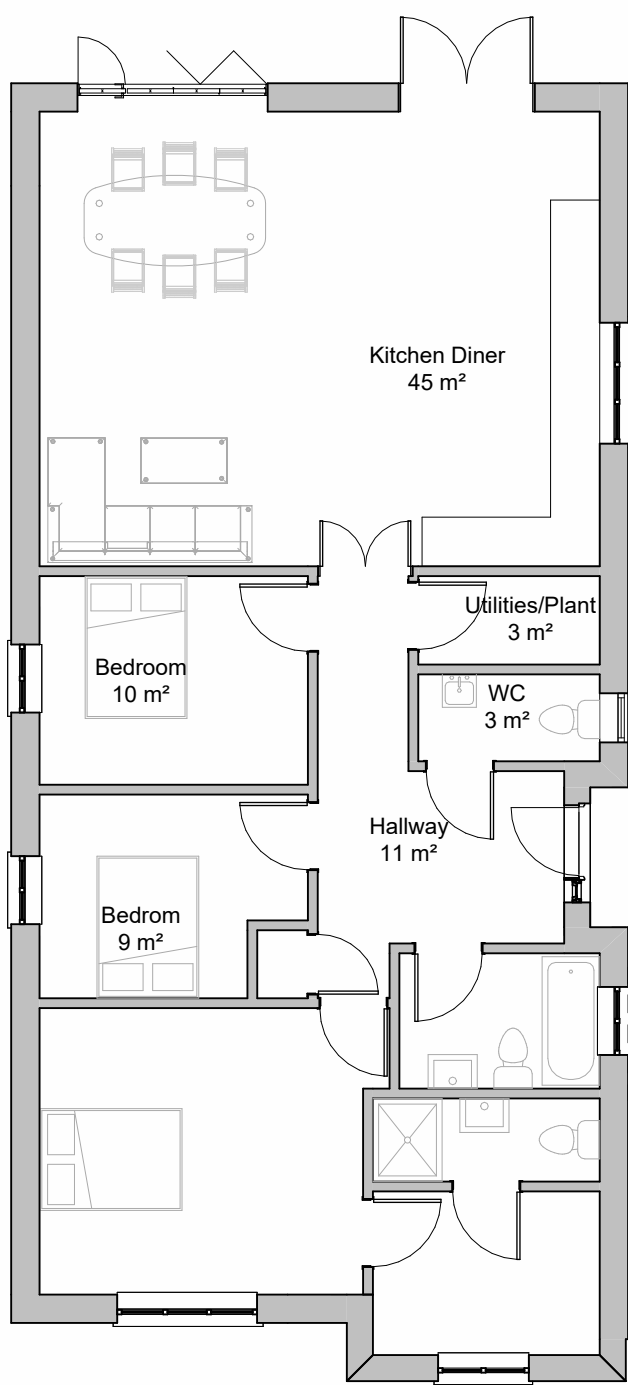

View 1
067-01
et
01_GROUND FLOOR Undetailed
1 : 100

