


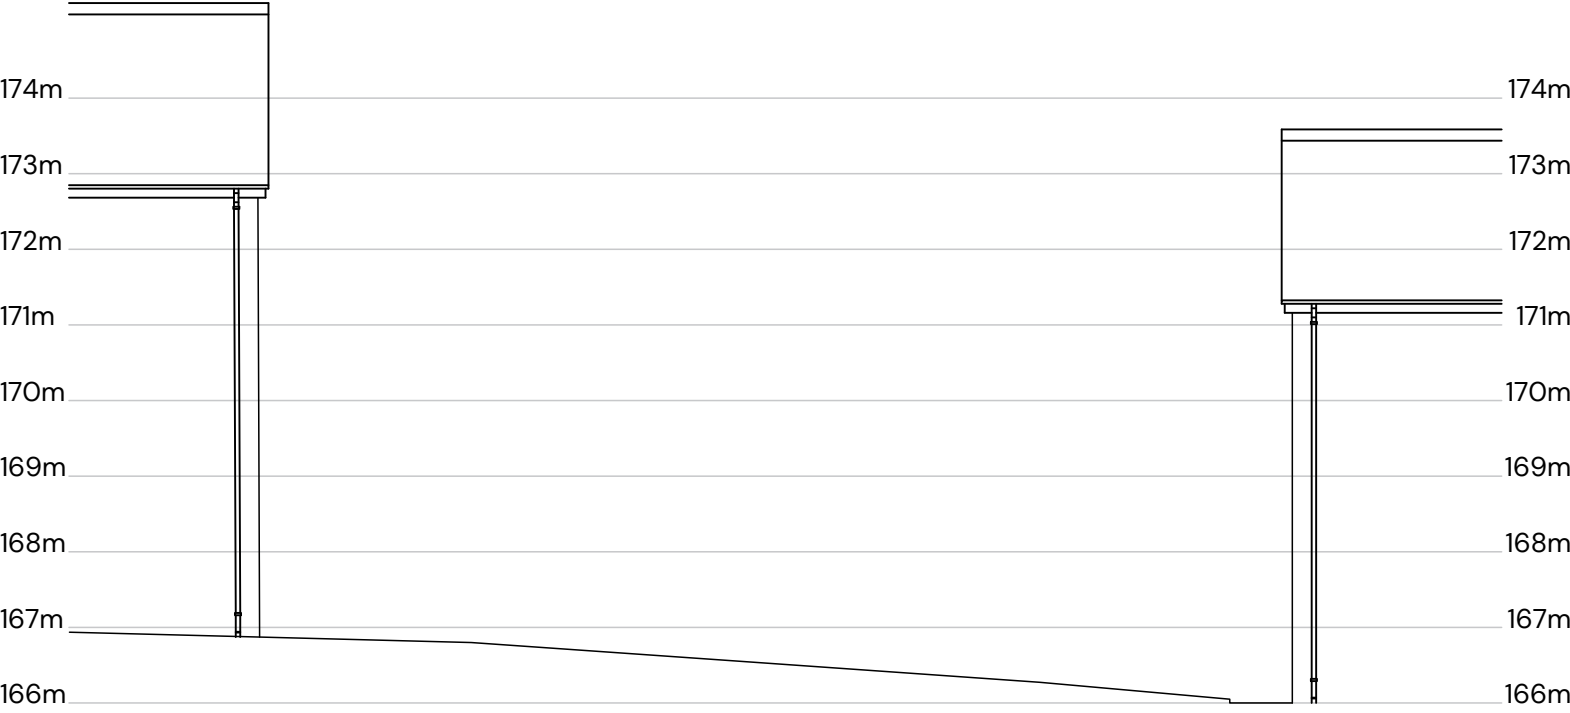

Existing site section A-A



Proposed Site section A-A

		Williams Architecture / Pensaerniaeth		01554 253 177 hello@williamsarch.co.uk Suite 11, Avon House, Llanelli
Client:		Mr & Mrs Jones		
Address:		Tanyrallt, GCG		
Project ref:		PWA-067		
Status:		Planning		
Drawing title		Section A-A		
Revision	A	Date:	08/09/2022	
Drawn By	LJW	Checked By:	LJW	
Scale	1:100 at A3	Sheet Number:	067-07	